


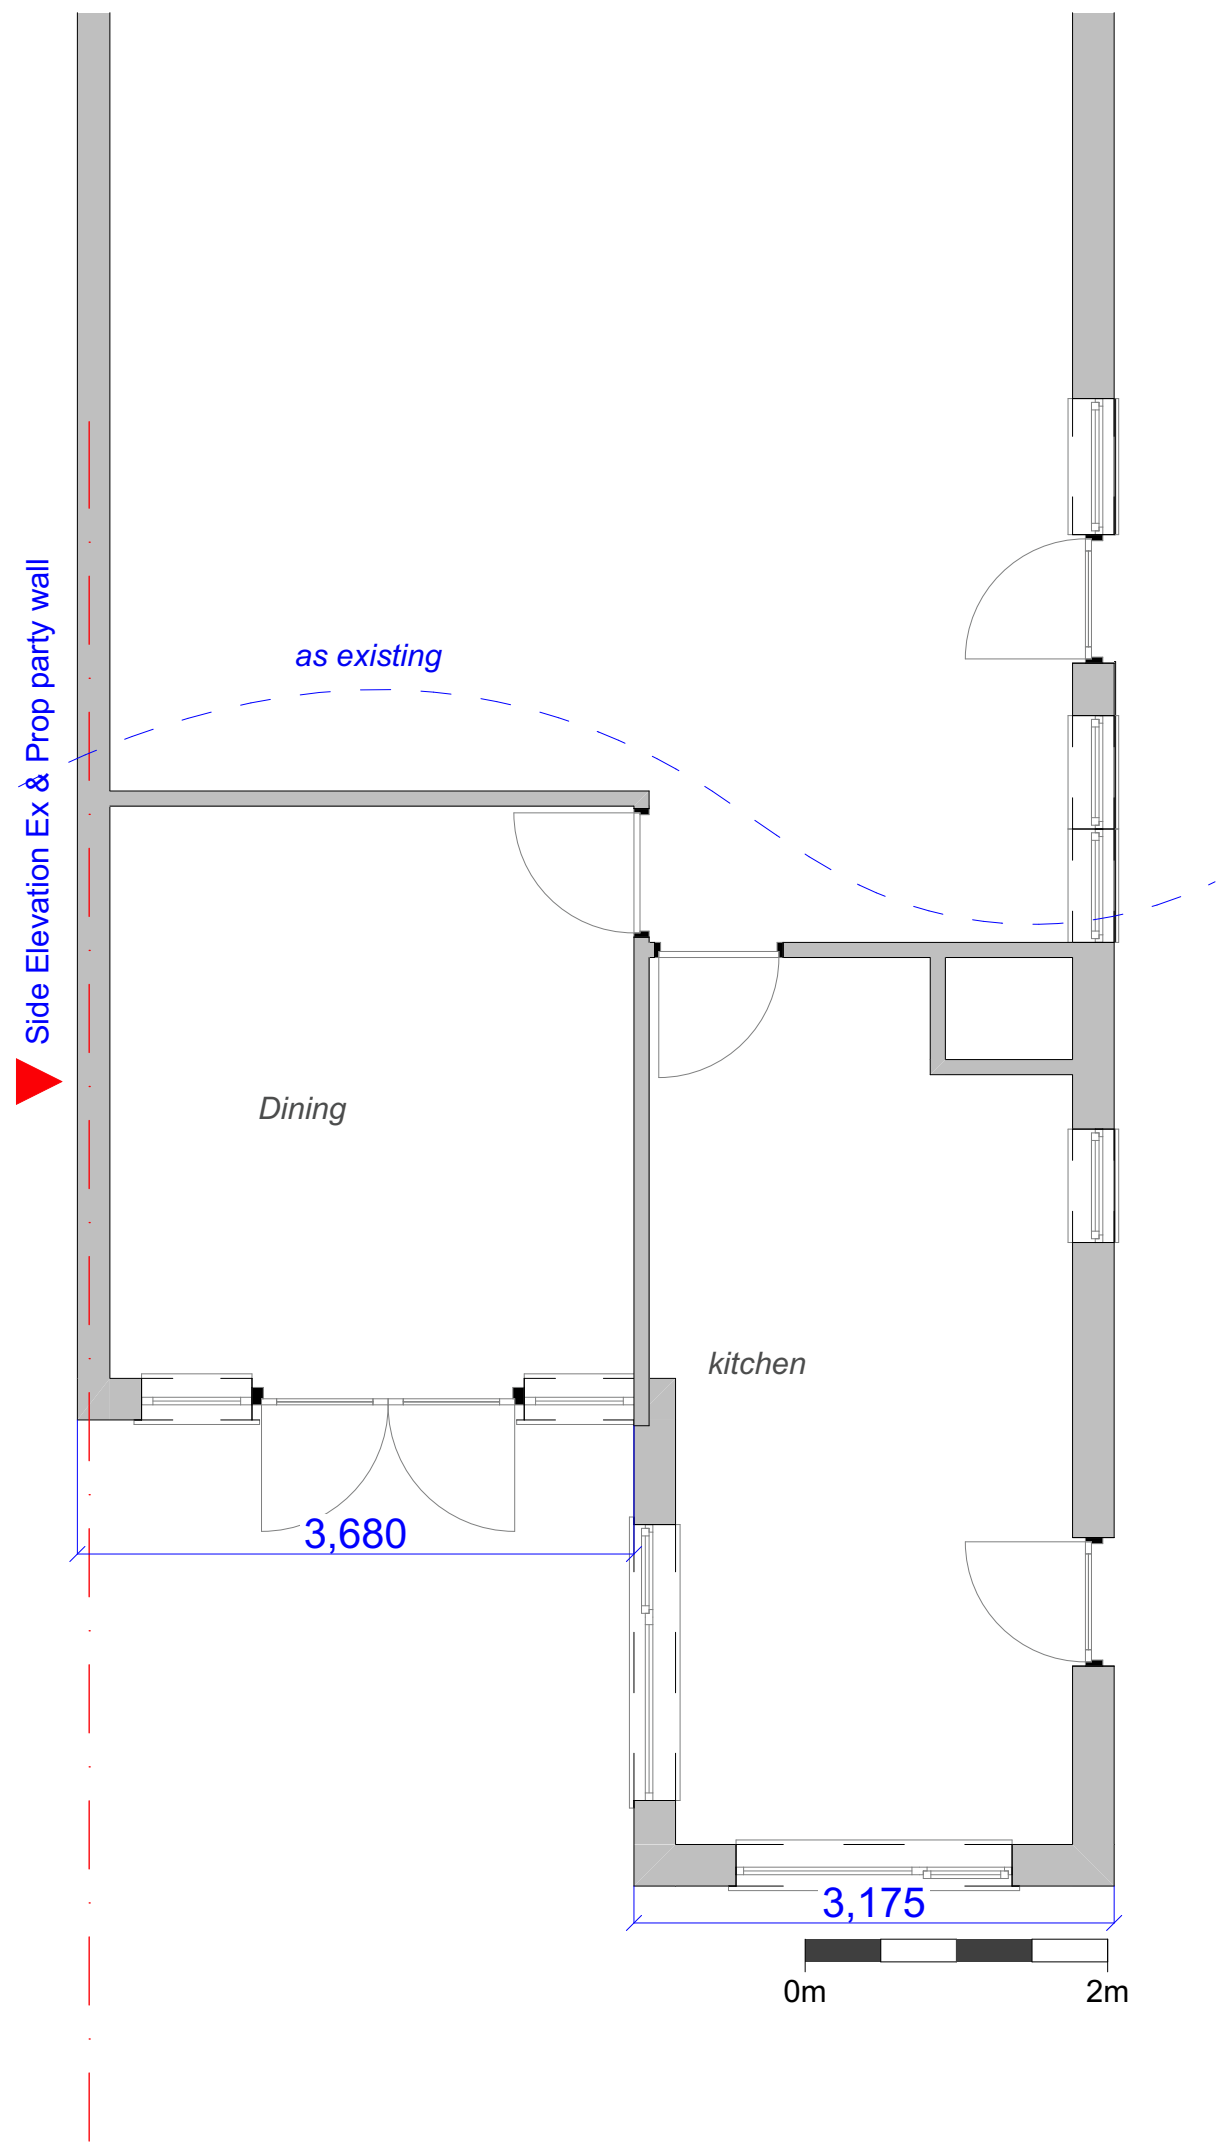

A 12.6.23	Two dimensions added		
	Rev Date	Details	

client	project	59 Pitsmead Road	status	PLANNING	drawing	date	rev	scale
					A01	16.05.23	A	1:50 @ A3
			2023004	title	Existing Ground Floor Plan			