


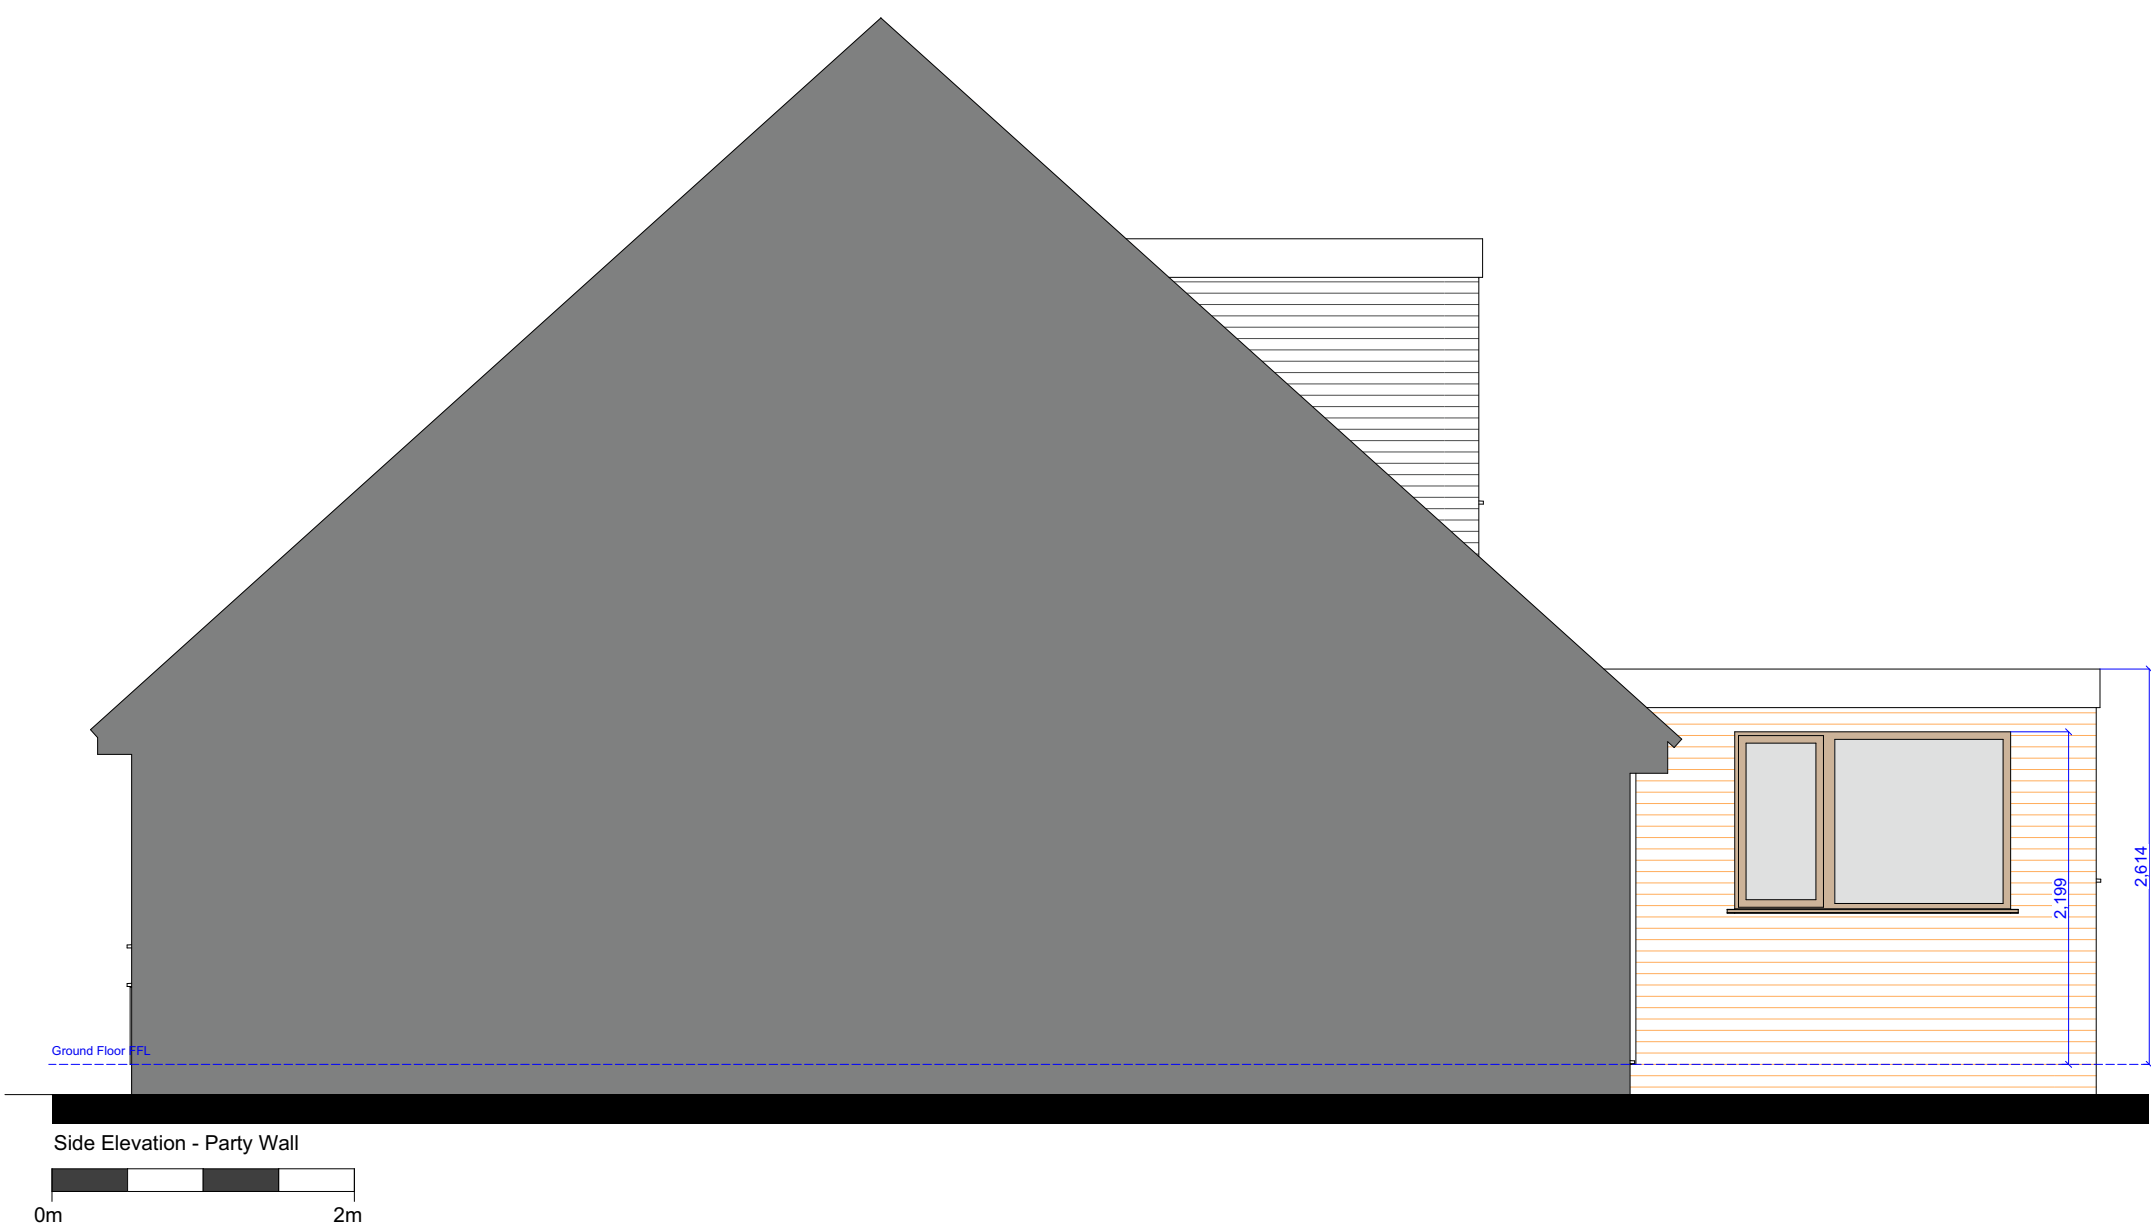

A	Two dimensions added	12.06.23	
Rev	Details	Date	
title status client job no. project	59 Pitsmead Road		
	2023004		
	Mr & Mrs Wilson		
	PLANNING		
	Existing Side Elevations		
drawing date revision scale @ A2			
A03	16.05.2023	A	1:50