


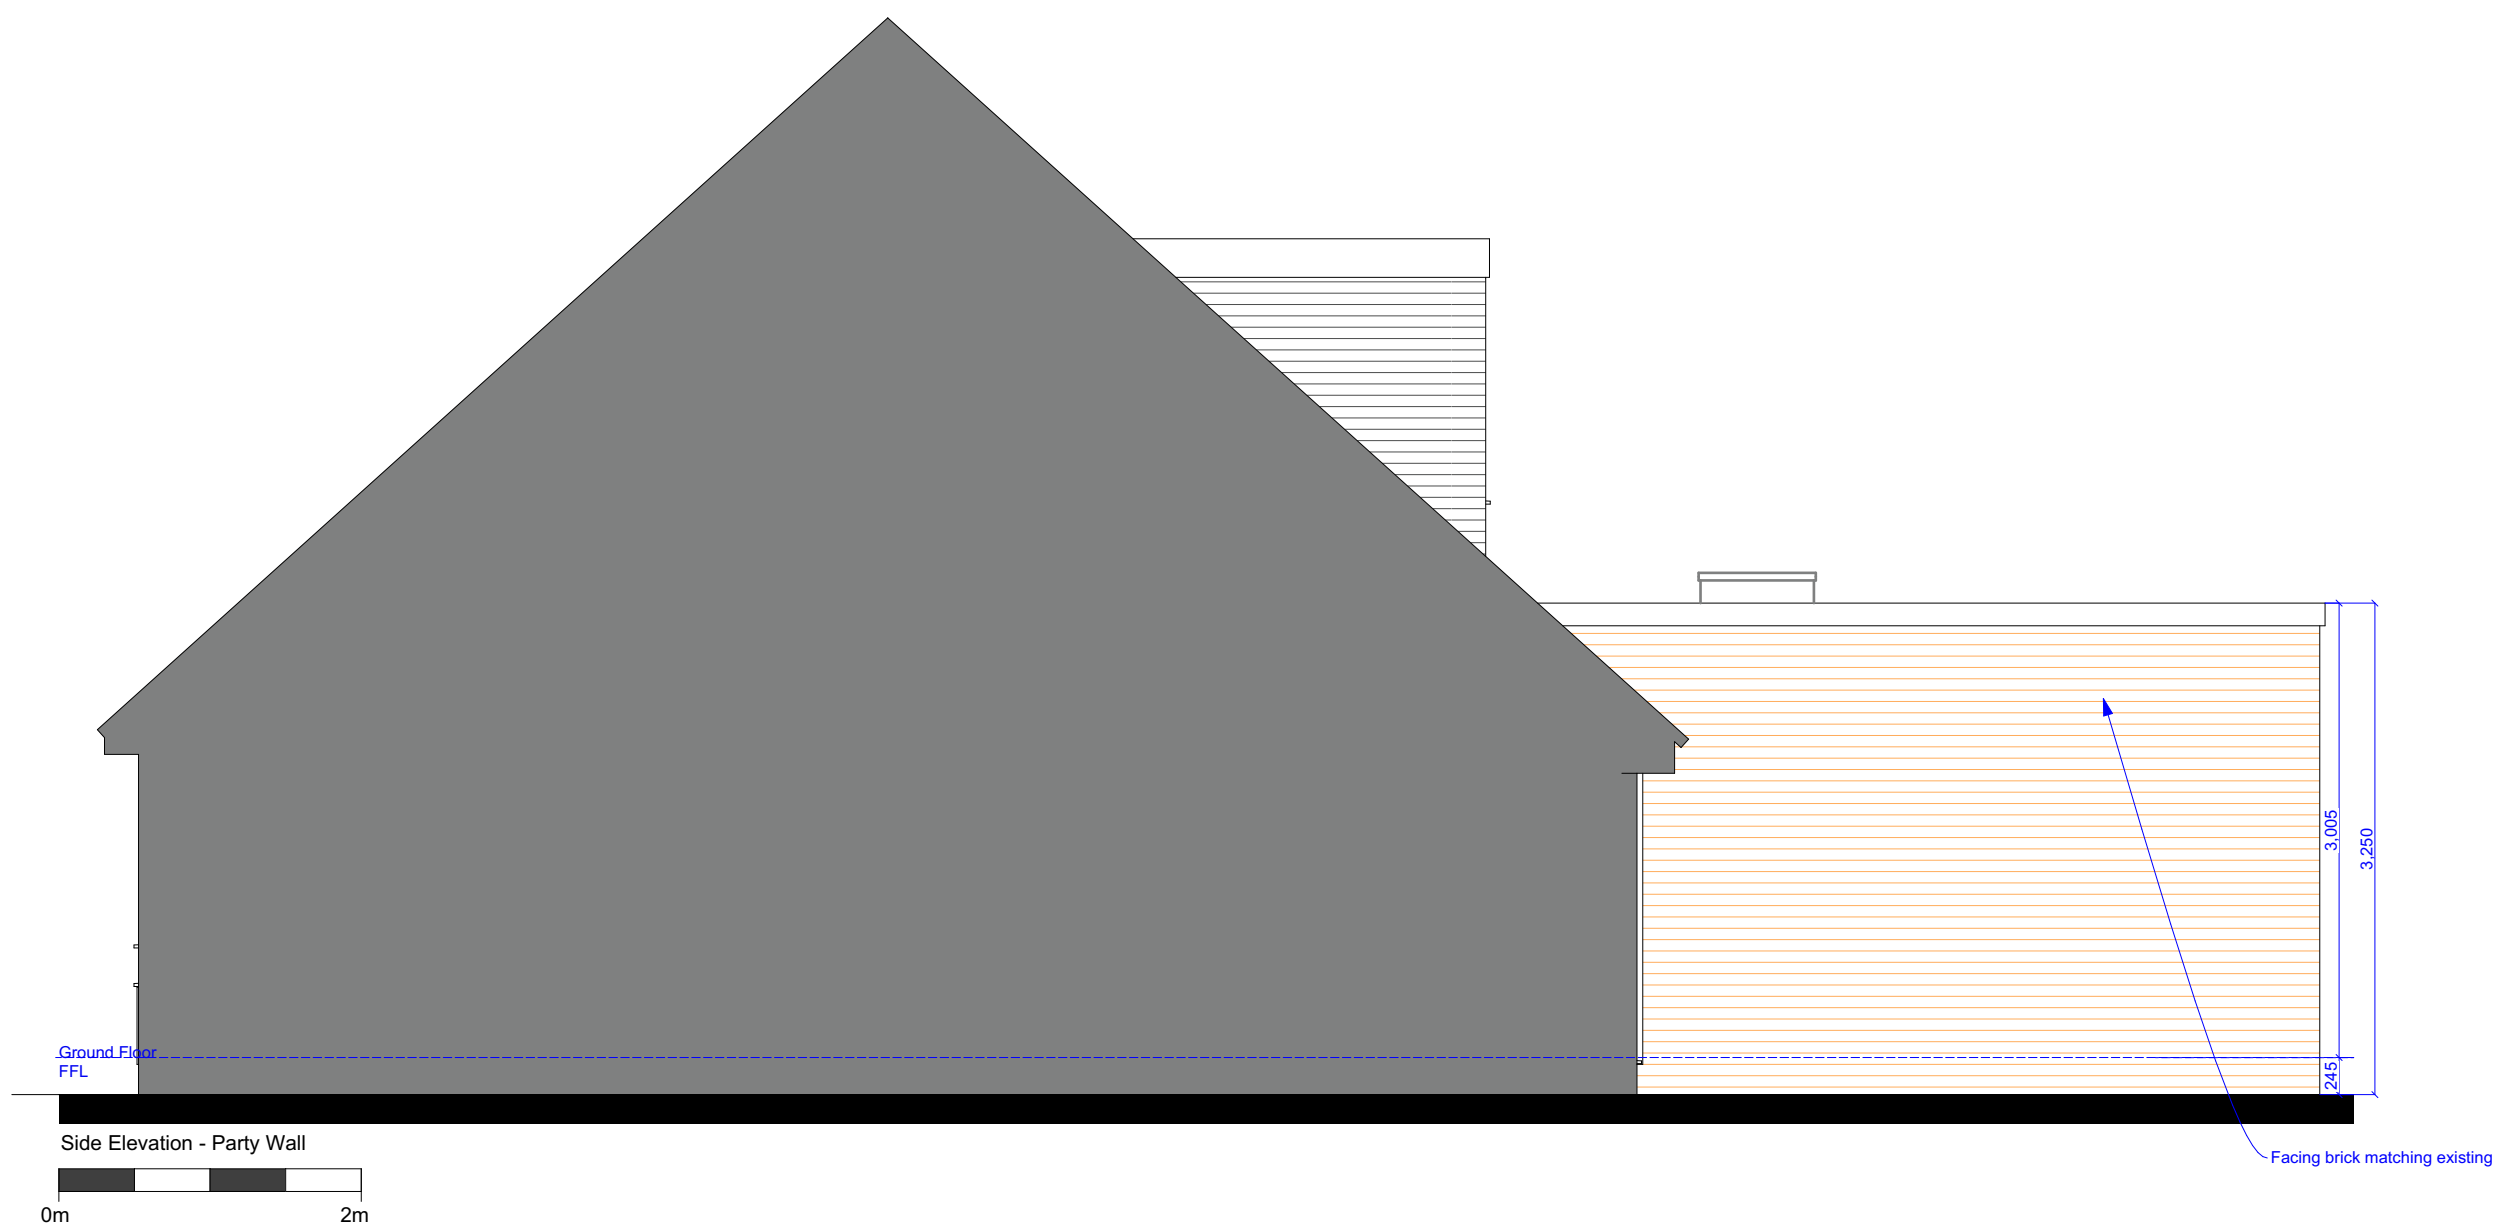

	A	Two dimensions added	12.06.23
Rev	Details		Date
title status client job no. project	59 Pitsmead Road		
	2023004		
	Mr & Mrs Wilson		
	PLANNING		
	Proposed Side Elevations		
drawing date revision scale @ A2			
G04	16.05.2023	A	1:50