


EXISTING SITE PLAN

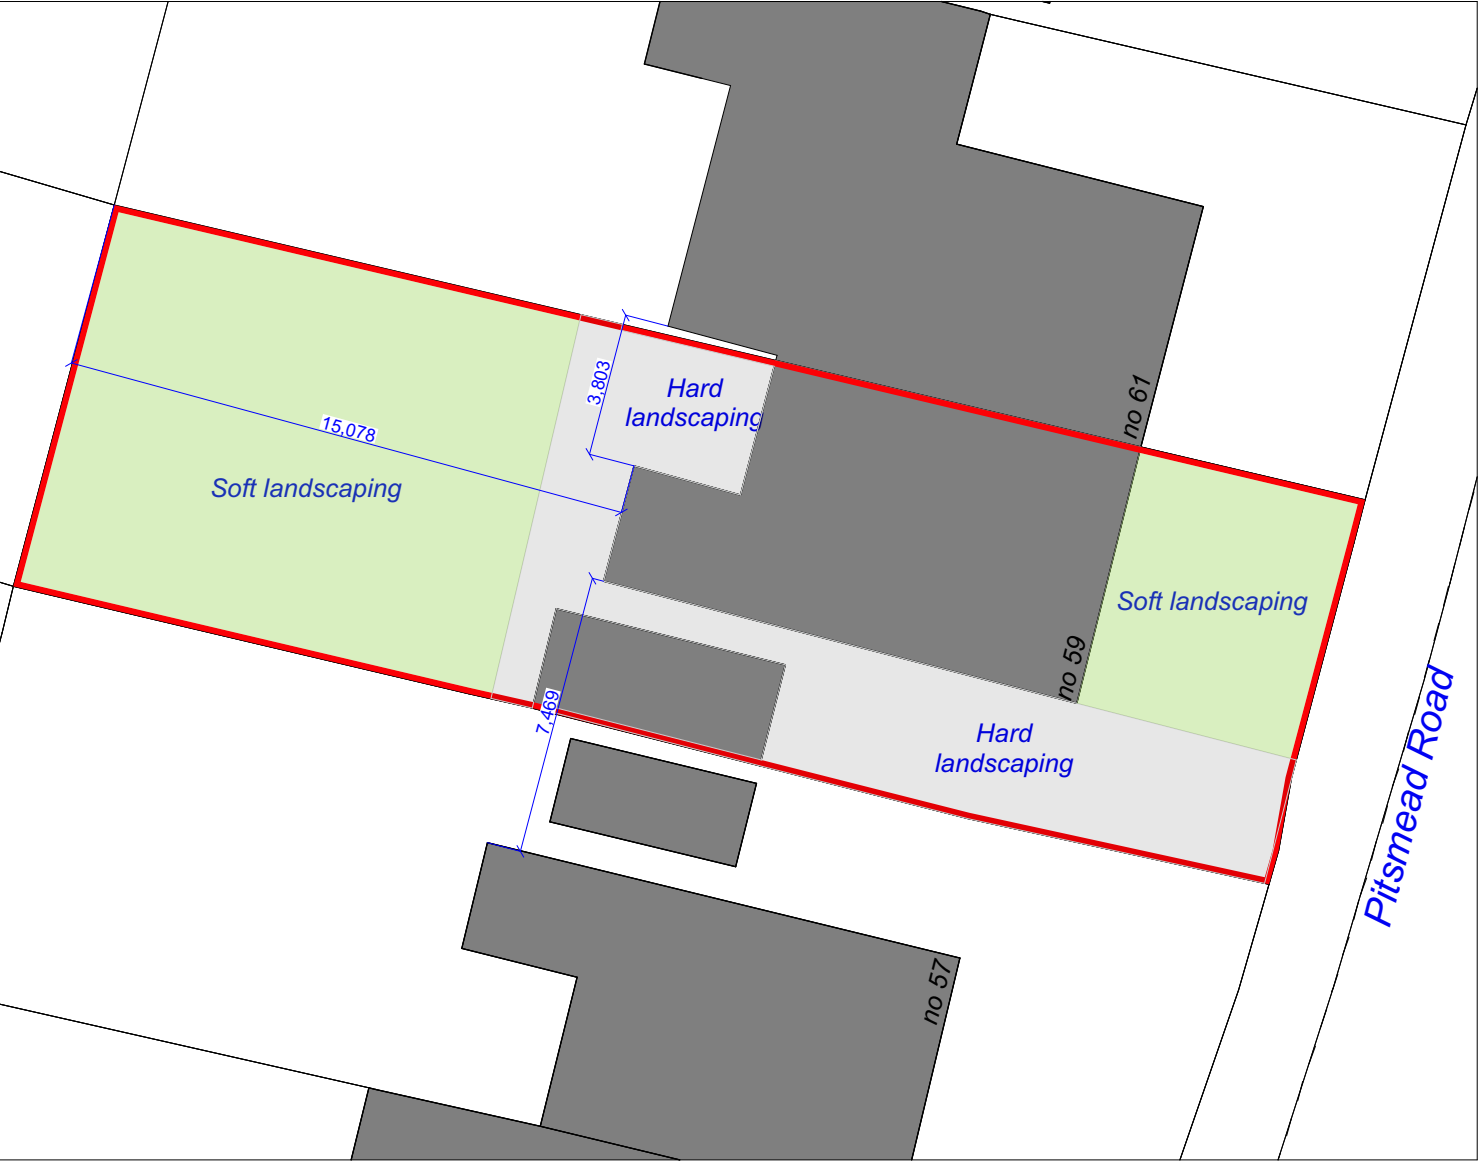

PROPOSED SITE PLAN



client	project	status	PLANNING			
			drawing	date	rev	scale
	59 Pitsmead Road		L02	12.02.23	*	1:200 @ A3

Rev	Details	Date