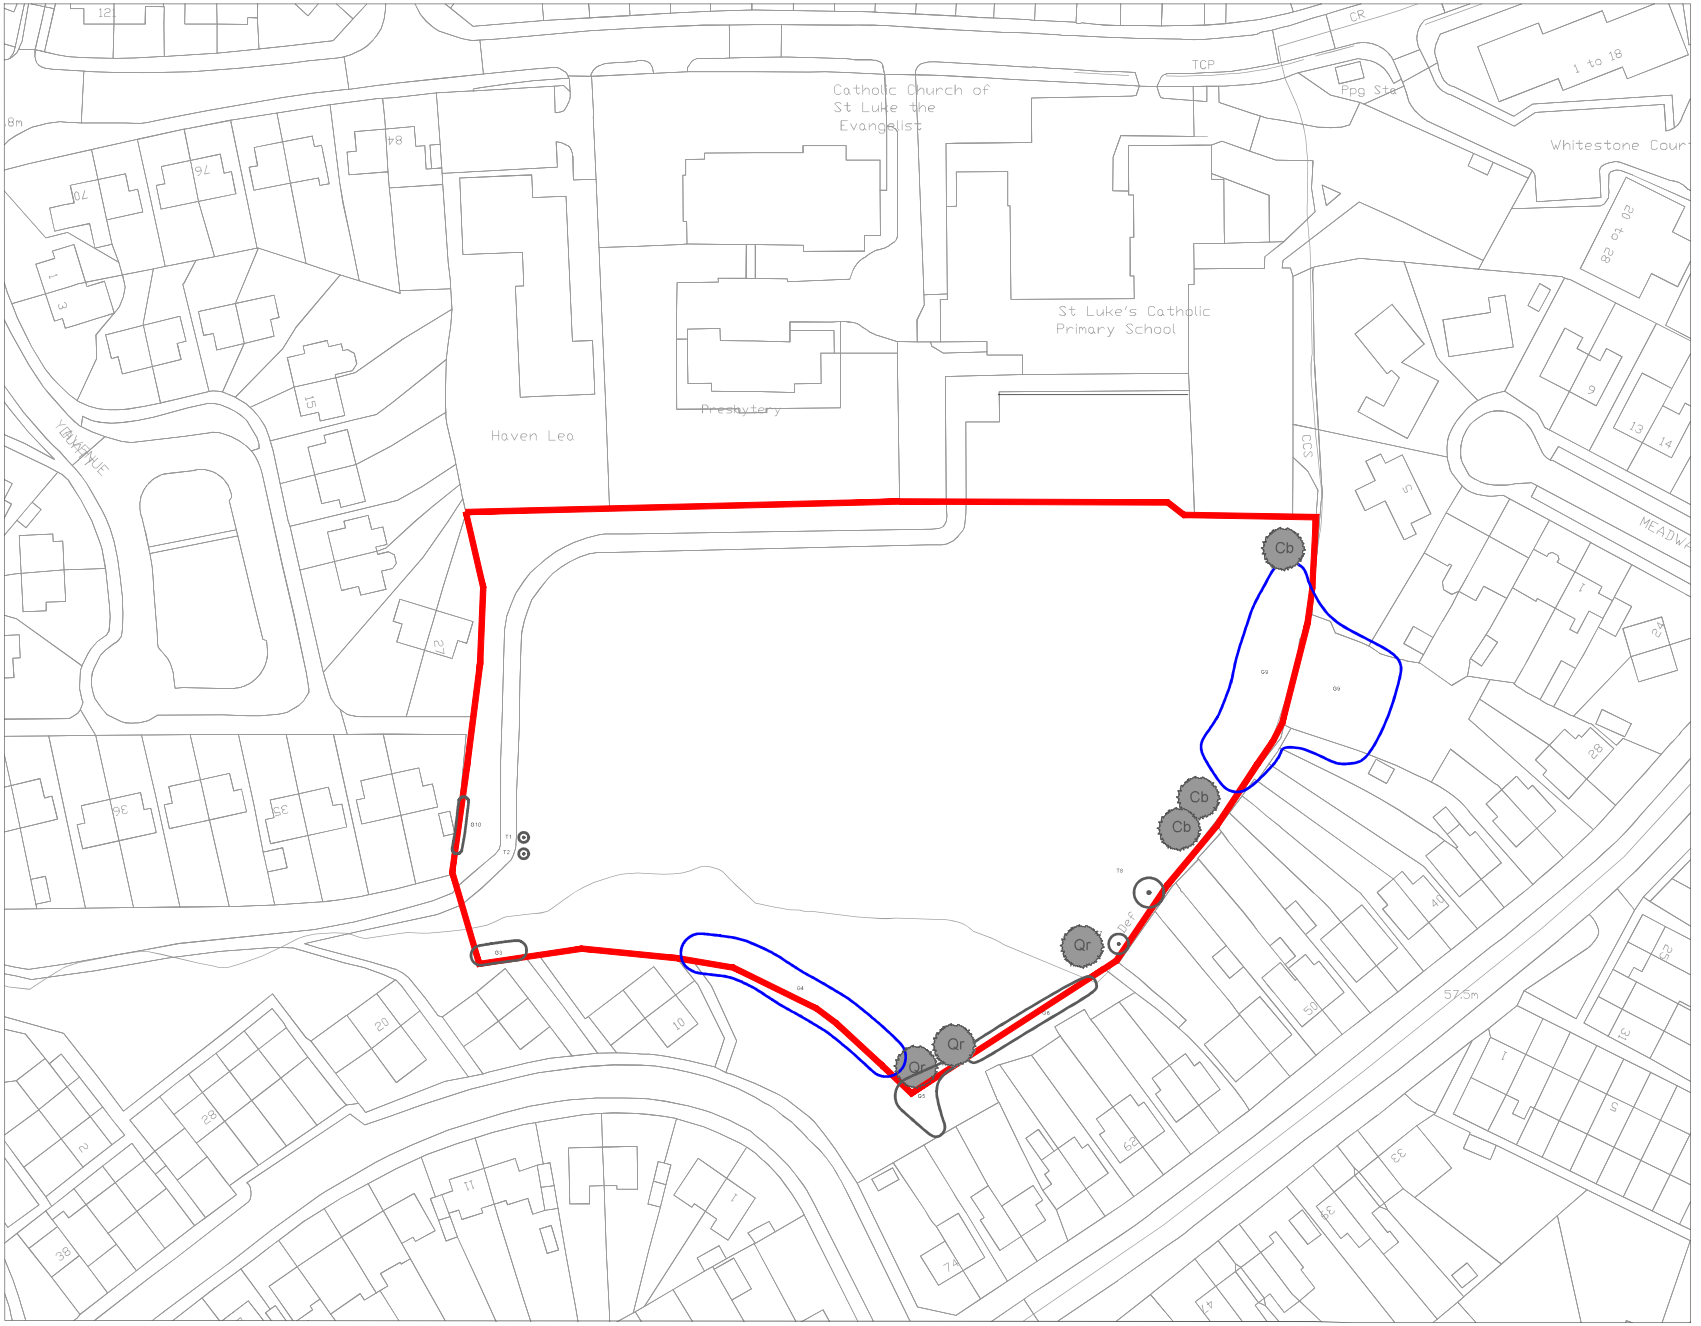

NOTE
This drawing must not be reissued, loaned or copied without the written consent of Department of Resources, Knowsley Council (the originator).
All errors, omissions, discrepancies should be reported to the originator immediately.
All dimensions to be checked before site fabrication by the contractor, his sub-contractor or supplier.
Do not scale plans - use figure or grid dimensions where given.
Any deviation from the drawing to be reported to the originator immediately.

Any mapped information depicted is based on Ordnance Survey material with the permission of Ordnance Survey on behalf of the Controller of Her Majesty's Stationery Office Crown Copyright.
Unauthorized reproduction infringes Crown Copyright and may lead to prosecution or civil proceedings.
Knowsley Council: LA 100017655
Ref:

Drawing issue status:
PRELIMINARY ☐ CLIENT APPROVAL ☐ PLANNING ☐
BUILDING REGS ☐ TENDER ☐ CONSTRUCTION ☐ AS-BUILT ☐

Legend

Application site boundary

Proposed tree planting (precise locations to be agreed on site)

Tree Planting

Abbrev.	Botanical Name	Common Name	Girth/Dia. cm	Height cm	Root Form	Specification	Quantity
Cb	Carpinus betulus 'Frans Fontaine'	Hornbeam	20-25	mir 450	RB	3x; Semi-mature; clear stem min 200cm	3
Qr	Quercus robur	Oak	20-25	mir 450	RB	3x; Semi-mature; clear stem min 200cm	3

0 10m 20m

REV	DATE	DESCRIPTION
A	05/01/22	Red boundary amended, Blue boundary omitted.

Directorate of Resources
Assets Service
4th Floor
Municipal Building
Archway Road
Huyton
Merseyside, L36 9UX

Knowsley Council

PROJECT	CLIENT
ST. LUKE'S CATHOLIC PRIMARY SCHOOL PLAYING FIELD FENCING	KNOWSLEY COUNCIL
DRAWING TITLE: TREE PLANTING PLAN	PURPOSE: PLANNING; DATE: JAN 2022; SCALE: 1:500@A1
PROJECT NR: PD021_009; DRAWING NR: P103	REV: A; DRAWN: LC

© Knowsley Council. This drawing may not be reproduced in any form without prior written agreement.