


Location Plan

Site Address: 27, Hamnett Road, Prescot, L34 6LL

Date Produced: 02-Oct-2026

Scale: 1:1250 @A4

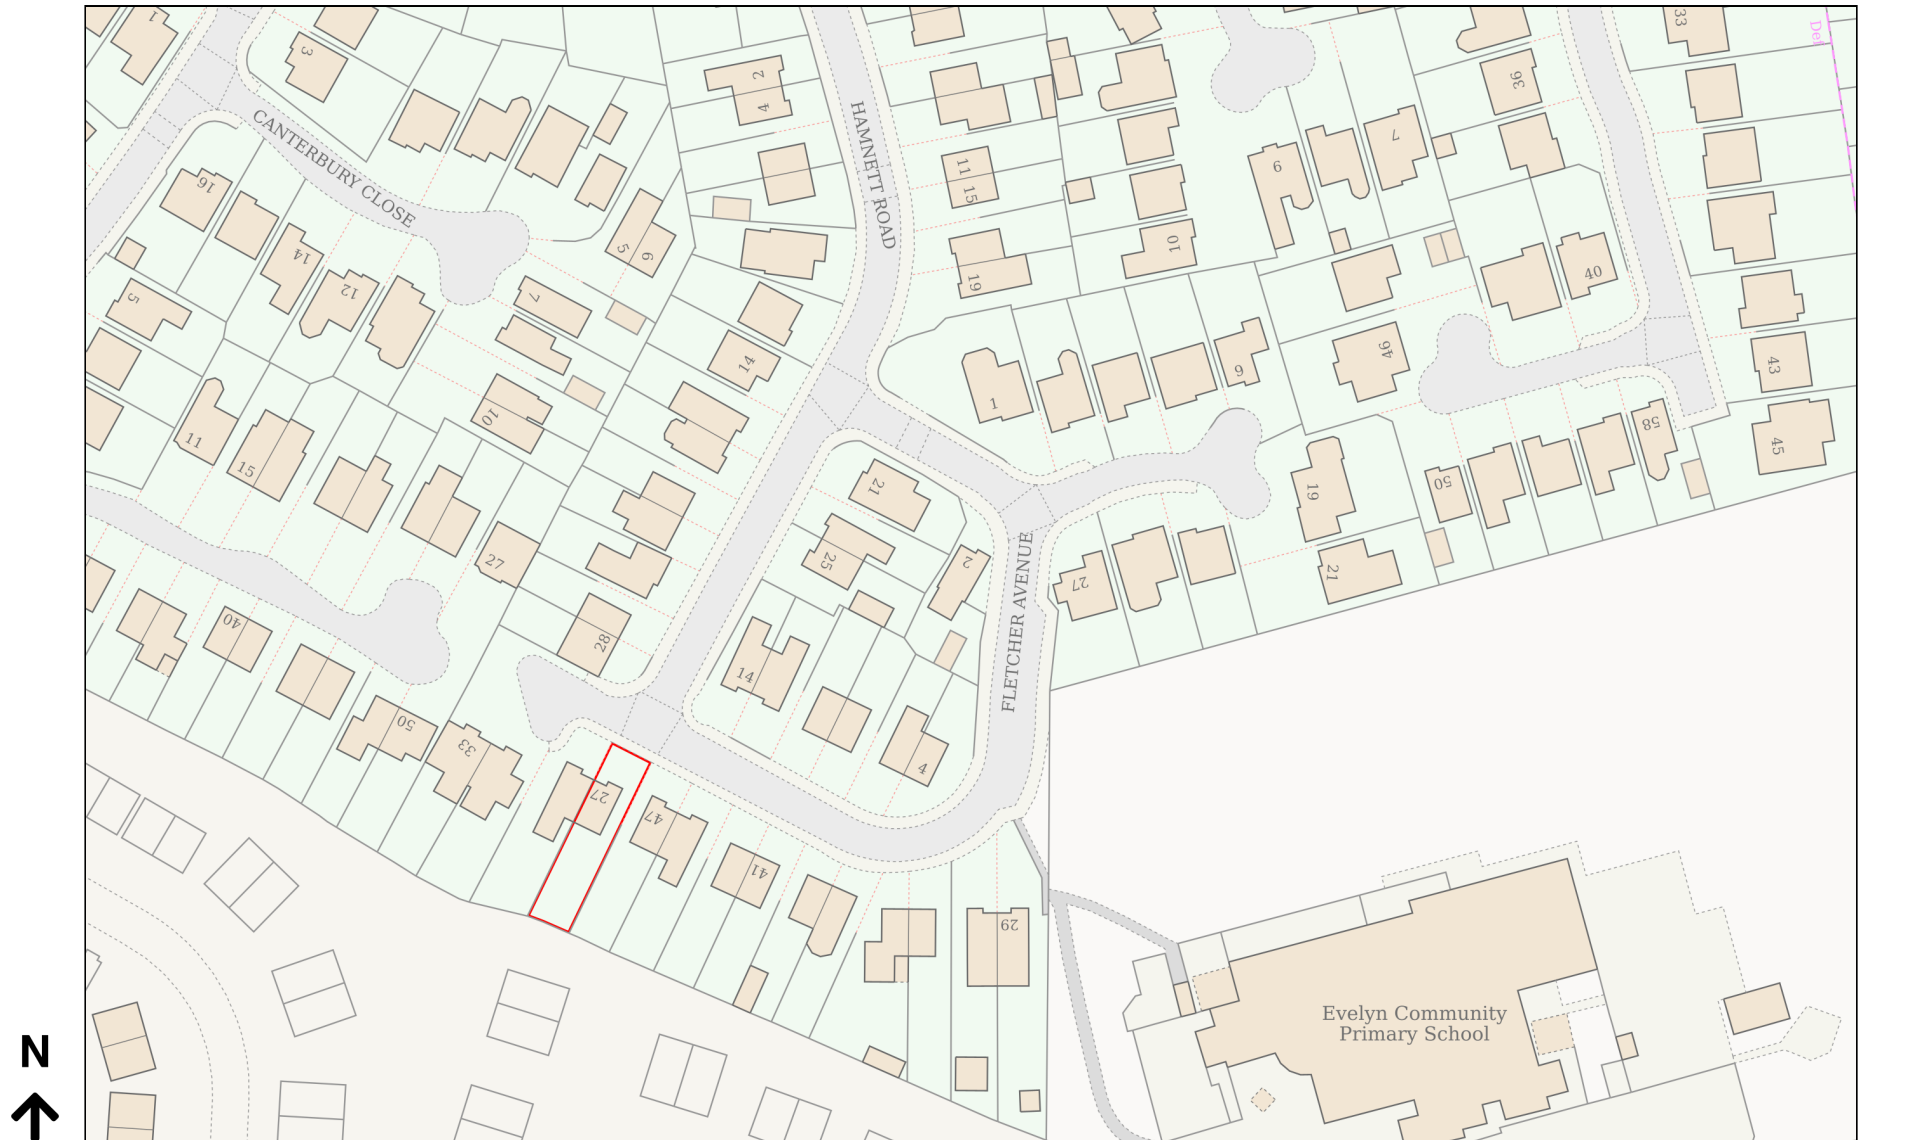

Planning Portal Reference: PP-15233914v2