



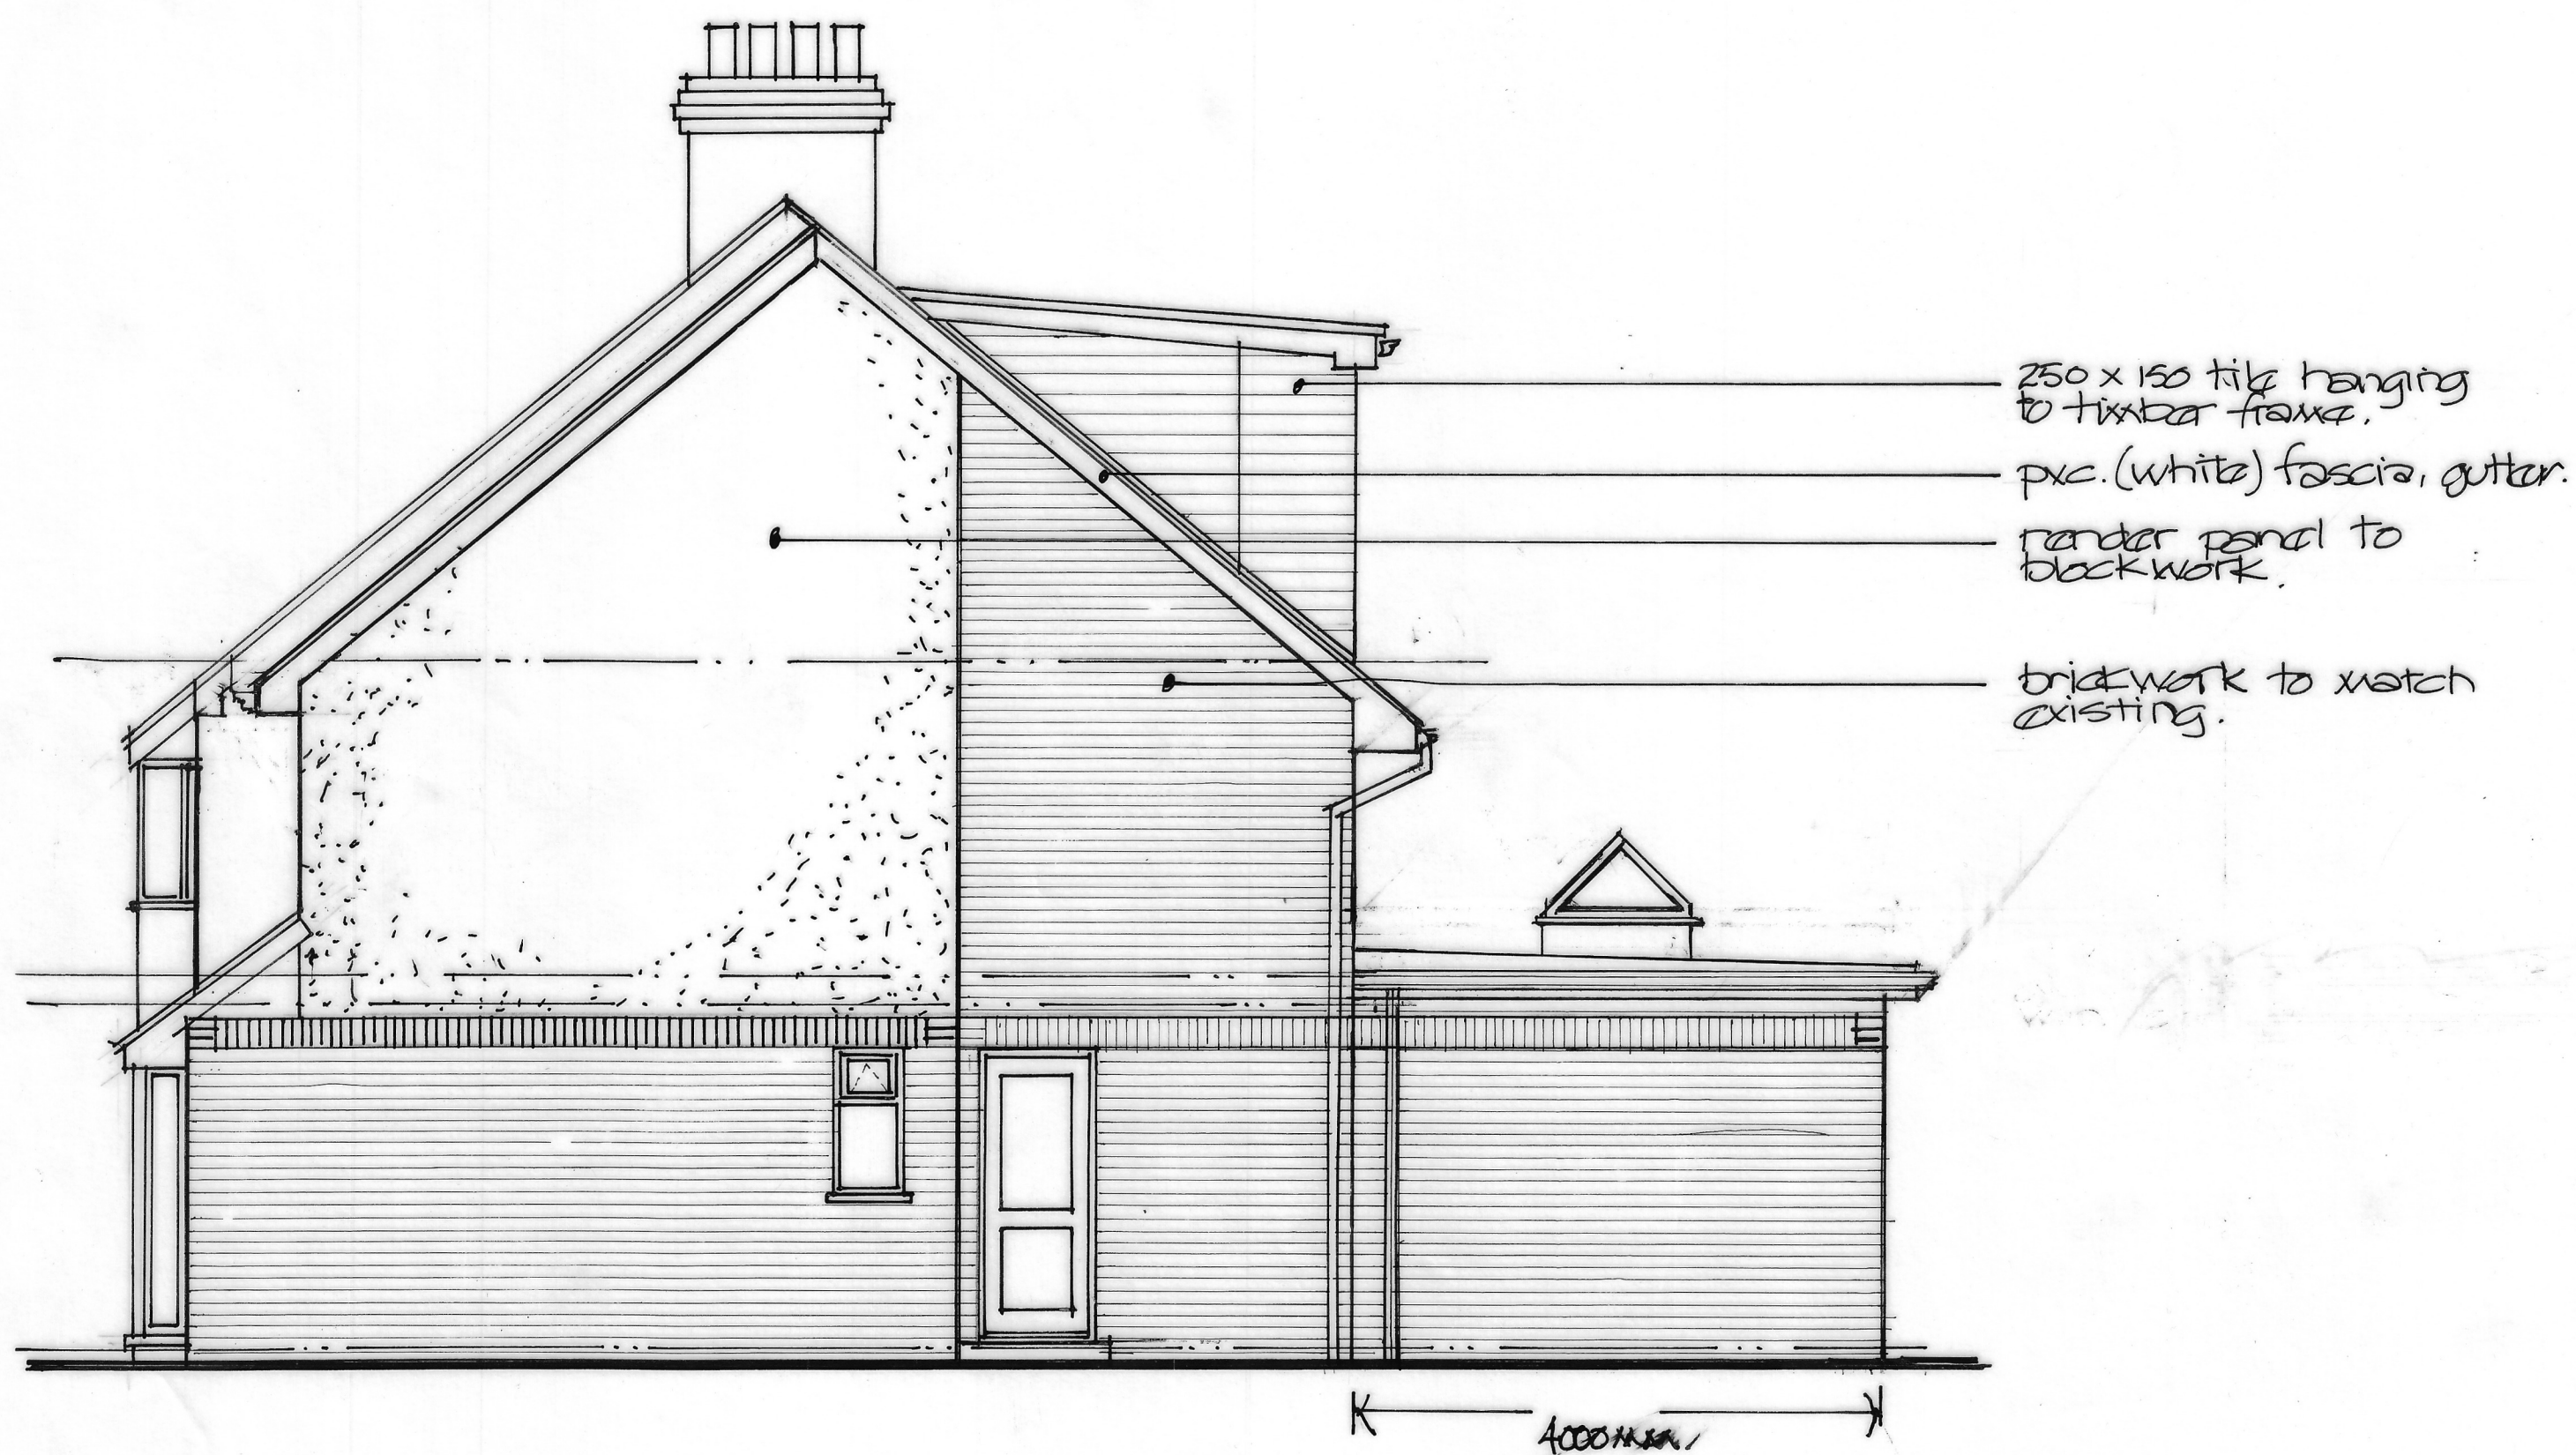

PROPOSED SIDE ELEVATION.

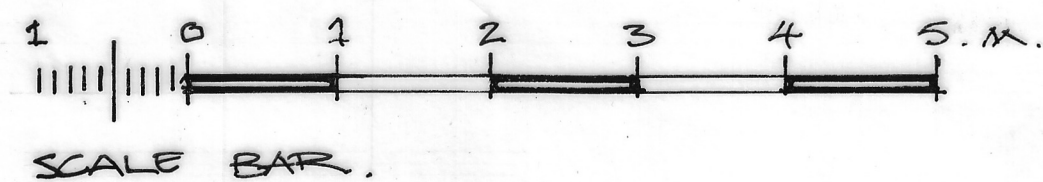

PROPOSED WORKS.
for MR & MRS. FOULKES
41. COURT HEY AVN.
LIVERPOOL L16 2NB
PLANS AS PROPOSED
SCALE 1:50.
AND "A" 19/12/21.