


NOTES TO THE CONTRACTOR - ALL DIMENSIONS AND LEVELS SHOWN ON THIS DRAWING ARE TO BE CHECKED BY THE CONTRACTOR(S) AND ANY DISCREPANCIES MUST BE REPORTED TO THE DESIGNER PRIOR TO THE COMMENCEMENT OF ANY WORK ON SITE. THE DRAWING IS NOT TO BE SCALED. ALL DIMENSIONS ON THE DRAWING ARE SHOWN IN MILLIMETRES UNLESS STATED OTHERWISE. COPYRIGHT OF THE DRAWING BELONGS SOLELY TO CUNLIFFES.

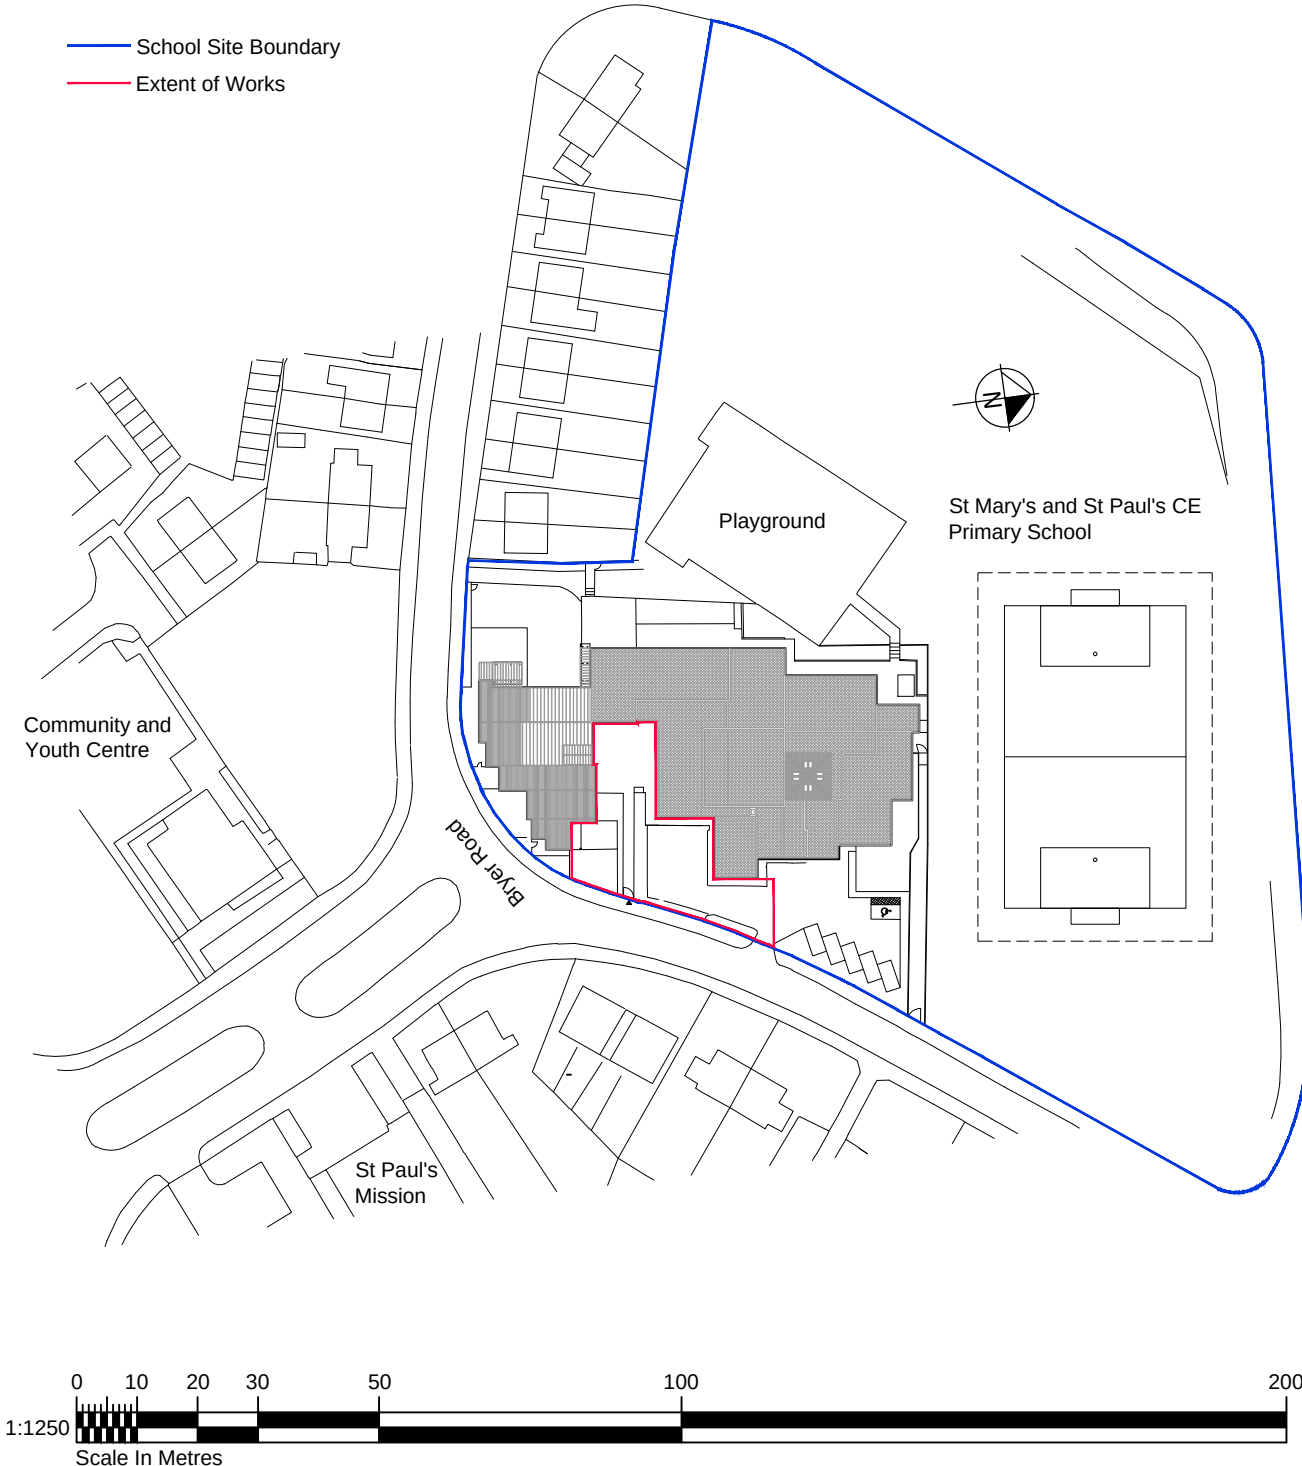

A	Location of works line added to drawing	08.11.23
Rev	Amendments	Date

PLANNING

 PROPERTY & CONSTRUCTION CONSULTANTS Claire Court Oriel Road Bootle Liverpool L20 7AD Tel No: (0151) 944 2030 E-mail: cs@cunliffes.com Chartered Practice 	Client School Governors St Mary & St Paul's C of E Primary School. Prescott.	Drawing Title Site Location as Existing	Drawn JO	Date 26.10.23	Checked MG
	Project Title Proposed New Entrance, Staff Room & Associated Works		Scale	1:1250 @ A4	
			DWG No	7172 - P01 - A	