


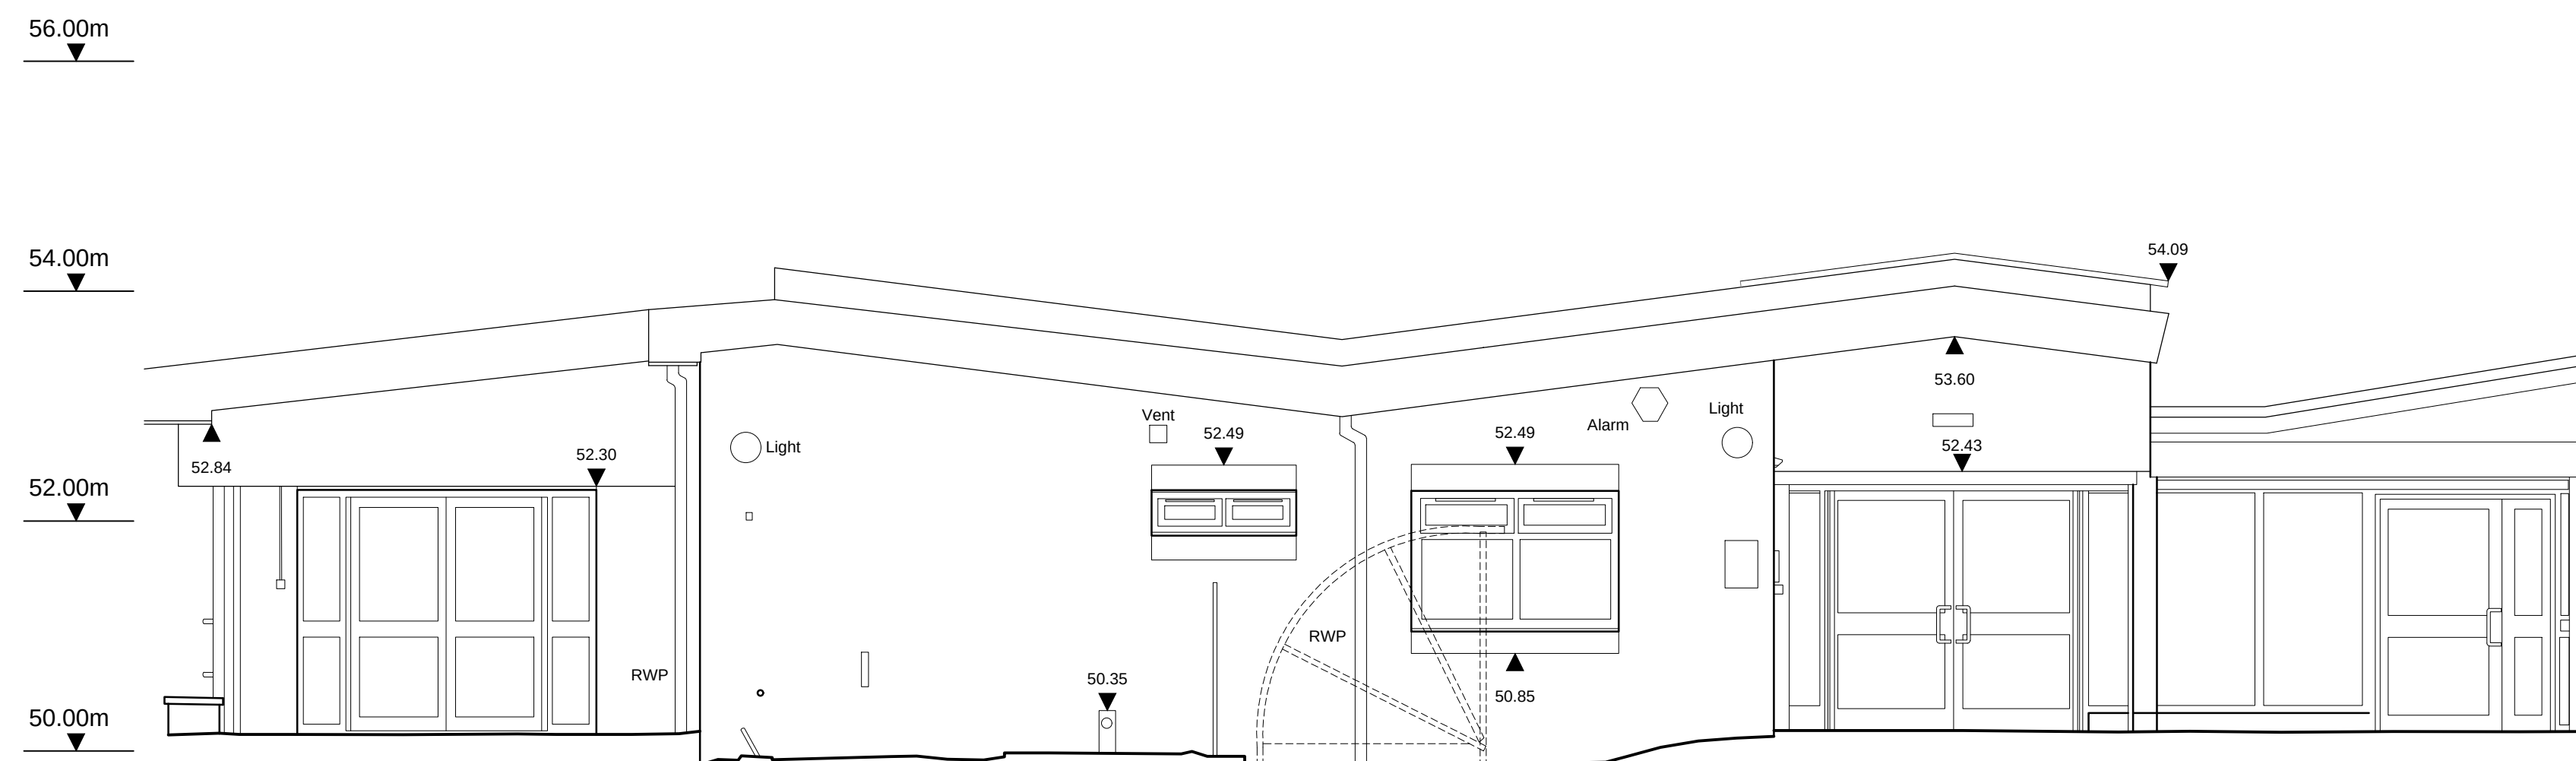


Datum 48.00m

Existing Elevation B



Datum 48.00m

Existing Elevation C

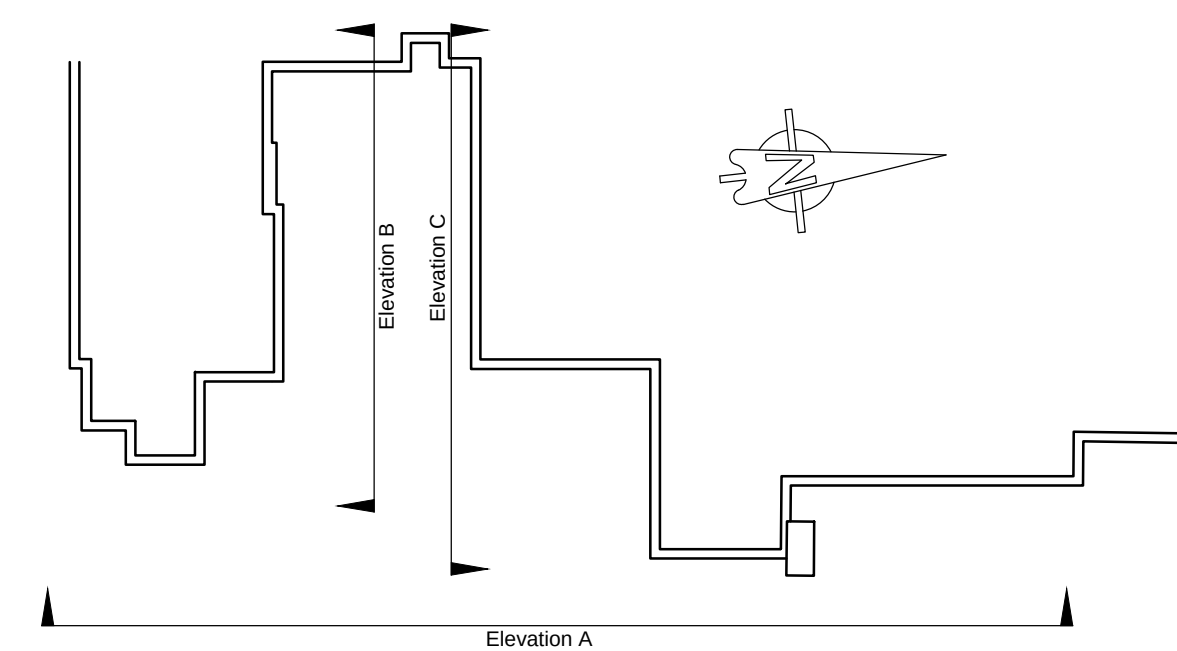

Existing Elevation Location Plan Scale 1:100

Rev.	Amendments	Date

PLANNING



CUNLIFFES

PROPERTY & CONSTRUCTION CONSULTANTS

Claire Court
Oriel Road
Bootle
Liverpool
L20 7AD

Tel No: (0151) 944 2030
Fax No: (0151) 944 1625
E-mail: cs@cunliffes.com



RIBA

Chartered Practice



RICS

Client

School Governors

St Mary & St Paul's C of E Primary

School, Prescot.

Project Title

Proposed New Entrance, Staff Room
& Associated Works

Drawing Title

Elevations as Existing

Drawn	Date	Checked
JO	26.10.2023	MG
Scale	1:50 @ A1	
DWG. No	7172 - P05	

