


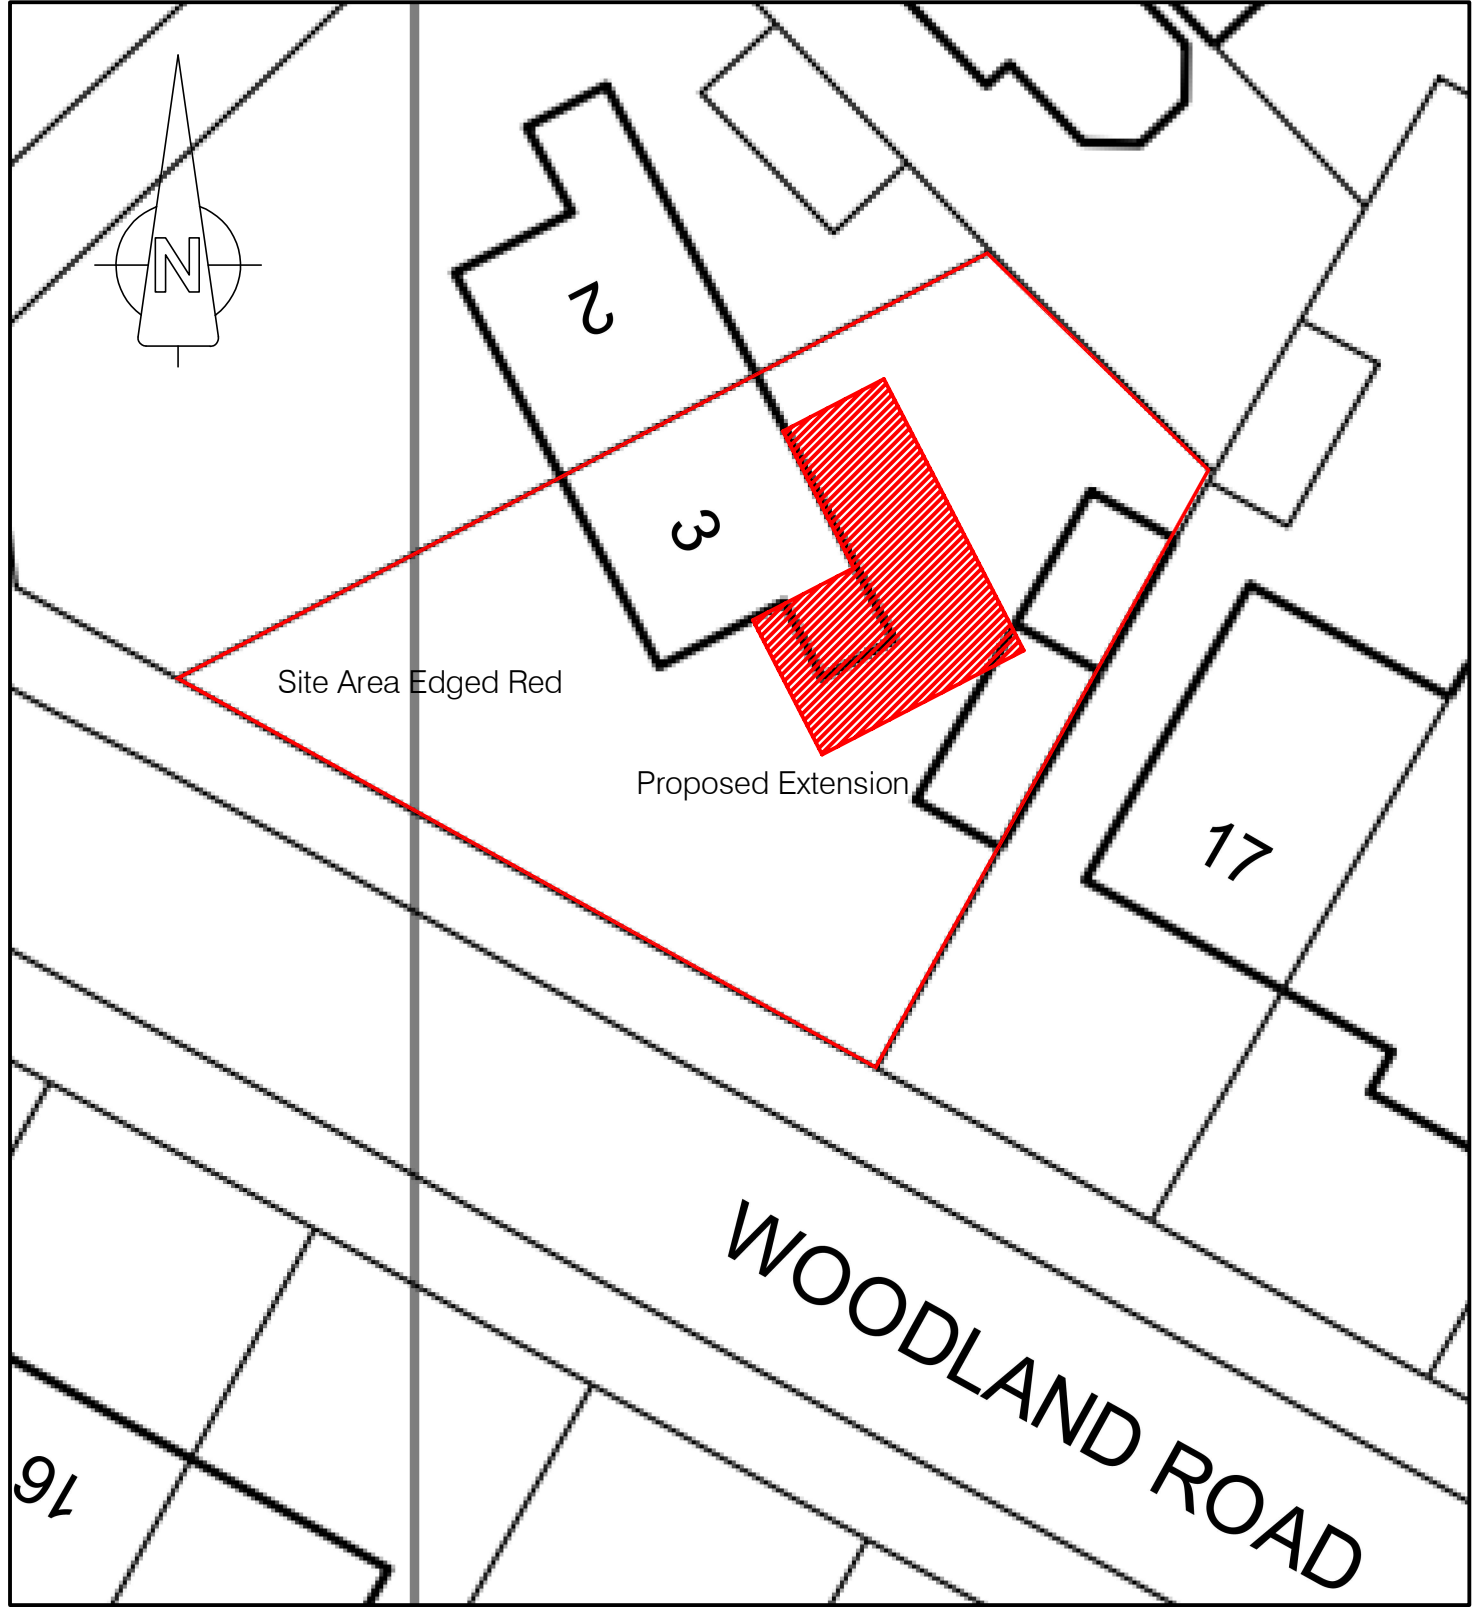

Address: 3 Woodland Road,
Halewood, Liverpool, L26 1XE

Scale in metres 0 2 4 6 8 10
1 : 200 scale



JM Building Design and Planning
John McGee (MCIOB). Building Surveyor
Mobile: 07905 749941. Tele: 0151 525 1242.
Email: johnmcgee3@outlook.com

Drawing Title:

PLAN SHOWING SITE OF APPLICATION FOR
PLANNING PERMISSION

Dwg No: 03

Revision: A

Scales: 1:200

Date: 28/08/2026