
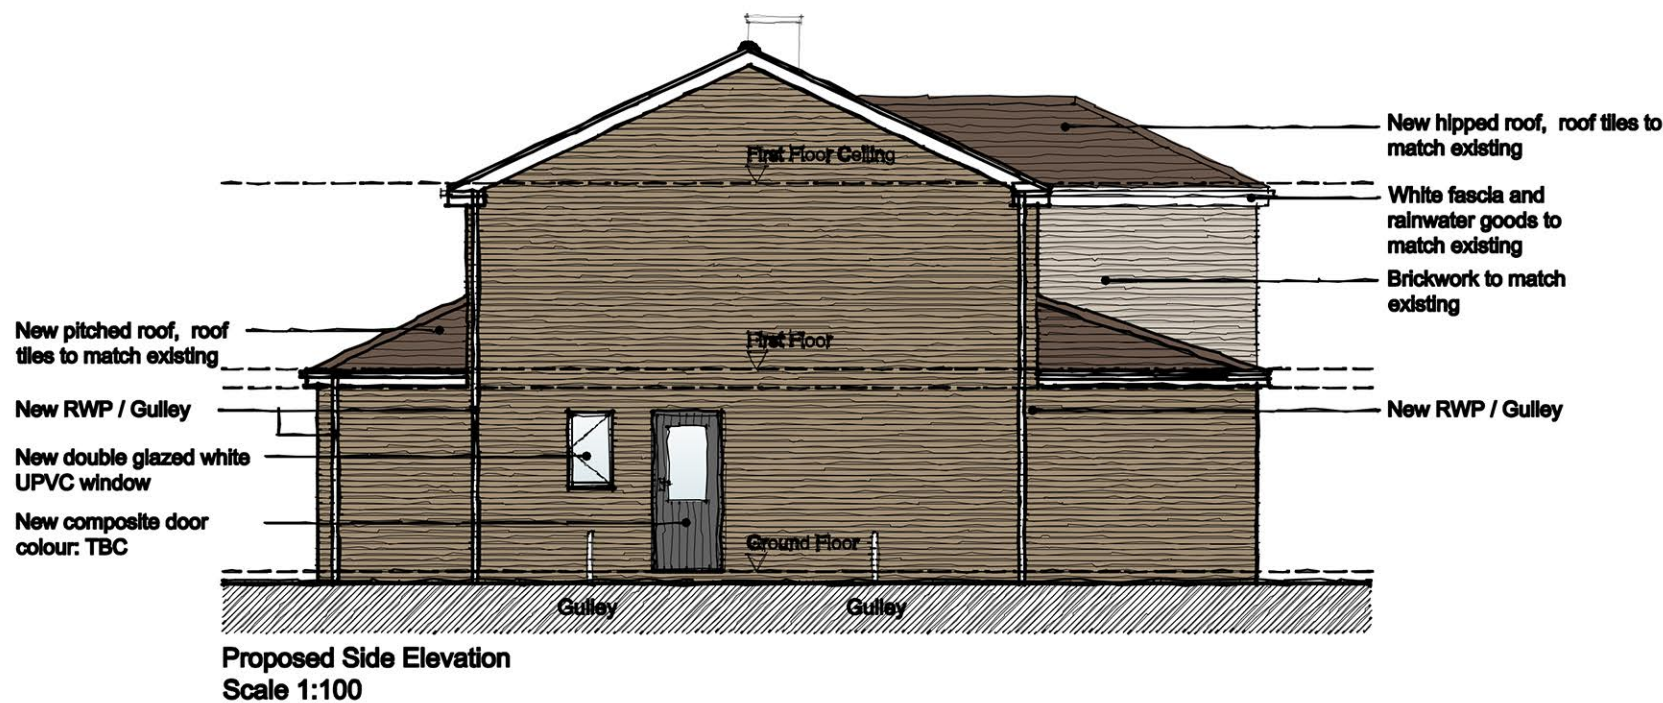
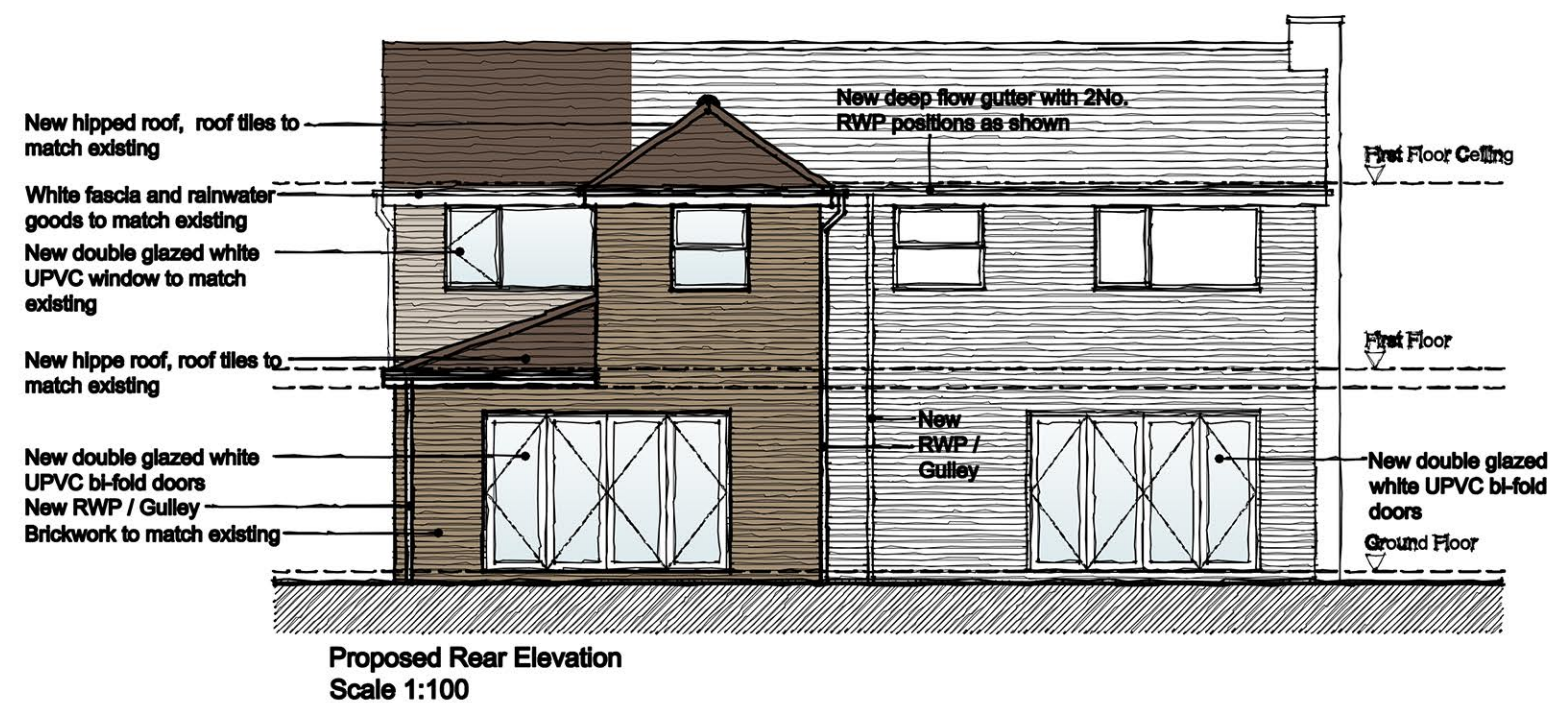
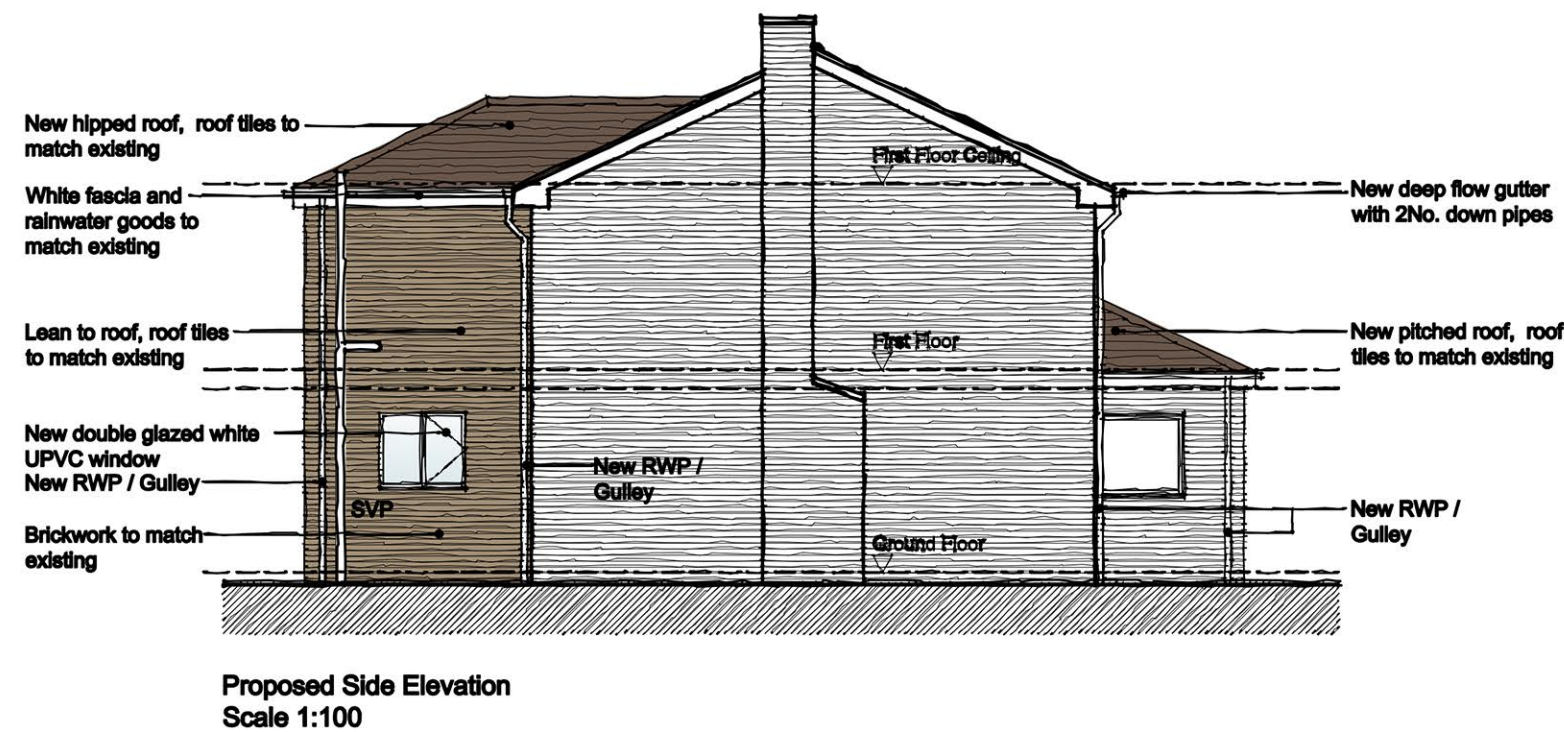
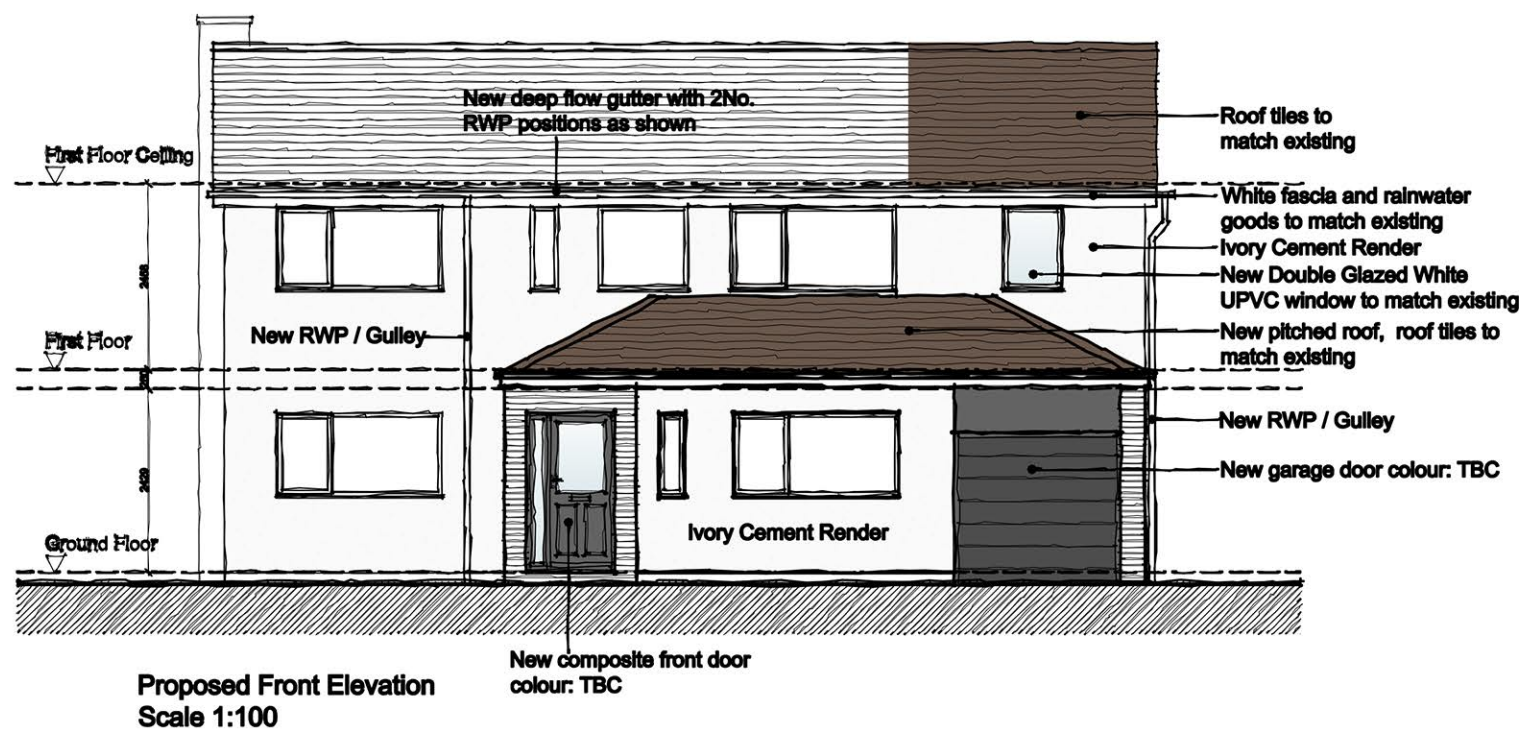
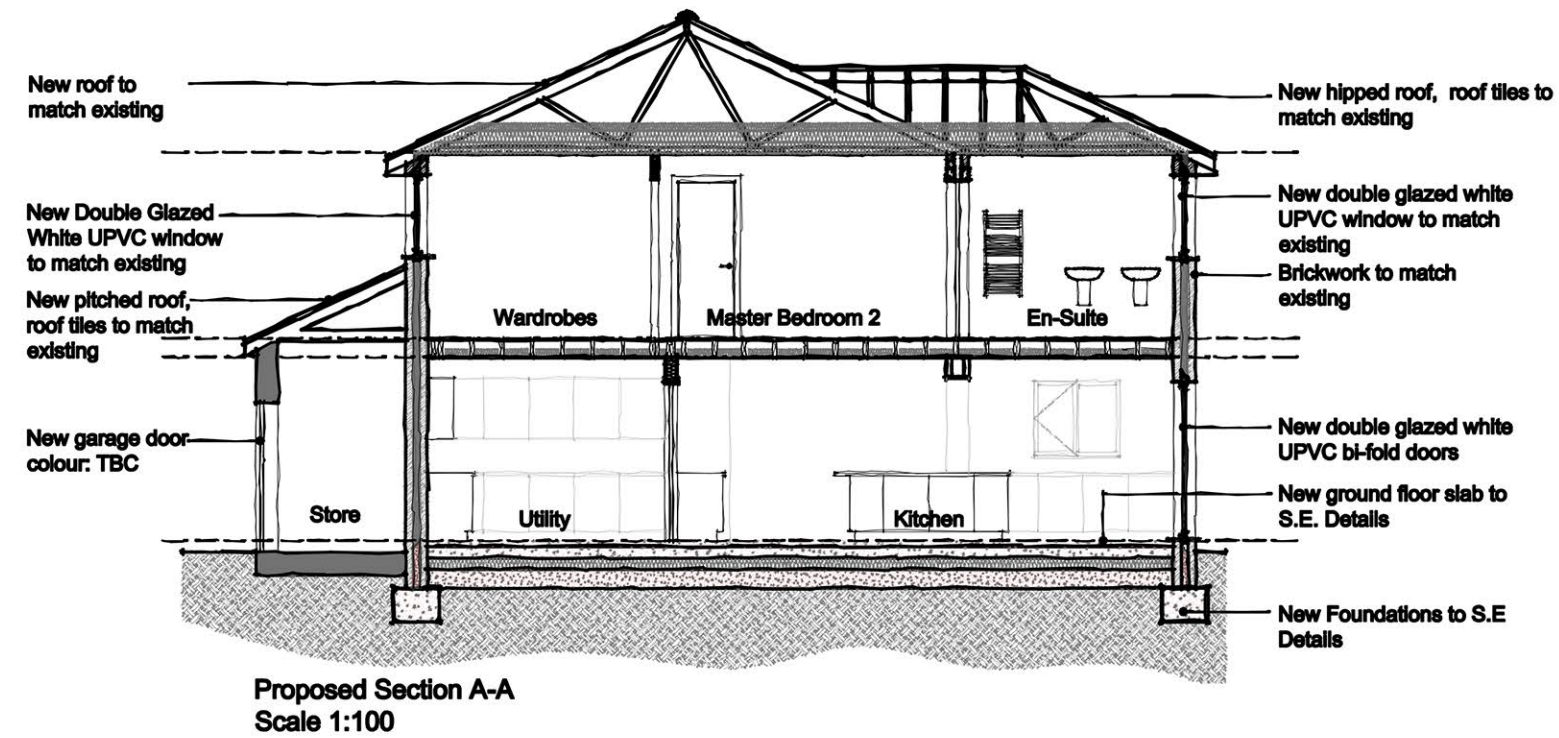
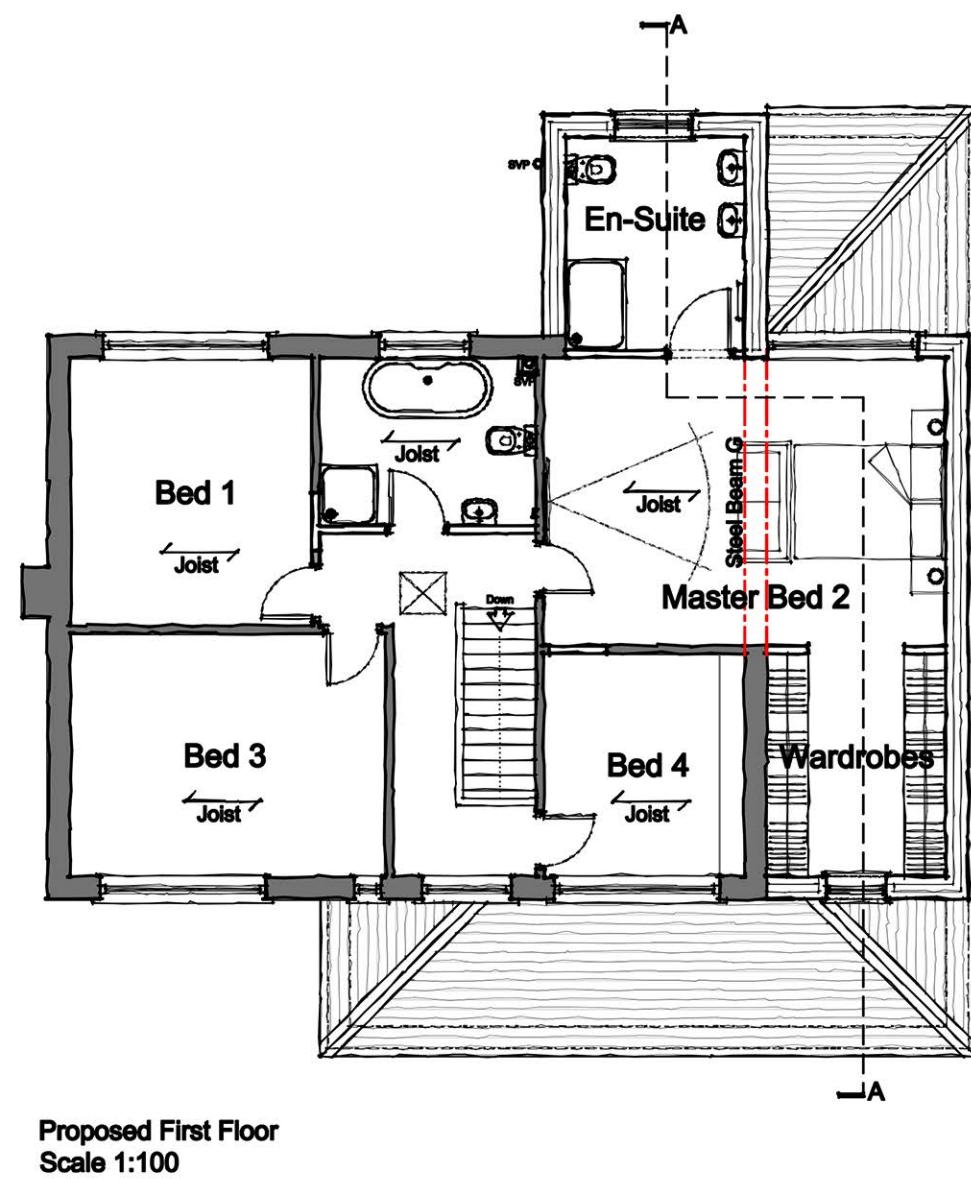


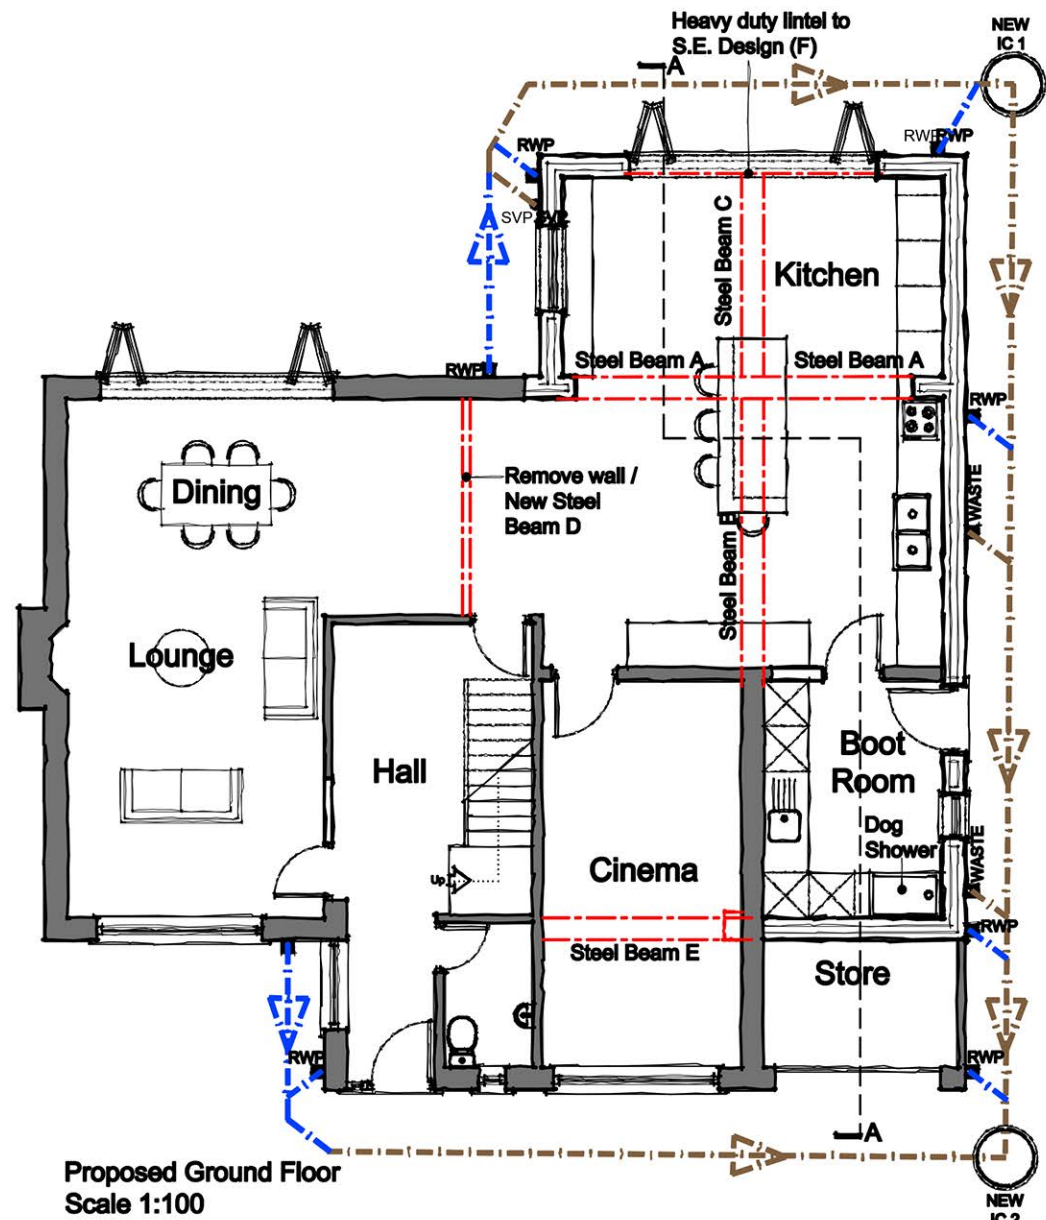

Rev	Amendment	Drawn	Checked	Date
P01	Layout revisions following Client's meeting.	RM	GNP	28.07.26
P02	Drainage indicated, down pipes positions revised.	RM	GNP	20.08.26
P03	Extension revised at first floor level.	RM	GNP	25.08.26
P04	Roof over Kitchen amended	CW	GNP	01.09.26