


PLANNING DRAWING
THIS DRAWING IS FOR PLANNING PURPOSES ONLY AND
NOT TO BE USED FOR CONSTRUCTION
DO NOT SCALE FROM THIS DRAWING

New painted hardwood window
frames and internal laminated
shopfront glass.
Hardwood cill with a minimum
projection of 50mm.
DPC under window frame.

Natural sand stone cill, set to
min. 1 % fall

Stallriser formed with Staff blue
bricks with dark colour mortar.

DPC

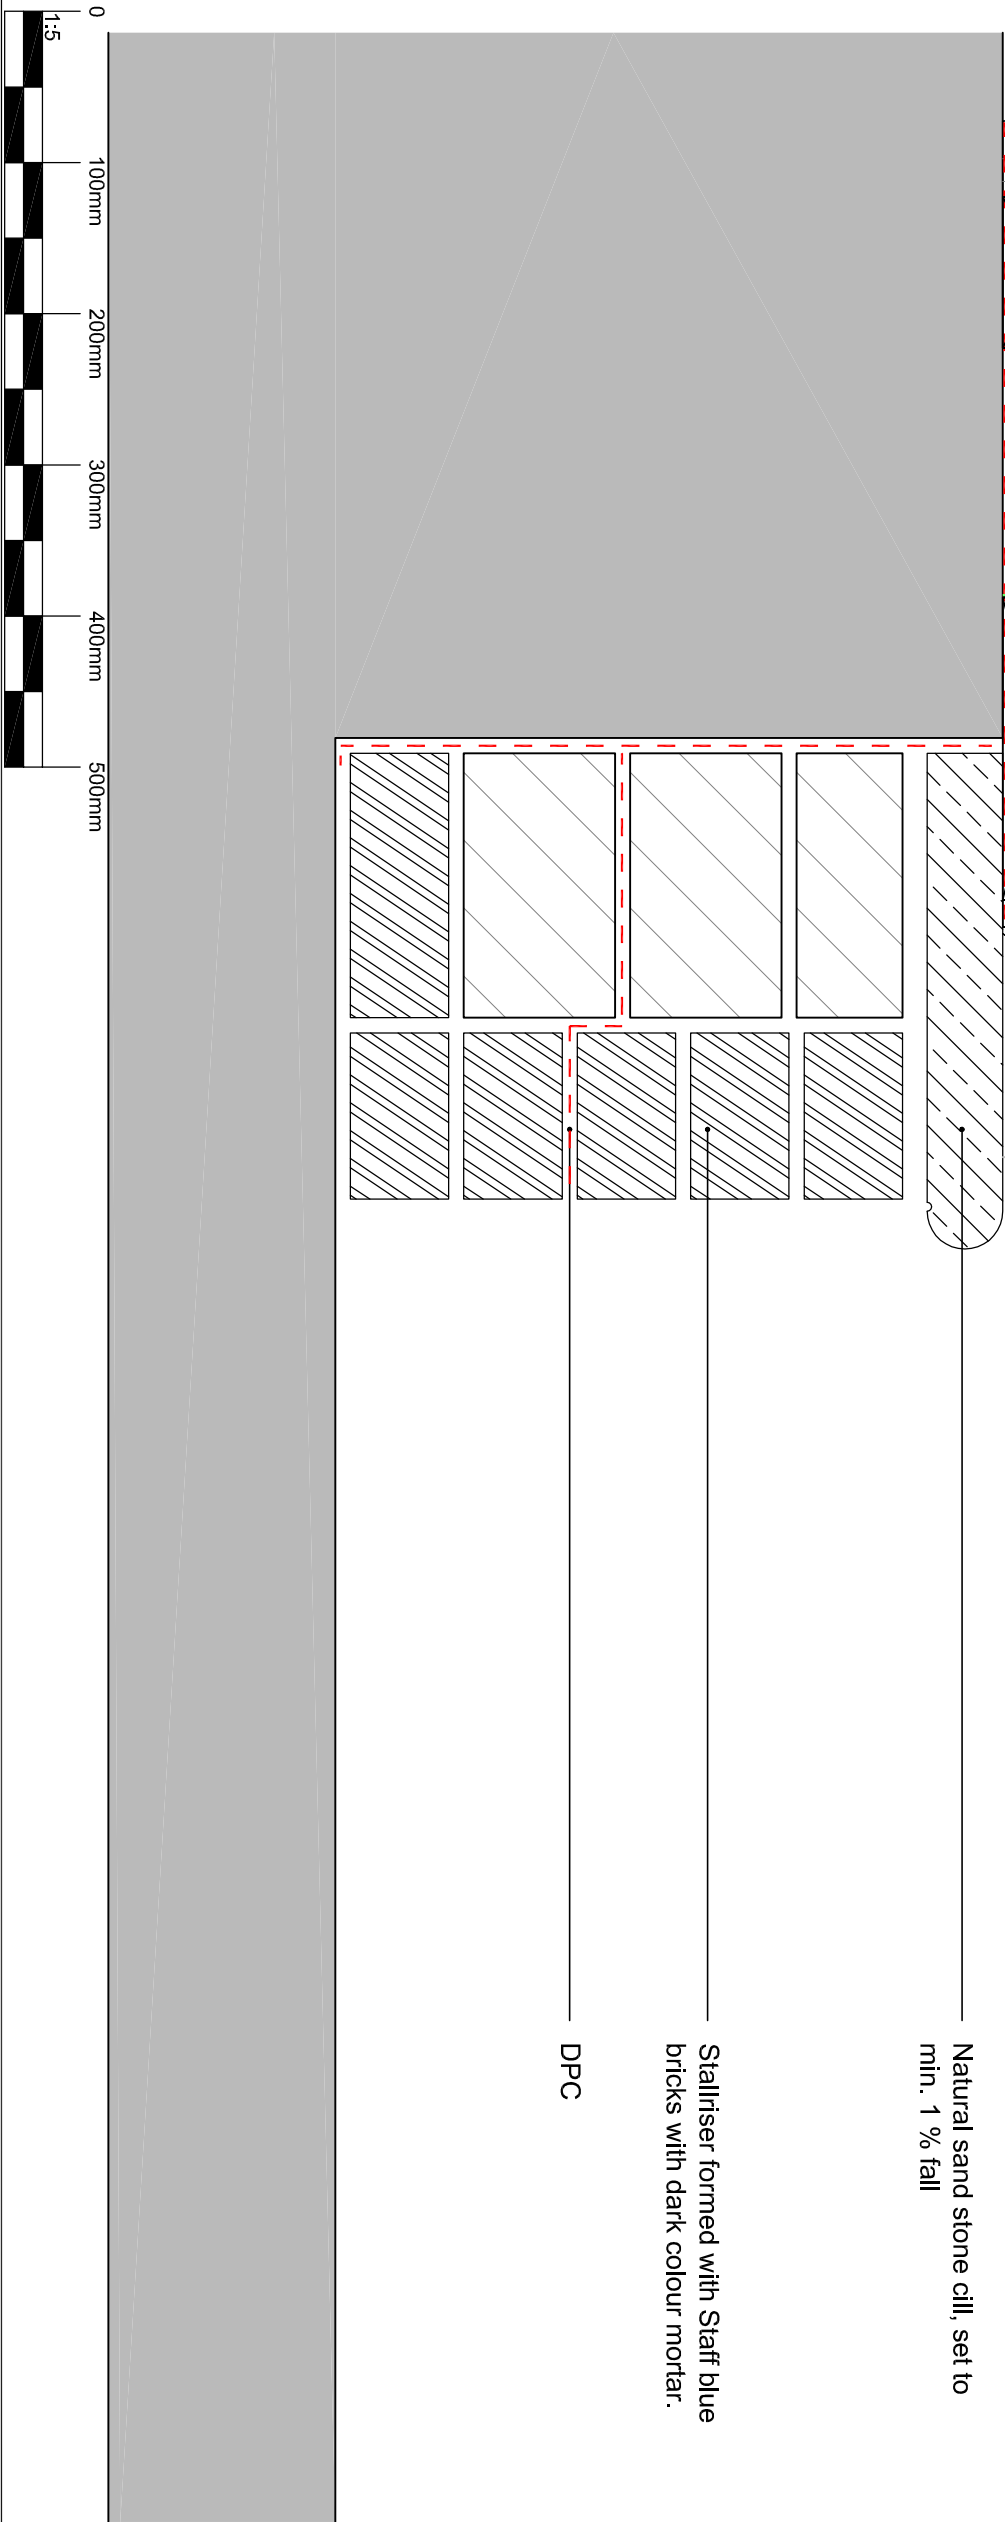

A	Updated in line with HSH42 project officers comments.	28-11-21	TOC	RR
Rev.	Description	Date	By	Chkd
REVISIONS				

purpose
PLANNING

Cass associates
architecture
masterplanning
planning
landscape
conservation
Studio, 204B The Tea Factory, 82 Wood Street, Liverpool, L1 4DQ
T: +44 (0)151 707 0110 E: info@cassassociates.co.uk W: www.cassassociates.co.uk

client
ANITA ALLEN

project
7 MARKET PLACE, PRESCOT,
L34 5SB

drawing title
SHOP FRONT CILL DETAIL
- DETAIL 1

scale @ A3	1:5	1602-007
date	05-11-21	A
dwn	TOC	chk'd AW

Original paper size (A3) 420x297mm