



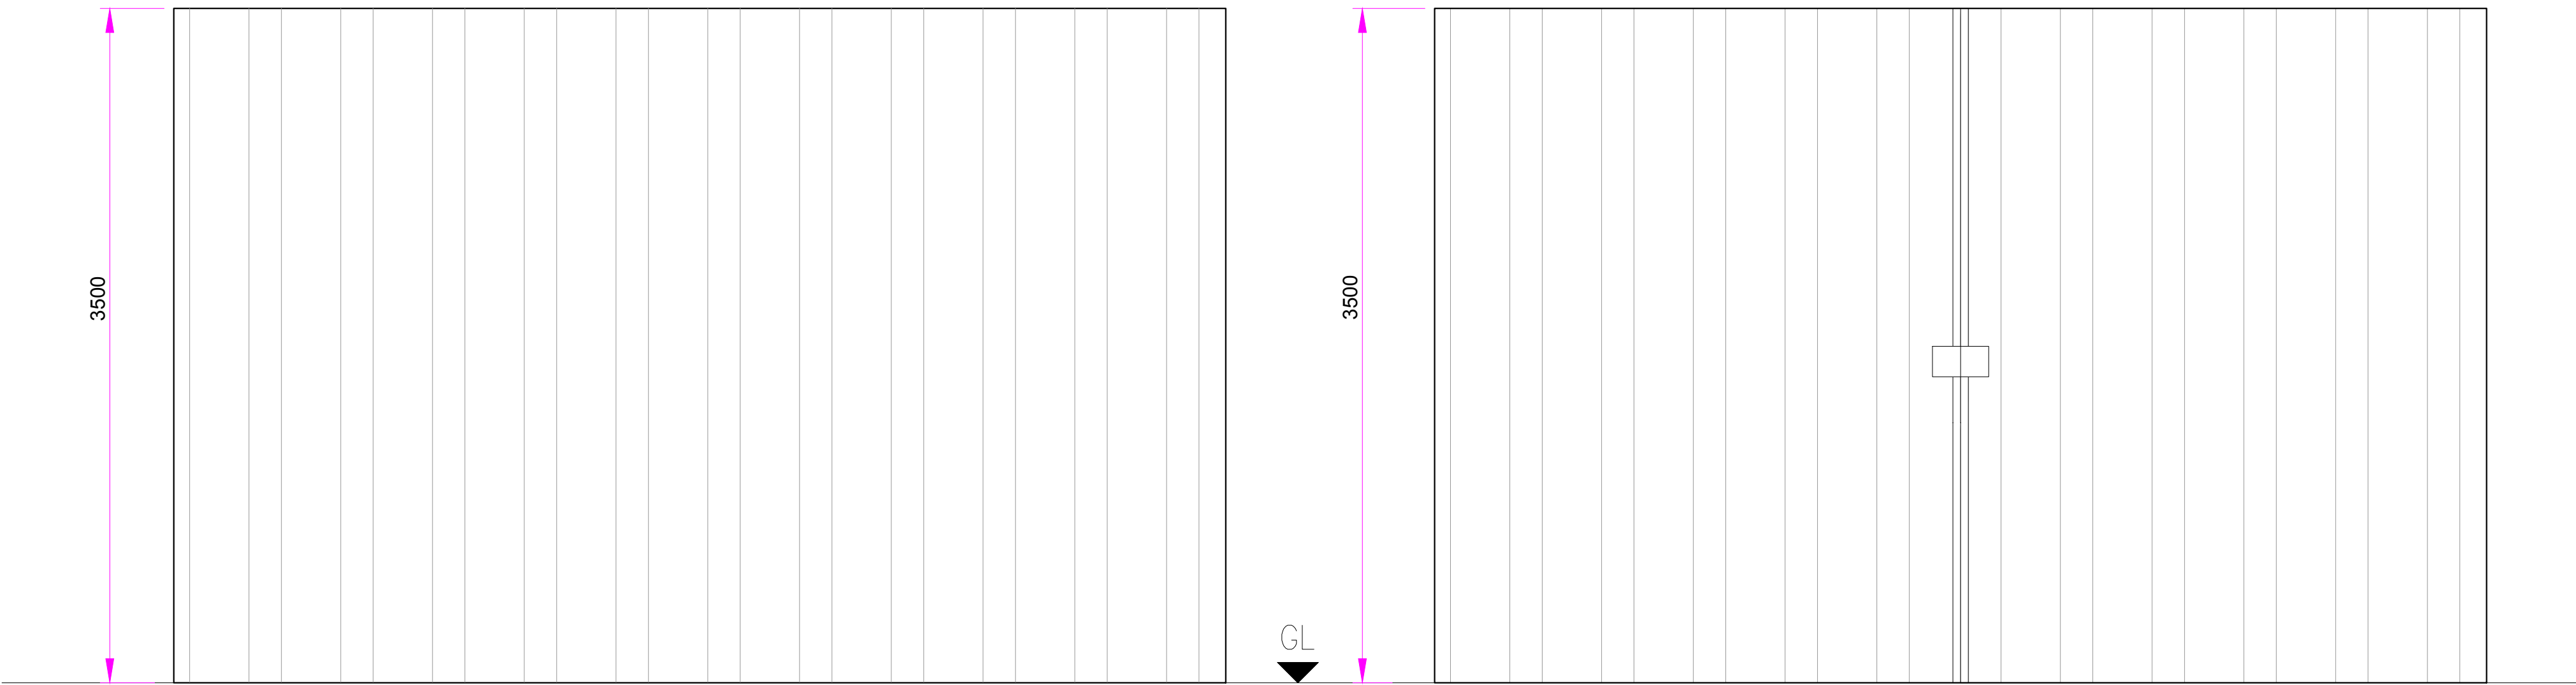

ACOUSTIC FENCE ELEVATION


GATE ELEVATION

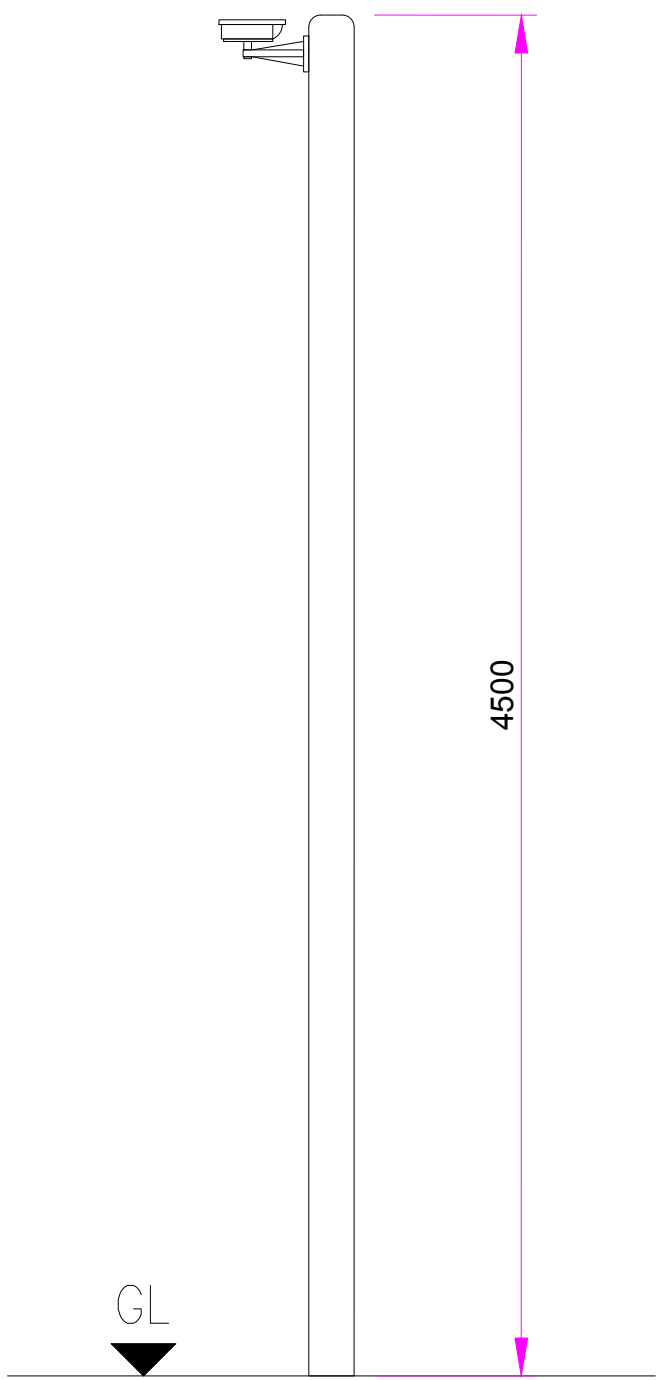

CCTV ELEVATION

0 1 2 3 4 5m

Notes.

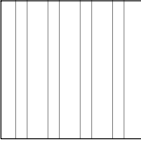 METAL ACOUSTIC FENCE

02	Acoustic Fence Updated	20.03.25	SRY
01	Acoustic Fence Updated	11.03.25	SRY
Rev	Description	Date	Checked

Drawing No.
KIR-EDFR-BESS-ARC-DRG-364.02

Project
Kirkby BESS

Title
Fencing, Gate & CCTV Arrangement

Scale	1:25 @A1	Drawn by	SS	Checked	CH	Date	16.01.25
-------	----------	----------	----	---------	----	------	----------

