



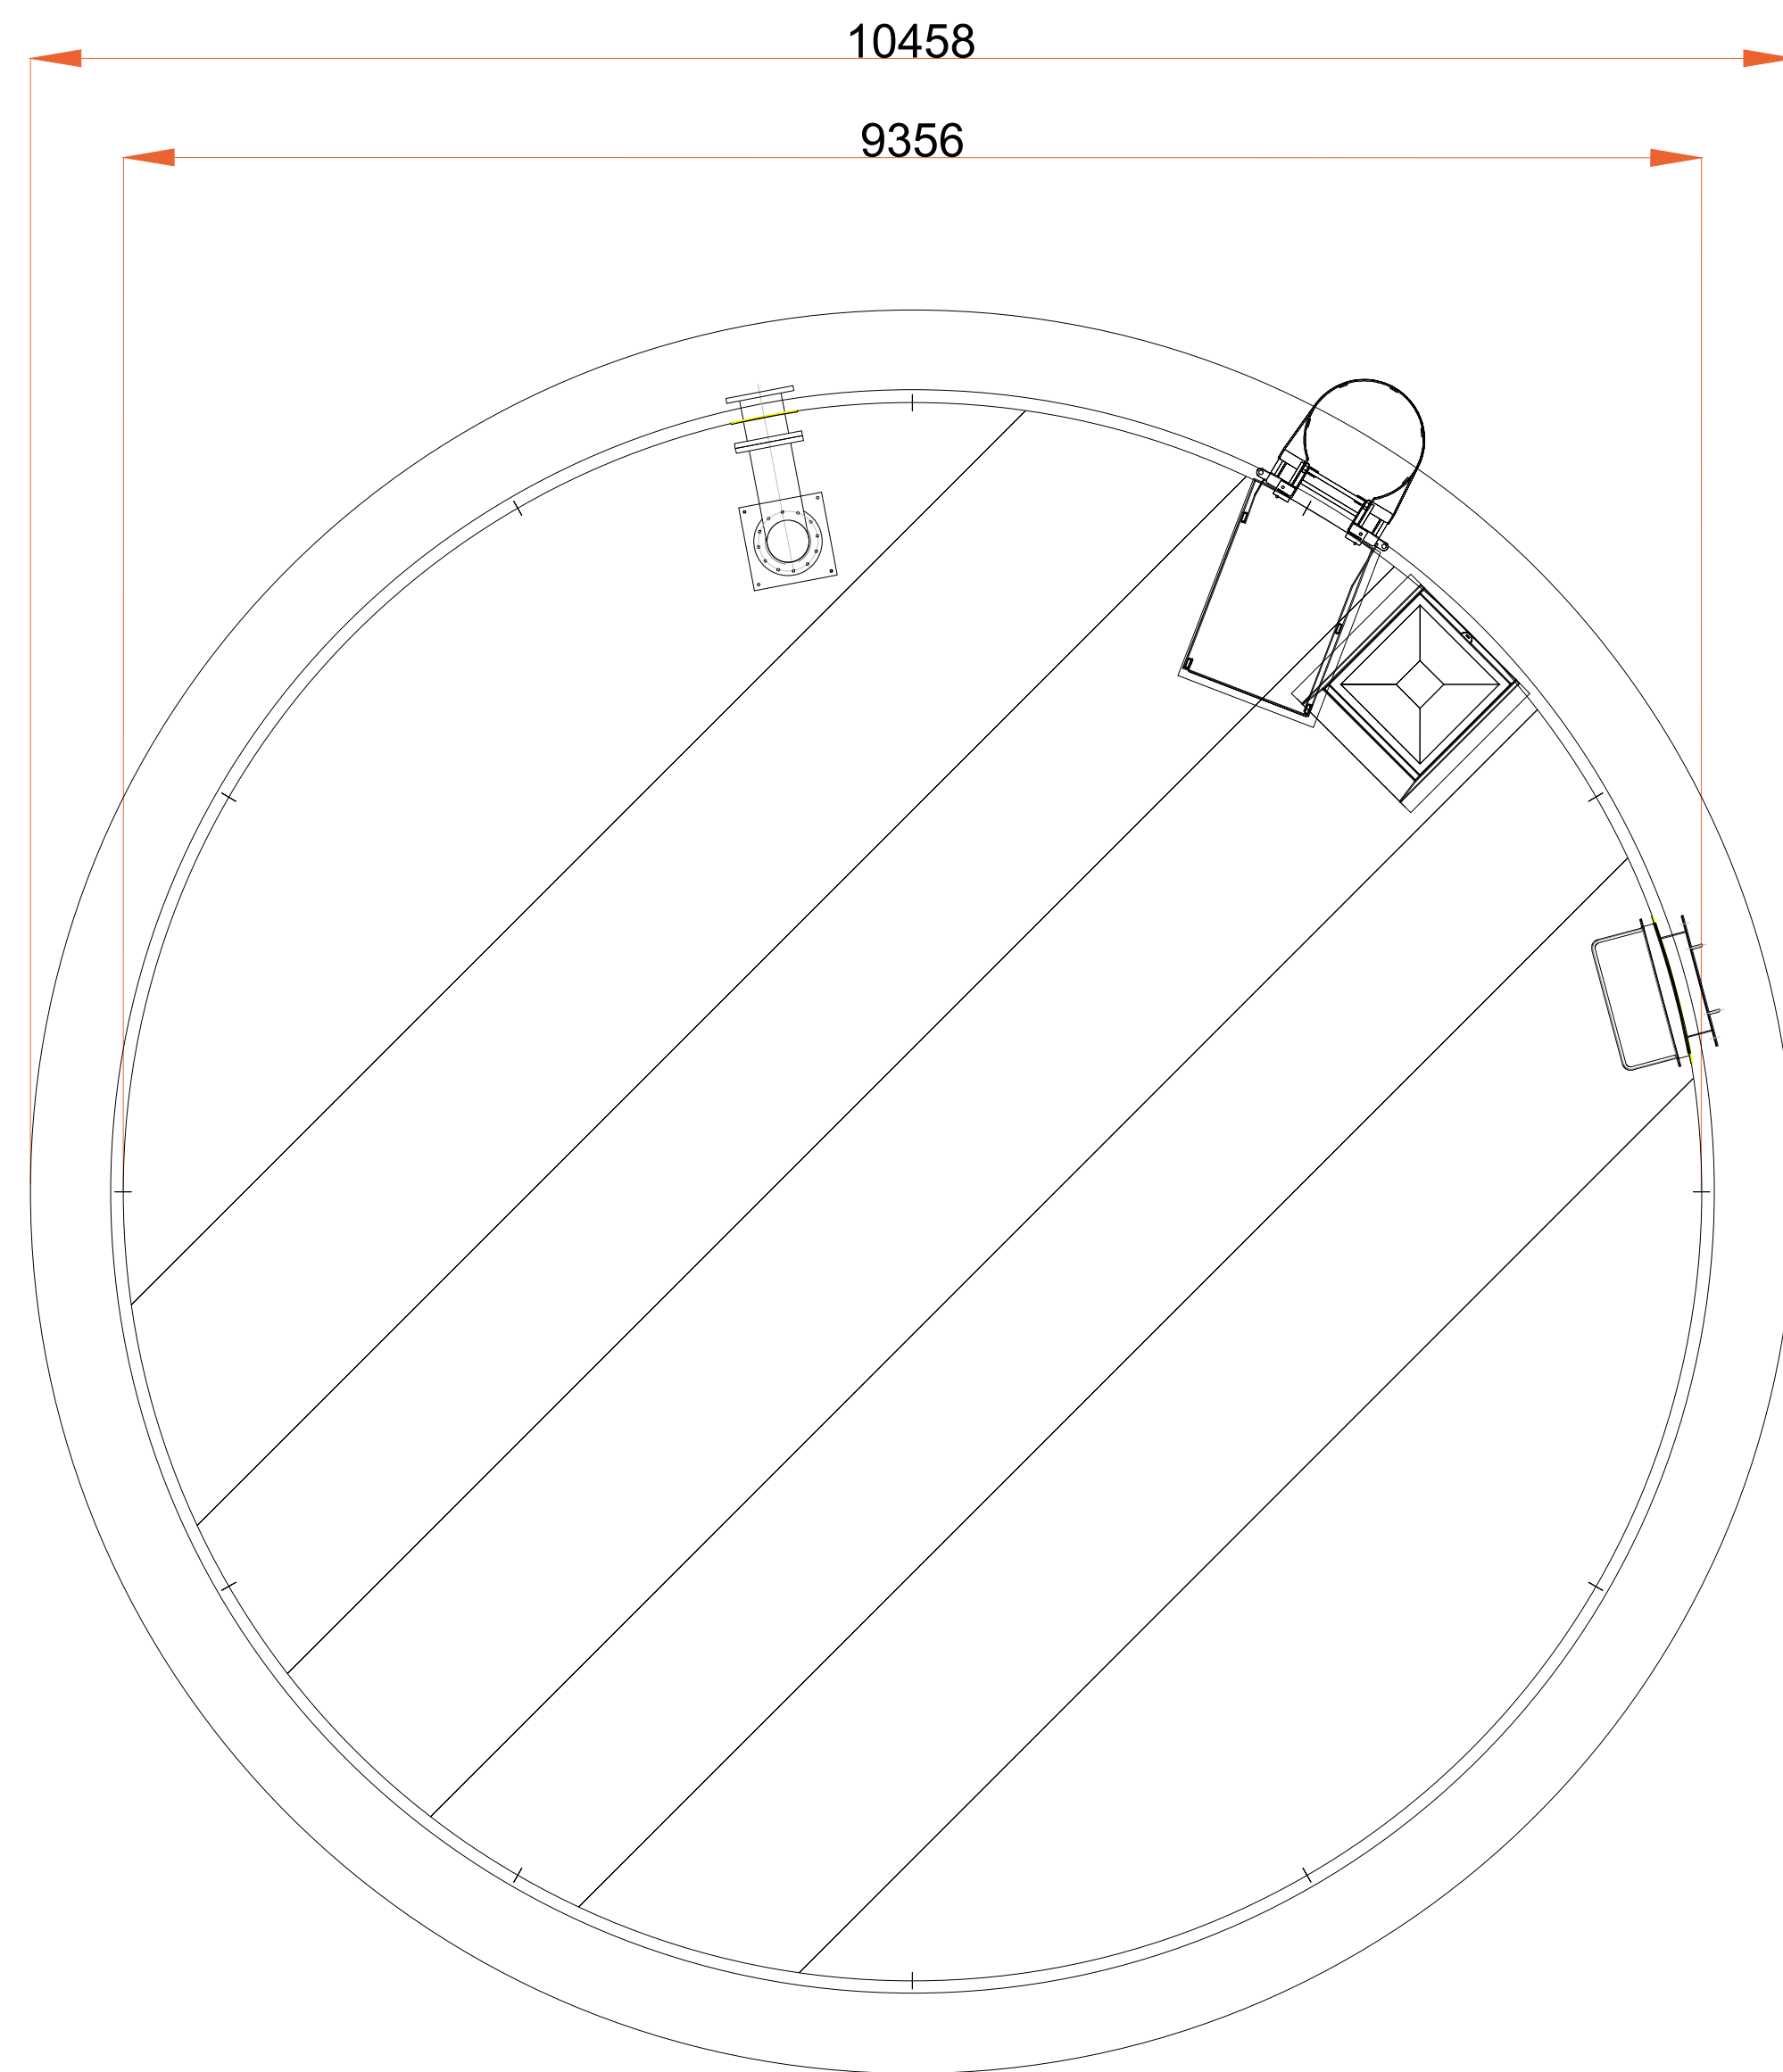

PLAN VIEW

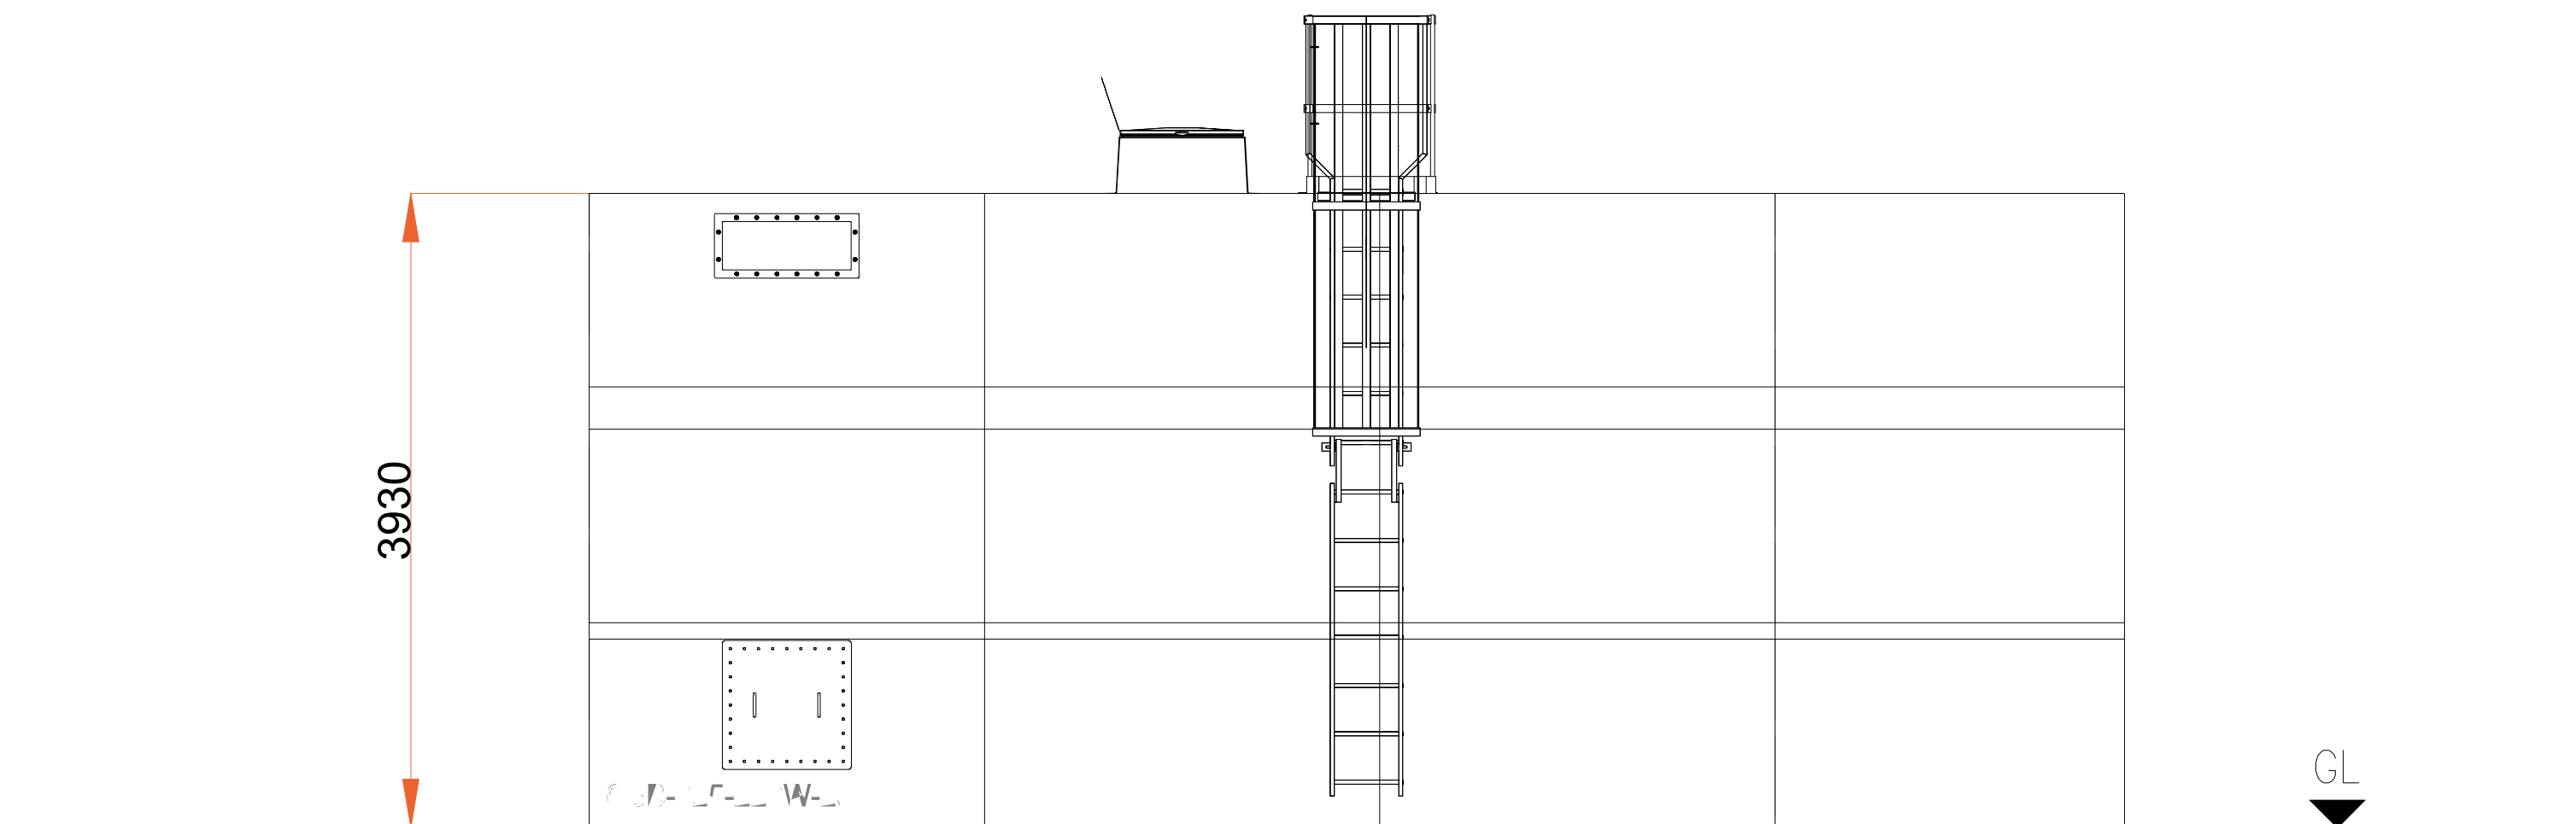

SIDE ELEVATION

Rev	Description	Date	Checked
Drawing No.			
KIR-EDFR-BESS-ARC-DRG-369.00			
Project			
KIRKBY BESS			
Title			
Water Tank Arrangement			
Scale	1:40 @A1	Drawn by	Checked
		SS	CH
			Date
			24.01.25

