
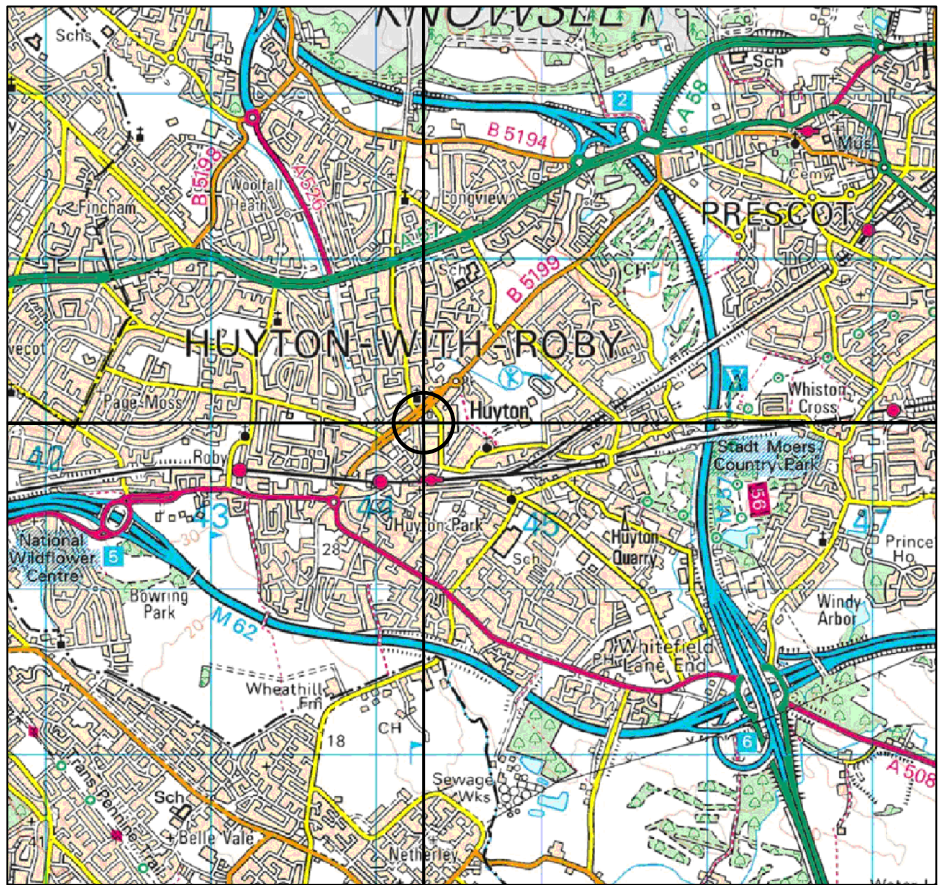
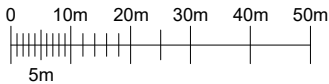


SITE LOCATION
SCALE 1:50000

Ordnance Survey map extract based upon Landranger map series with the permission of the controller of Her Majesty's Stationery Office.
Solutions30 licence no. ES100017753.
Crown copyright.

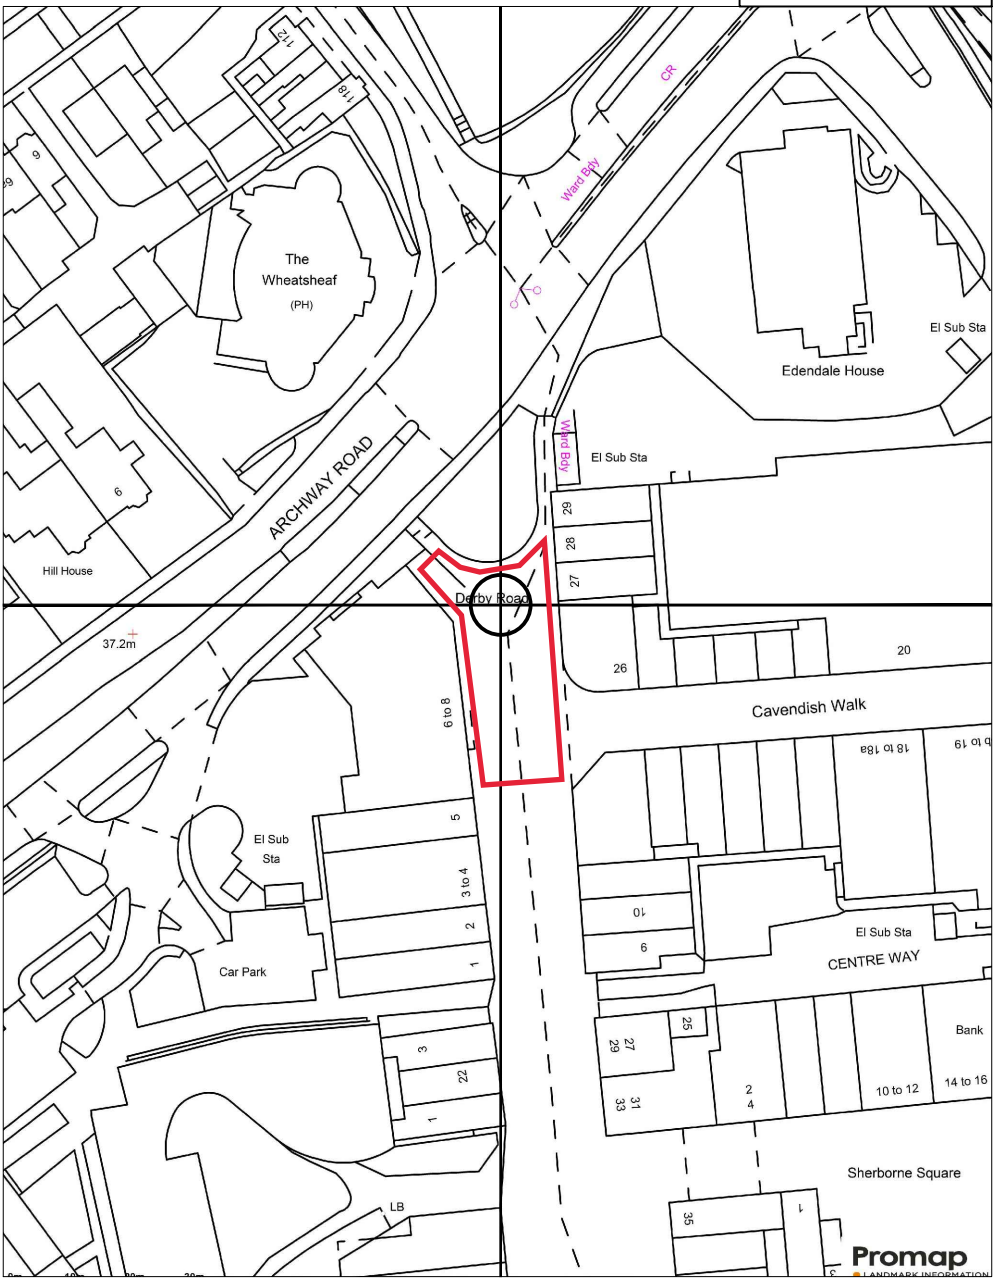

DETAILED SITE LOCATION
SCALE 1:1250

Ordnance Survey map extract based upon Landranger map series with the permission of the controller of Her Majesty's Stationery Office.
Solutions30 licence no. ES100017753.
Crown copyright.

GENERAL NOTES

Use written dimensions only, do not scale from drawing. Use latest revision of all referenced information.

LAT 53.412906 LONG -2.839697

B	11.11.22	BT Streethub Location Amended	MD	JE
A	03.09.22	New BT Streethub Structure	MD	JE
Rev	Date	Description	Drawn	Chkd

Solutions30
Solutions for New Technologies



Drg Status
PLANNING

Cell No. & Name

KNOW003

Site Name & Address
Pavement O/S Citizens Advice,
Cavendish Walk, Huyton Village
Shopping Centre, Liverpool,
L36 9YG

Drawing Title
SITE LOCATION MAPS

Scale	As Shown	Date	11.11.2022
Drawn By	MD	Checked By	JE
Drawing Number	001	Revision	B