




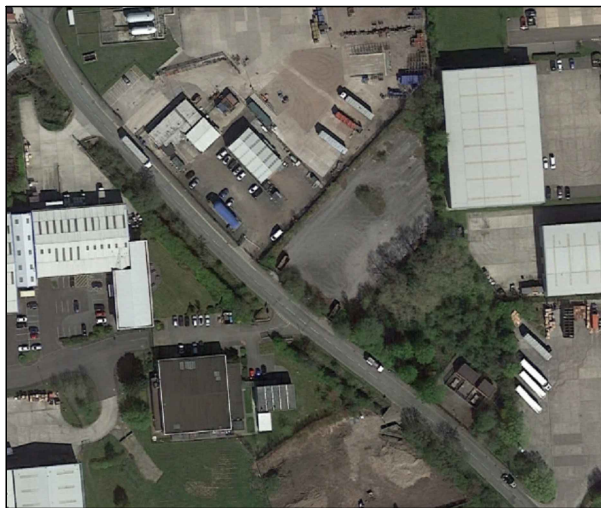

NORTH SOUTH AERIAL VIEW

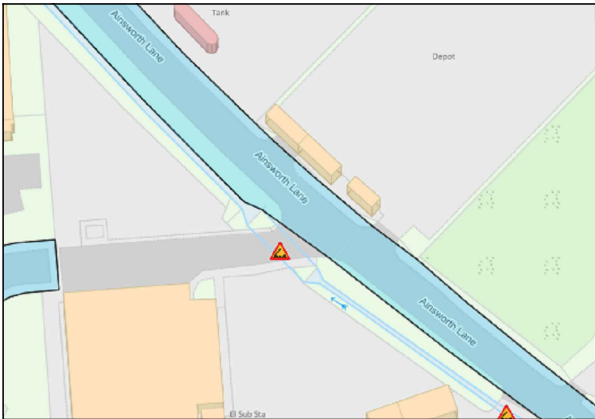

ADOPTED HIGHWAY PLAN

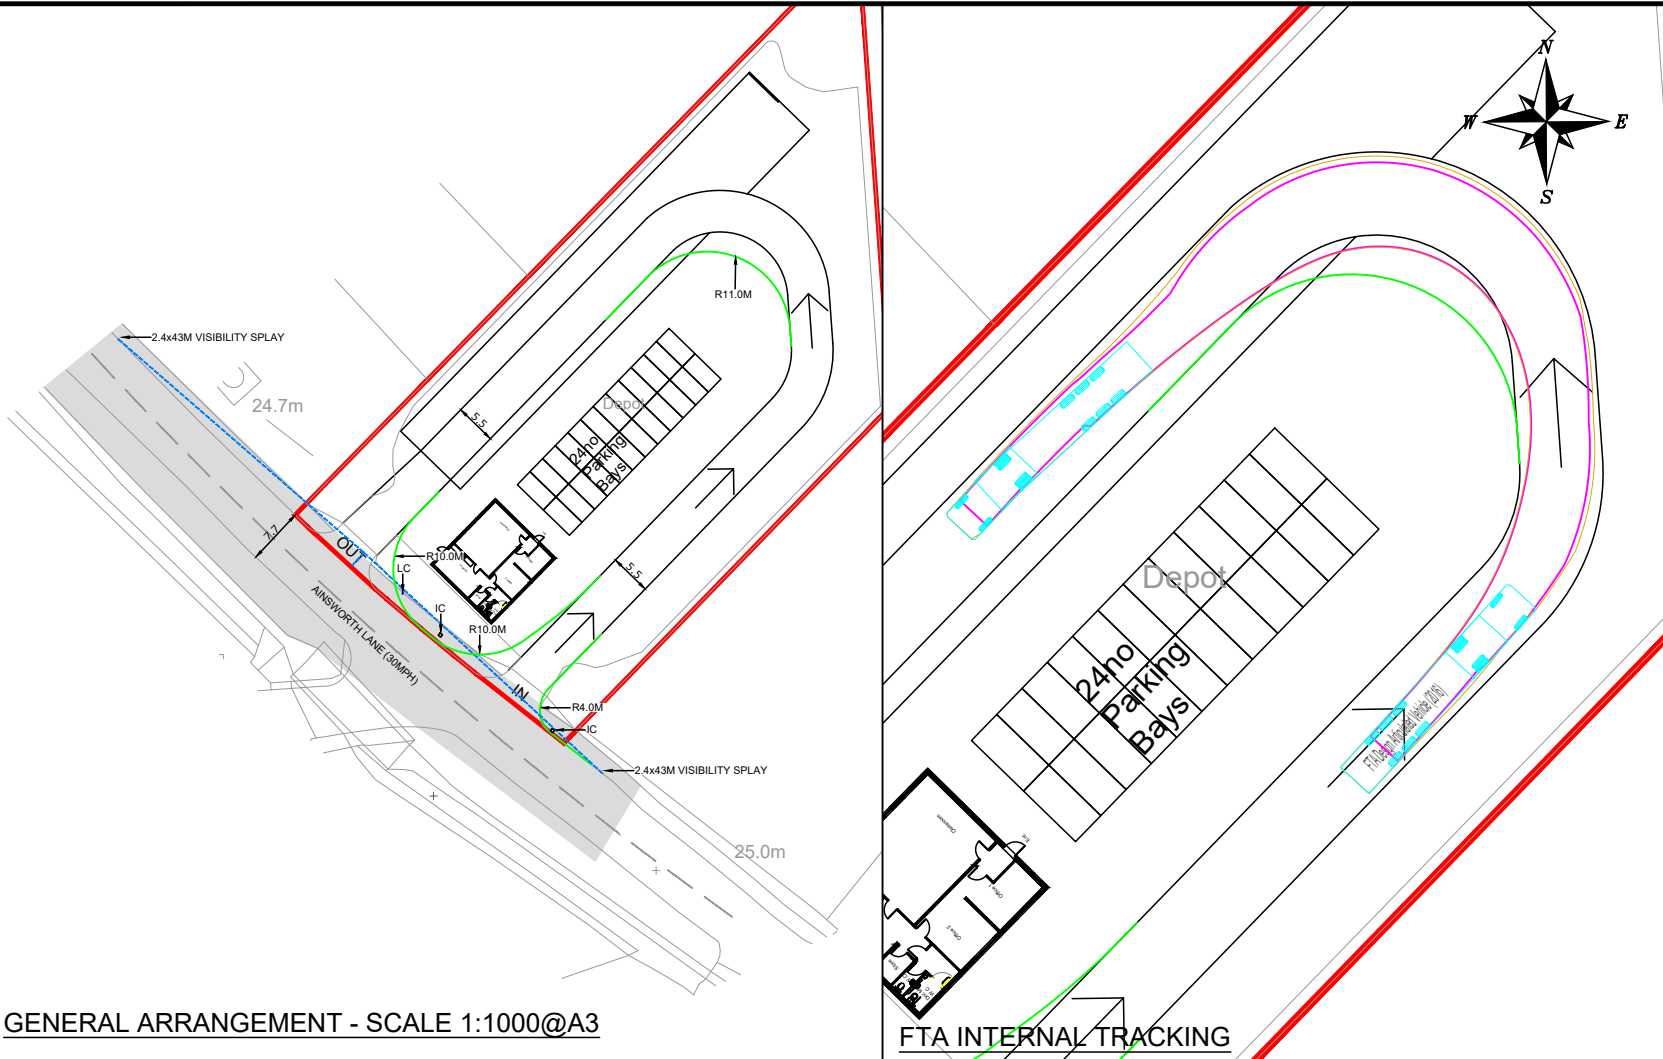

GENERAL ARRANGEMENT - SCALE 1:1000@A3

FTA INTERNAL TRACKING

NOTES

THIS IS NOT A CONSTRUCTION DRAWING AND IS FOR INDICATIVE PURPOSES ONLY.
THE DRAWING WILL BE SUBJECT TO CHANGE FOLLOWING LOCAL AUTHORITY REVIEW AND CONFIRMATION OF PUBLIC HIGHWAY AND THIRD PARTY LAND BOUNDARIES.


INDICATIVE SITE BOUNDARY

DENOTES NEW KERBS

EXISTING ADOPTED HIGHWAY

LOCAL AUTHORITY: KNOWSLEY COUNCIL

TOTAL AREA OF SITE: 0.39Ha

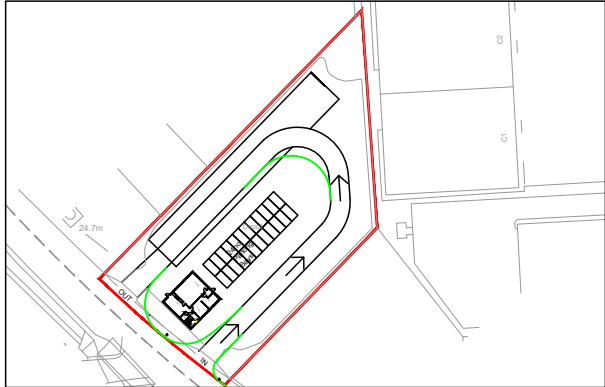

SITE LAYOUT NTS

D C B A	AMENDED KERB RADII AMENDED KERB RADII AMENDED KERB RADII ADOPTED HIGHWAY ADDED	LB LB LB LB	MR MR MR MR	NOV 22 NOV 22 OCT 22 JUN 22
REV	DETAILS	DRAWN	CHECKED	DATE

CLIENT:

EDEN PLANNING

PROJECT:

**AINSWORTH LANE,
KNOWSLEY**

DRAWING TITLE:

PROPOSED SITE ACCESS PLAN

SCALES:

1:500 @ A3


DRAWN:	LB	CHECKED:	MR	DATE:	JUN 22
--------	----	----------	----	-------	--------

Croft Transport Planning & Design
340 Deansgate
Manchester
M3 4LY


Email: info@croftts.co.uk
Tel: 0161 837 7380
Web: www.eddisons.com/services/transport-planning

DRAWING NUMBER:	2792-F01	REVISION:	D
-----------------	----------	-----------	---


Eddisons | Incorporating
Croft

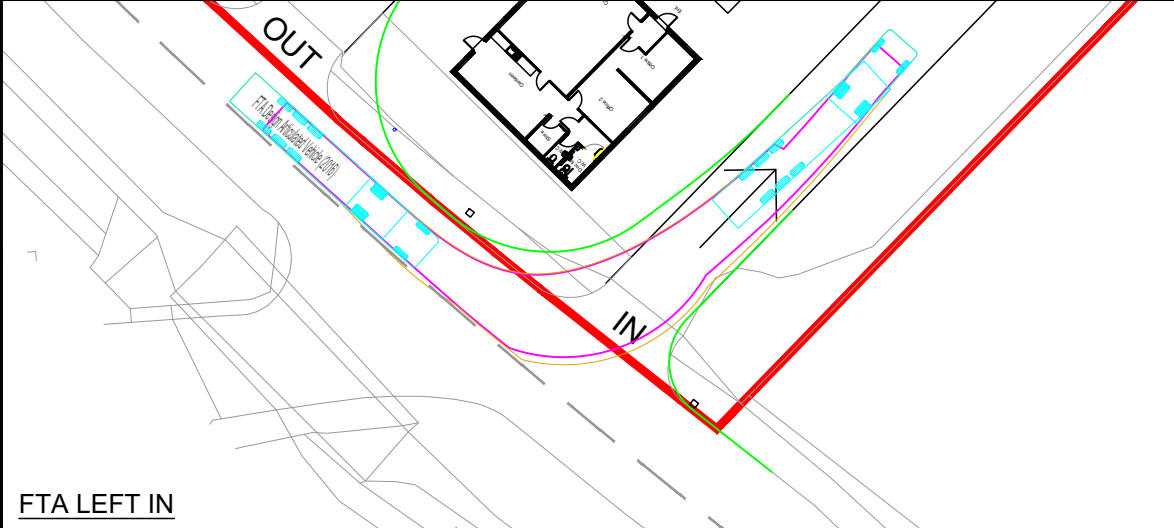


FTA LEFT IN

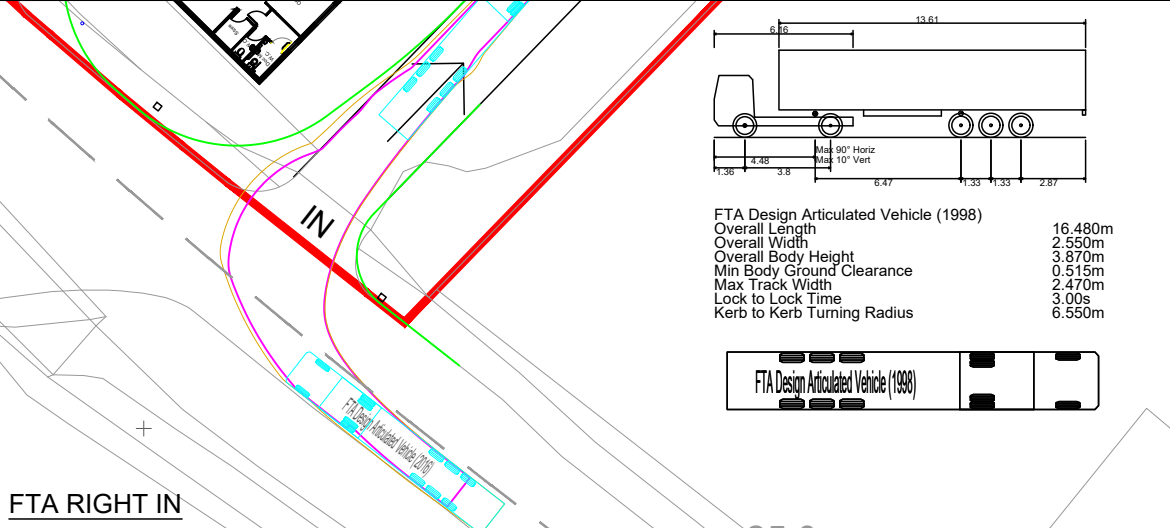

FTA RIGHT IN

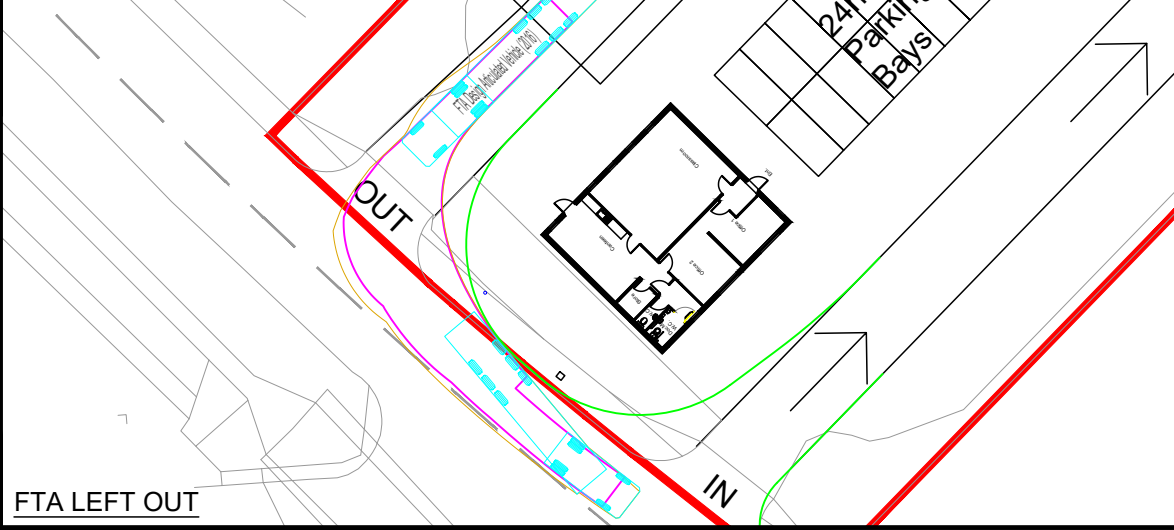

FTA LEFT OUT

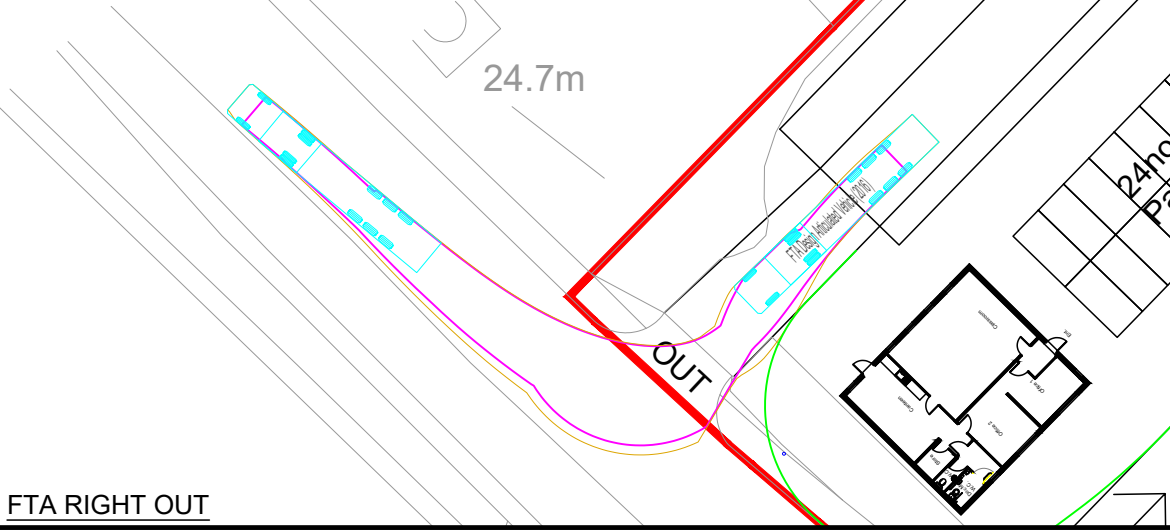

FTA RIGHT OUT