



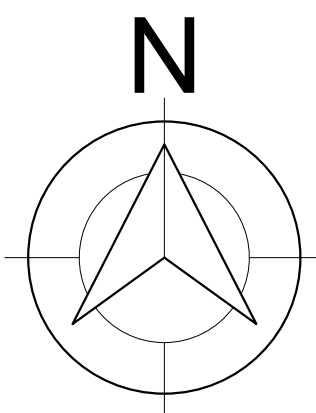

LOCATION PLAN
Scale 1:2500 © A0

- KEY :
- OWNERSHIP BOUNDARY
 - SITE BOUNDARY OF PROPOSED WORKS

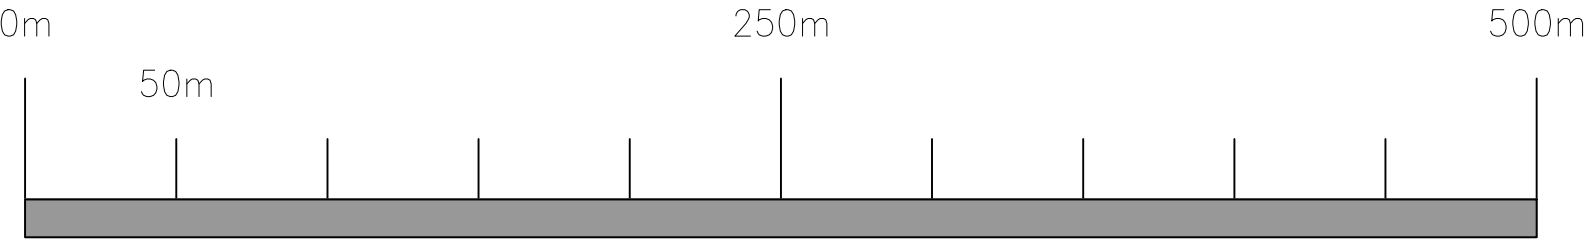

APPROVED		NO COMMENTS			
		WITH COMMENTS			
		NOT APPROVED			
		NAME	POSITION	SIGNATURE	DATE
CLIENT					
CLIENT					
DURR LTD					
DURR LTD					
C	GREEN BORDER REMOVED		23.04.2026	GBWAREJ	STATE
B	SITE BOUNDARY UPDATED		07.04.2025	GBWARZFG	ORIGINAL
A	RTO PROPOSED LOCATION UPDATED		10.03.2025	GBWARLMB	REPLACED FOR
		FIRST ISSUE - FOR PLANNING APPLICATION	14.03.2024	GBWARLMB	REPLACED WITH
ISSUE	AMENDMENT		DATE	NAME	DOCUMENT TYPE
DRAWN	23.04.2026	GBWAREJ	 Copyright reserved		
CHECKED	23.04.2026	GBWARAGAW			
RELEASED	23.04.2026	GBWAREJ			
STATUS		RELEASED			
SCALE	1:2500		DOCUMENT NO.		
		LOCATION PLAN NEW TAR and RTO PAINT SHOP			20158930
		JLR - HALEWOOD			
		GB02 - 2943524 - 001 TAR			
		A1L010			
		VERSION 01			DOC PART 001
		REVISION C			SHEET TOTAL 1/1
		21			A0
		22			
		23			