




NOTES

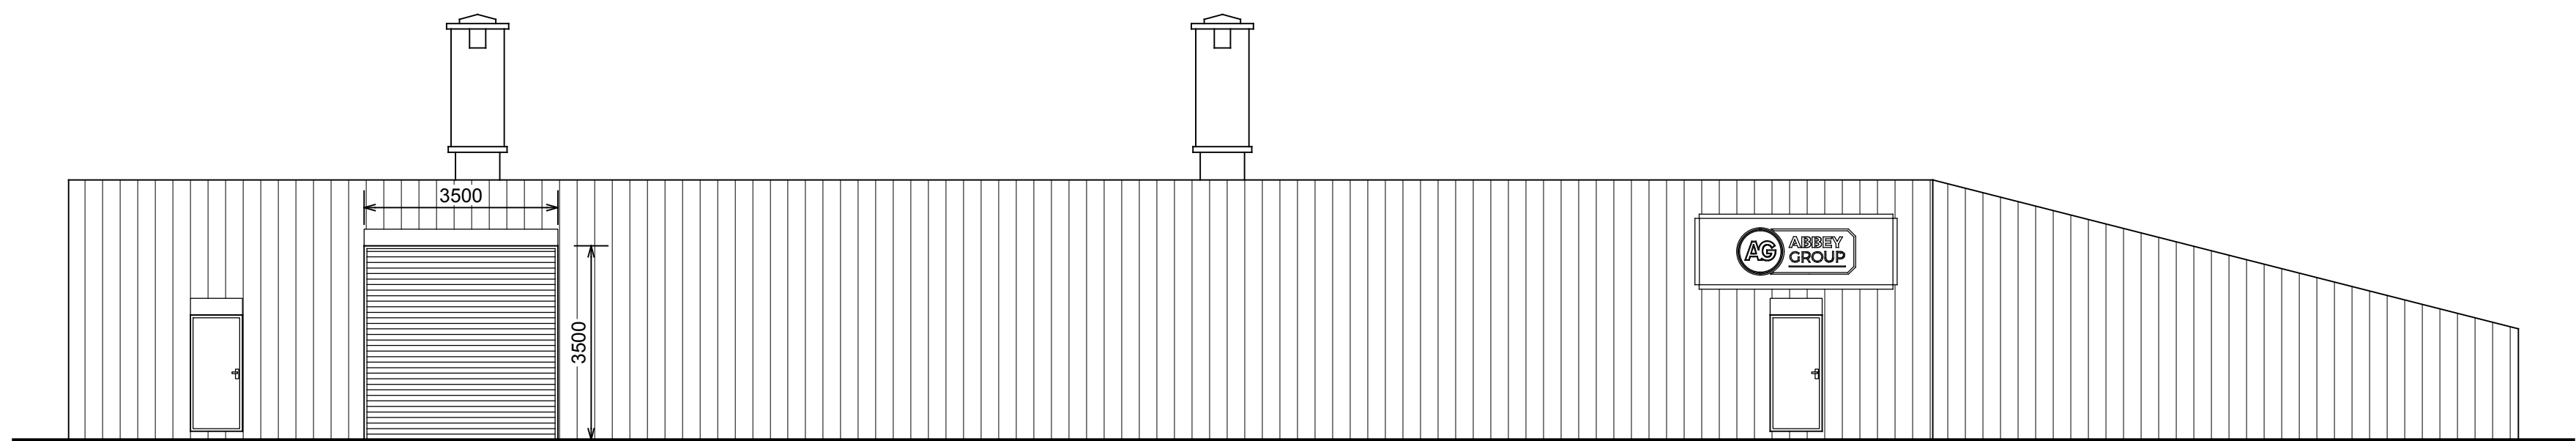


FRONT [EAST] ELEVATION : AS EXISTING
(ROAD-SIDE)

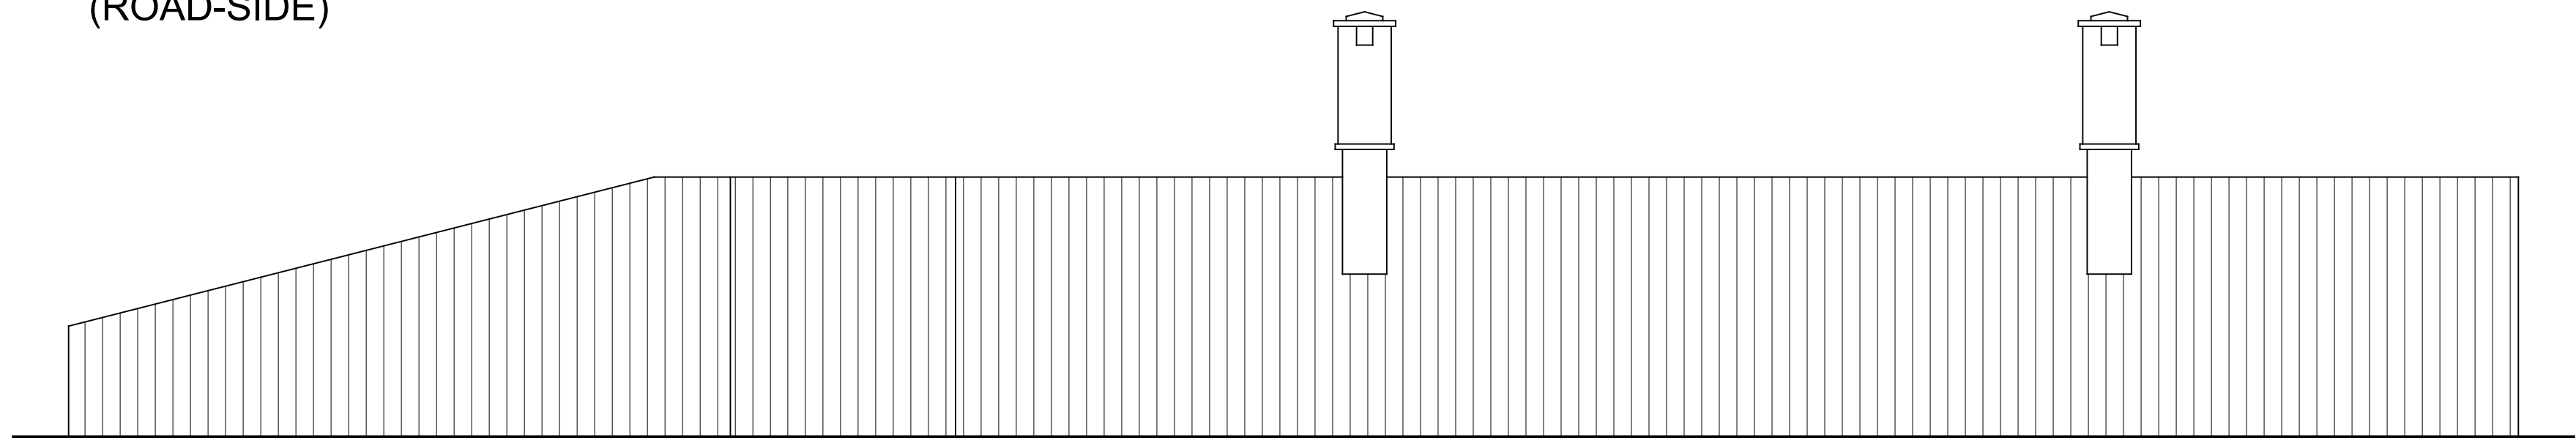


REAR [WEST] ELEVATION : AS EXISTING

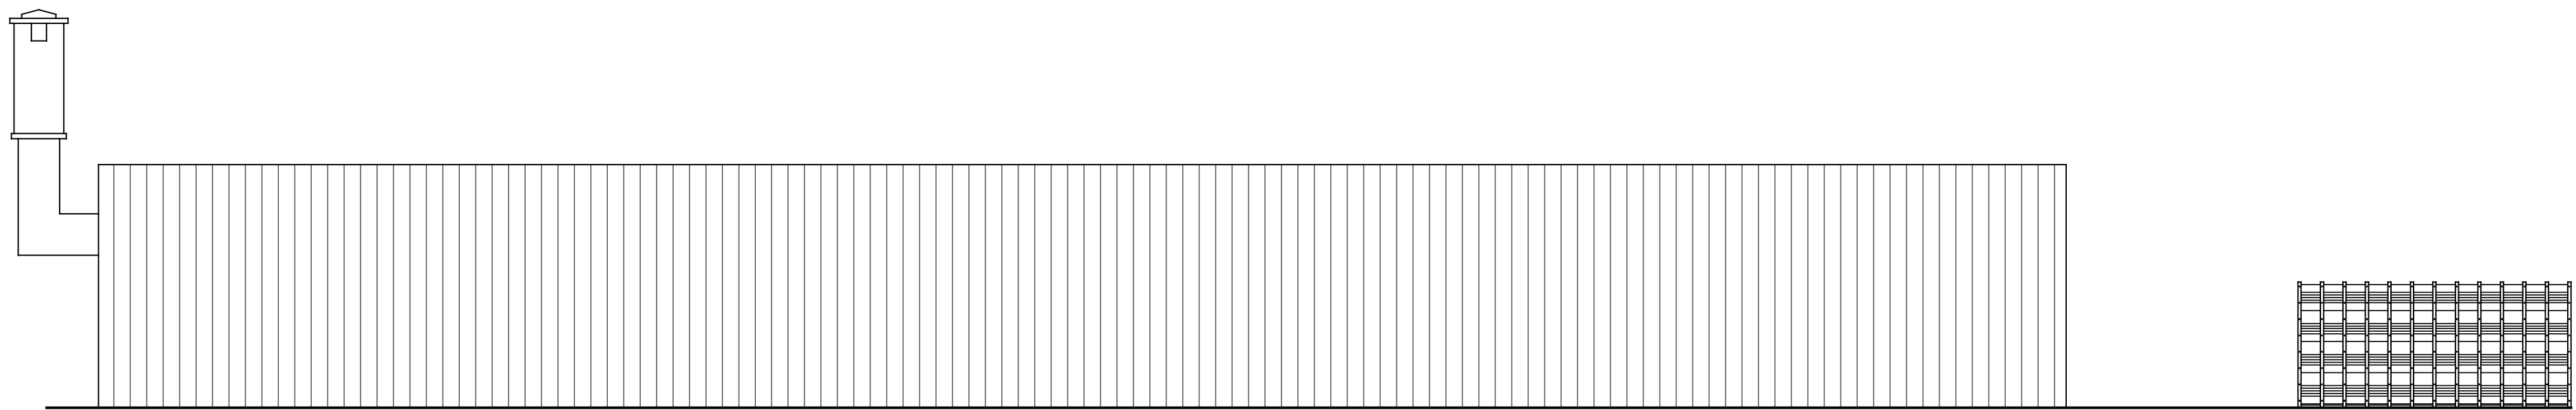

L/H [SOUTH] SIDE ELEVATION : AS EXISTING

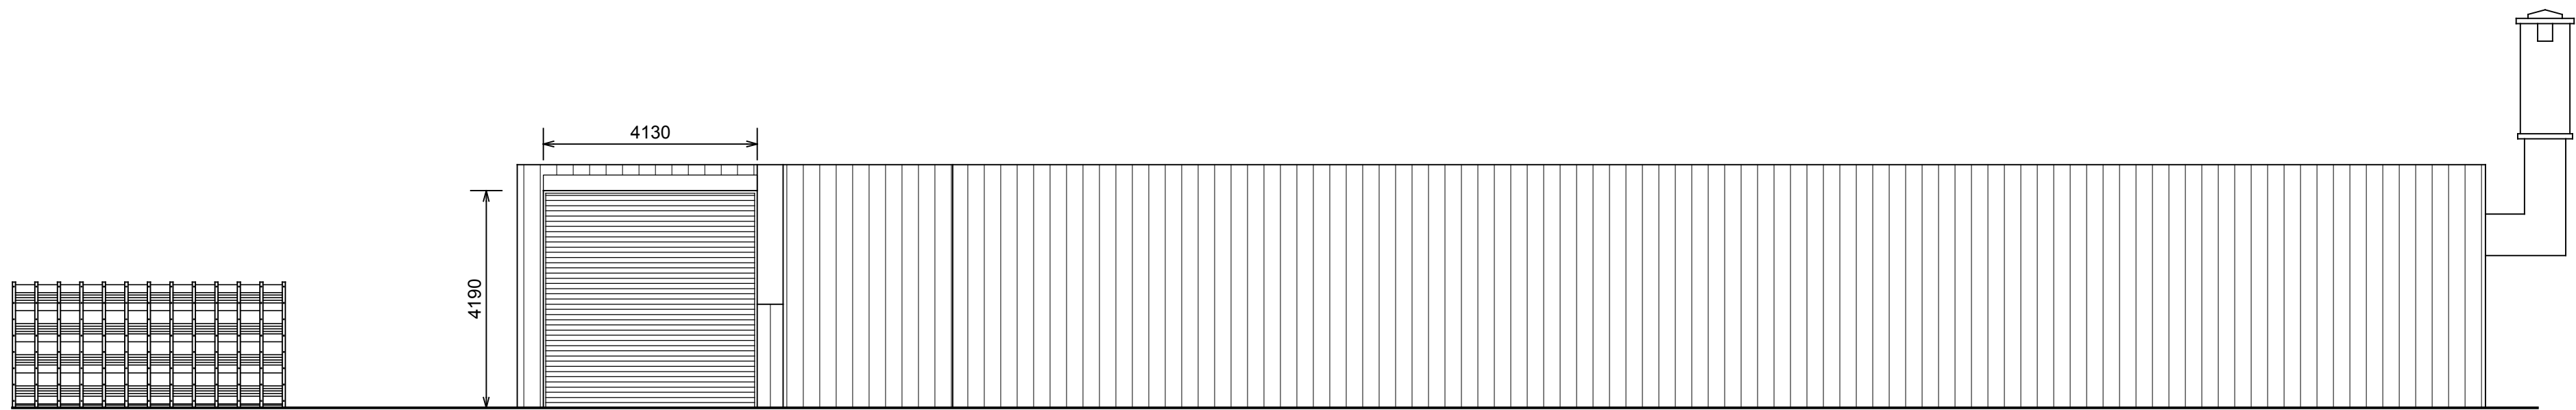

R/H [NORTH] SIDE ELEVATION : AS EXISTING

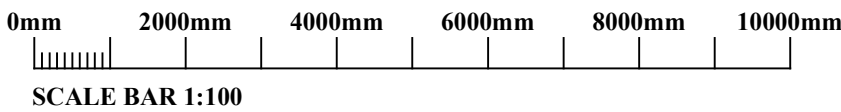

Rev	Description	Date
-----	-------------	------

Project MAGAZINE BUNKER 9-8, DRAW WELL ROAD, KIRKBY, L33 7BJ		
--	--	--

Client ABBAY ENGINEERING		
-----------------------------	--	--

Contract. No	Drg. No	Revision	Scale	1:100	@A1
6460	403		By	LA	Date
			Chkd	HTL	FEB 2025

Drawing Title ELEVATIONS - AS EXISTING.
--

LAWRENSON ASSOCIATES Consulting Structural Engineers Planning & Development Consultants Architectural Services	
1 THE GLOBE 142 HARDSHAW ST. ST. HELENS WA10 1JT	Telephone: (01744) 733446 www.lawrensonassociates.co.uk E-mail: info@lawrensonassociates.co.uk