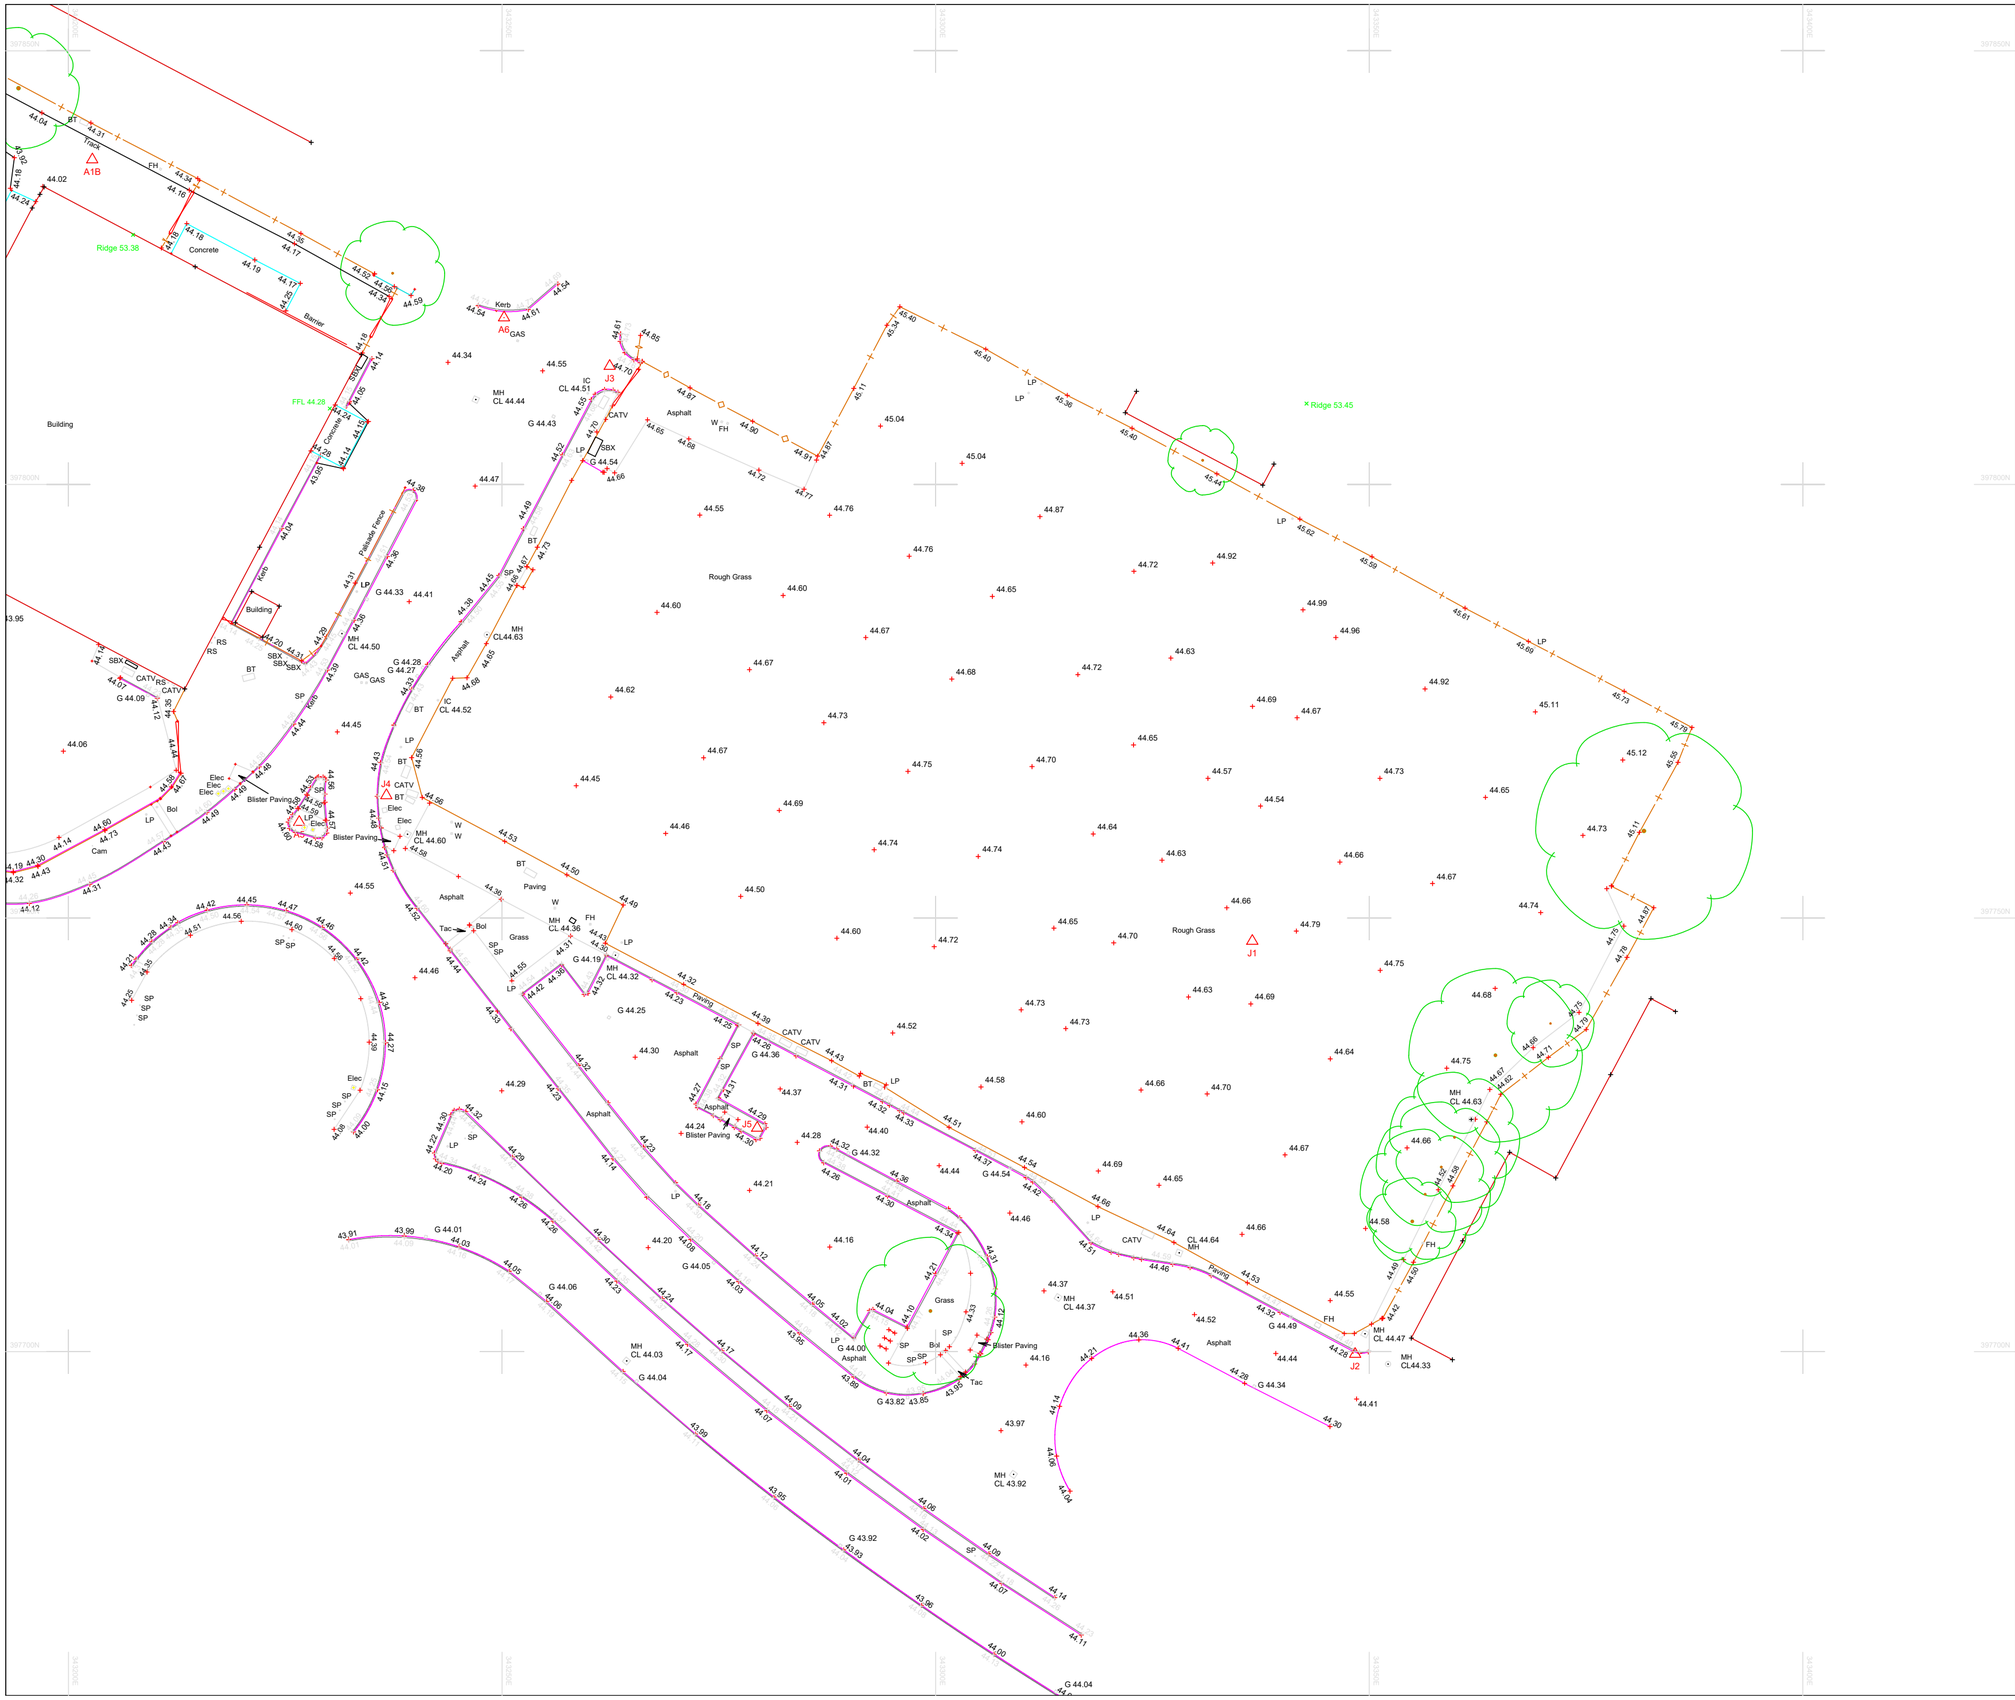


SURVEY STATIONS

Name	Easting	Northing	Height
J1	343336.514	397747.351	44.783
J2	343348.377	397699.723	44.300
J3	343262.421	397813.638	44.603
J4	343236.670	397764.141	44.604
J5	343279.424	397725.801	44.464

DRAINAGE DISCLAIMER

ONLY DRAINAGE DISCOVERED WHILST ON SITE IS DISPLAYED ON THIS DRAWING. FURTHER INVESTIGATIONS MAY NEED TO BE CARRIED OUT TO ASCERTAIN THE FULL EXTENT OF THE DRAINAGE FOR THE SITE

KEY DIMENSIONS SHOULD BE CHECKED ON SITE BEFORE COMMENCEMENT OF ANY WORKS

NOTE

Grid and Level related to OS
using active GPS data network OSGB36
and transformations OSTN15/OSGM15

Amendments			
	Date	Surveyor	Description of work
A	02/11/21	JL	Surveyed opposite side of road

powers
Integrated Survey Partner

Meridian House
58/60 Hillside Road, Frodsham, Cheshire WA6 6AG
Tel: 01928 734473 Fax: 01928 735573
Email: mail@powerstiltman.co.uk
www.powerstiltman.co.uk

Land off South Boundary Road

Knowsley

Topographical Survey

Client : Redsun Developments

Surveyed By : MS/JL	Date : 29/10/2021	Scale
Drawn By : MS	Drawing No : 8939/01	1:500
Checked By : JL	Amendment : A	