


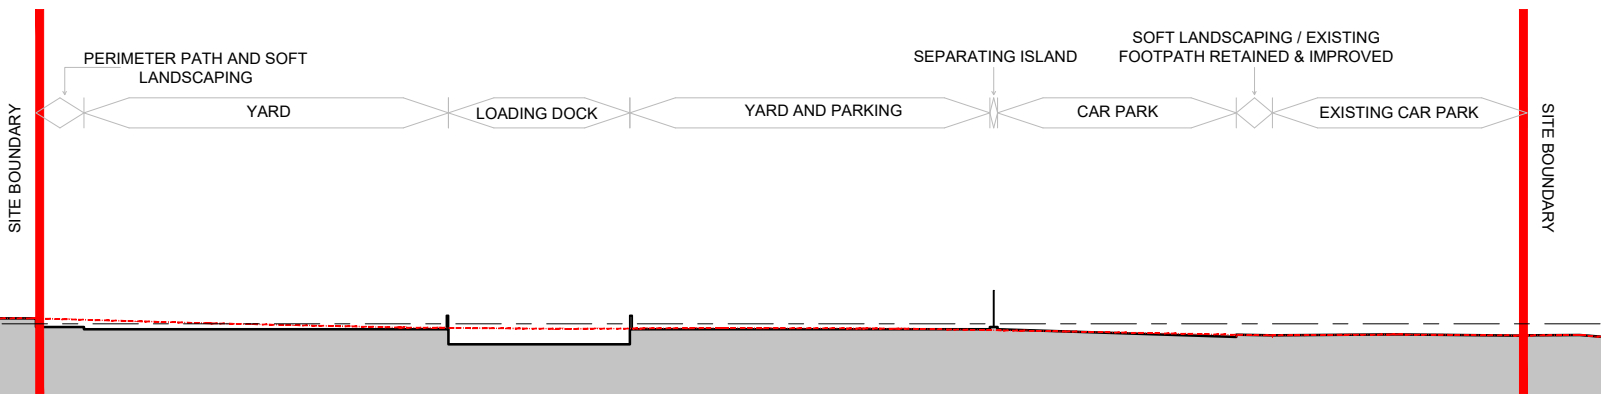
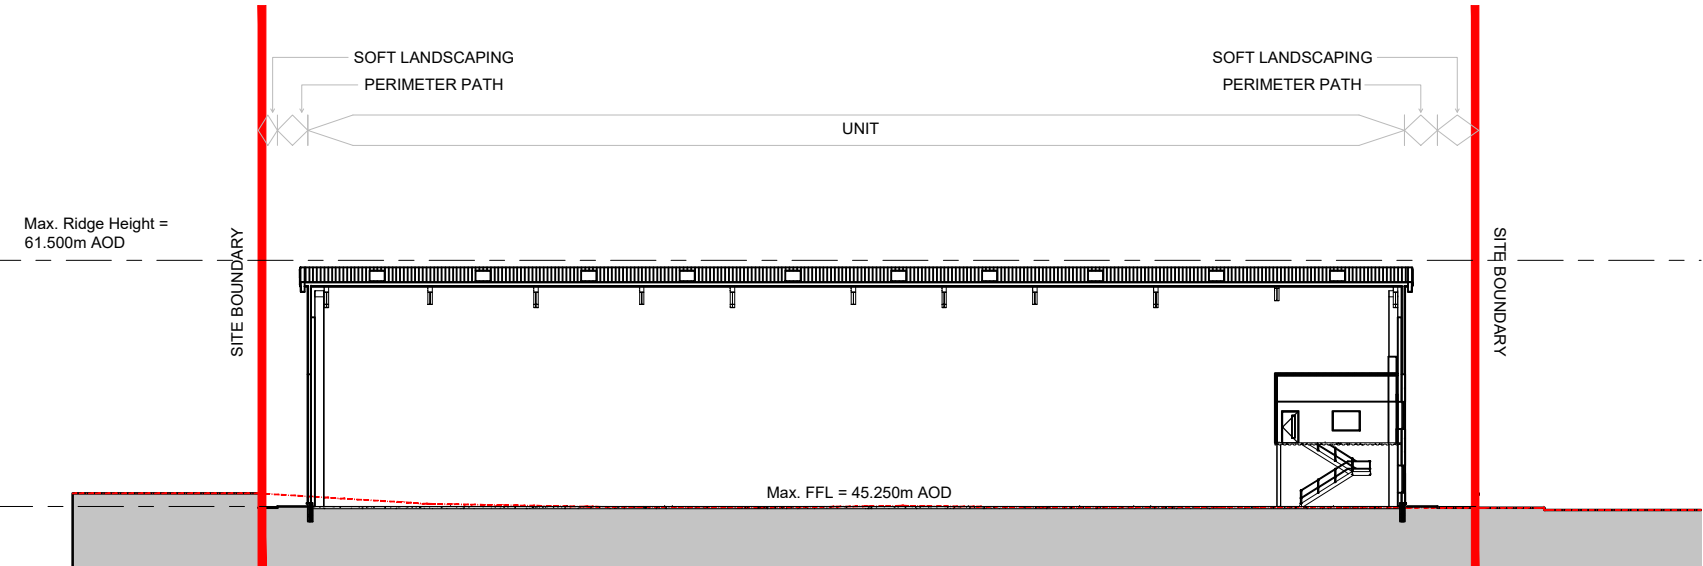


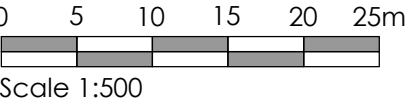


SITE SECTION A

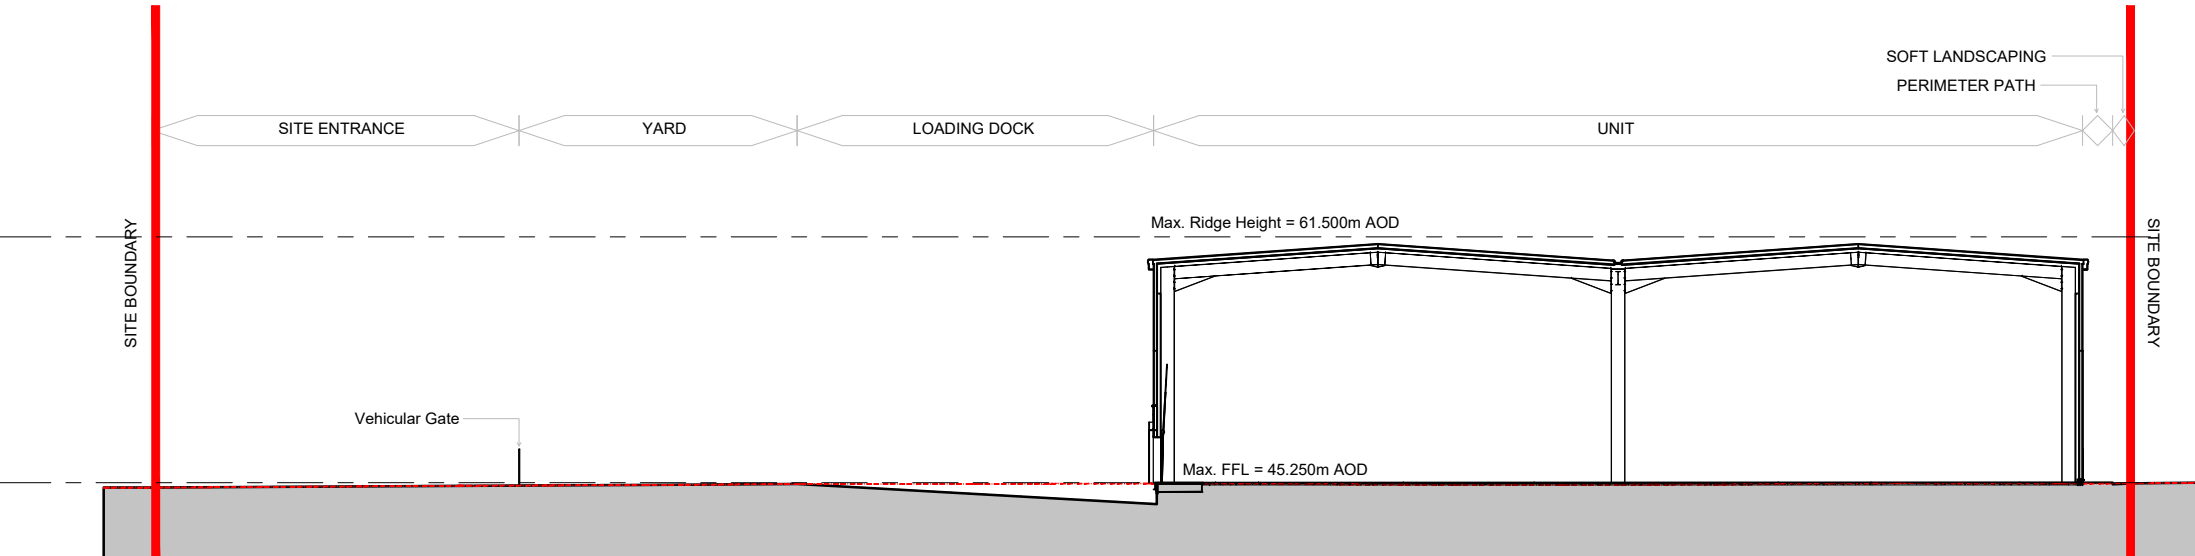

SITE SECTION B

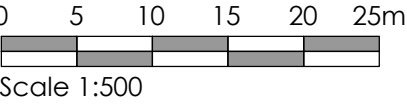

SITE SECTION C

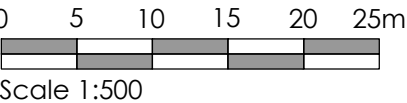


KEY

APPROX. EXISTING GROUND LINE TAKEN FROM TOPOGRAPHICAL SURVEY LEVELS

SECTION KEY PLAN

0 10 20 30 40 50m

Scale 1:1250

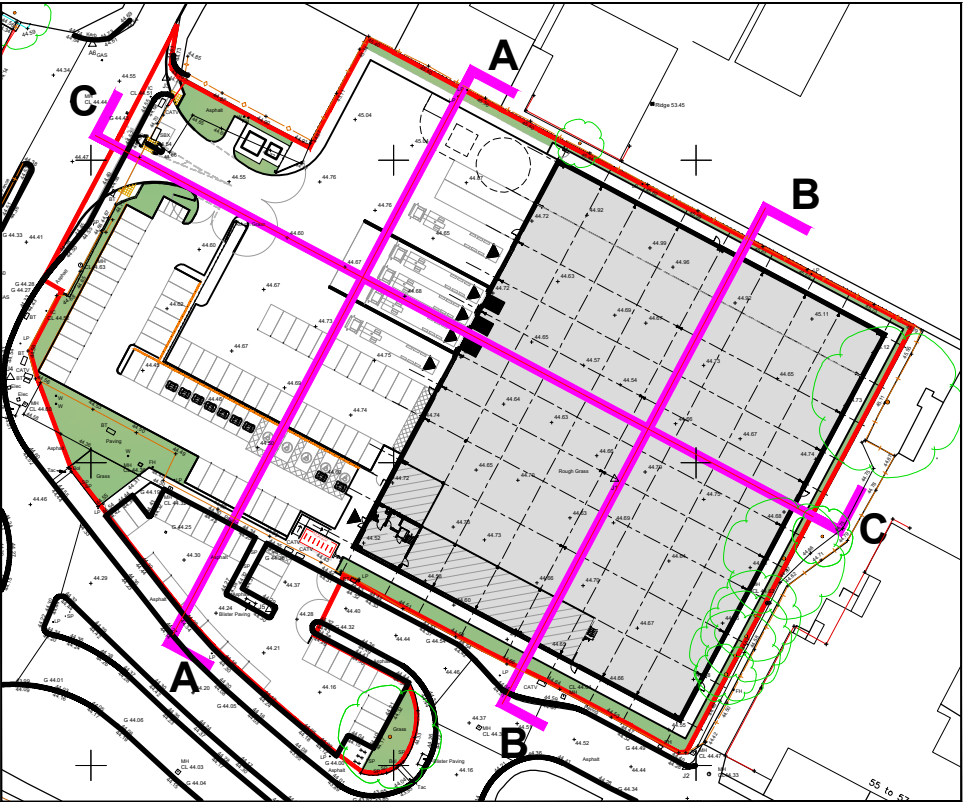

Topographical Survey: 8939-01 A by Powers 29/10/2021

NOTES

- All dimensions and levels are to be checked on site.
- Any discrepancies are to be reported to the architect before any work commences.
- This drawing shall not be scaled to ascertain any dimensions. Work to figured dimensions only.
- This drawing shall not be reproduced without express written permission from AEW.
- Title overlay drawings and ownership boundaries are produced using all reasonable endeavors. AEW cannot be responsible for the accuracy or scale discrepancy of base plans supplied to them.
- All works are to be undertaken in accordance with Building Regulations and the latest British Standards.
- All proprietary materials and products are to be used strictly in accordance with the manufacturers recommendations.

CDM 2015

Client notified of duties: 08/18/22

Principal Designer: AEW Architects

Unless noted below, all known hazards have been highlighted on the drawing.

P3	24/08/2023	DOH	AL
FFL and ridge heights given.			
P2	14/06/23	ES	DOH
FFL added			
P1	15/11/22	ES	DOH
Planning Issue			
REV	Date	Drawn by: -	Checked by: -
Status	Purpose of Issue		
S2	For Approval		
drawing stage	RIBA Stage 3 Spatial Coordination		
client	Redsun Projects Ltd		
project	South Boundary Road, Knowsley		
drawing title	Proposed Site Sections		
date	14/10/22	drawn	CM
scale@A3	As Indicated	checked	DOH