






SITE SECTION A

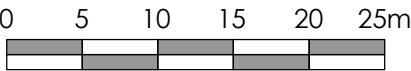

Scale 1:500

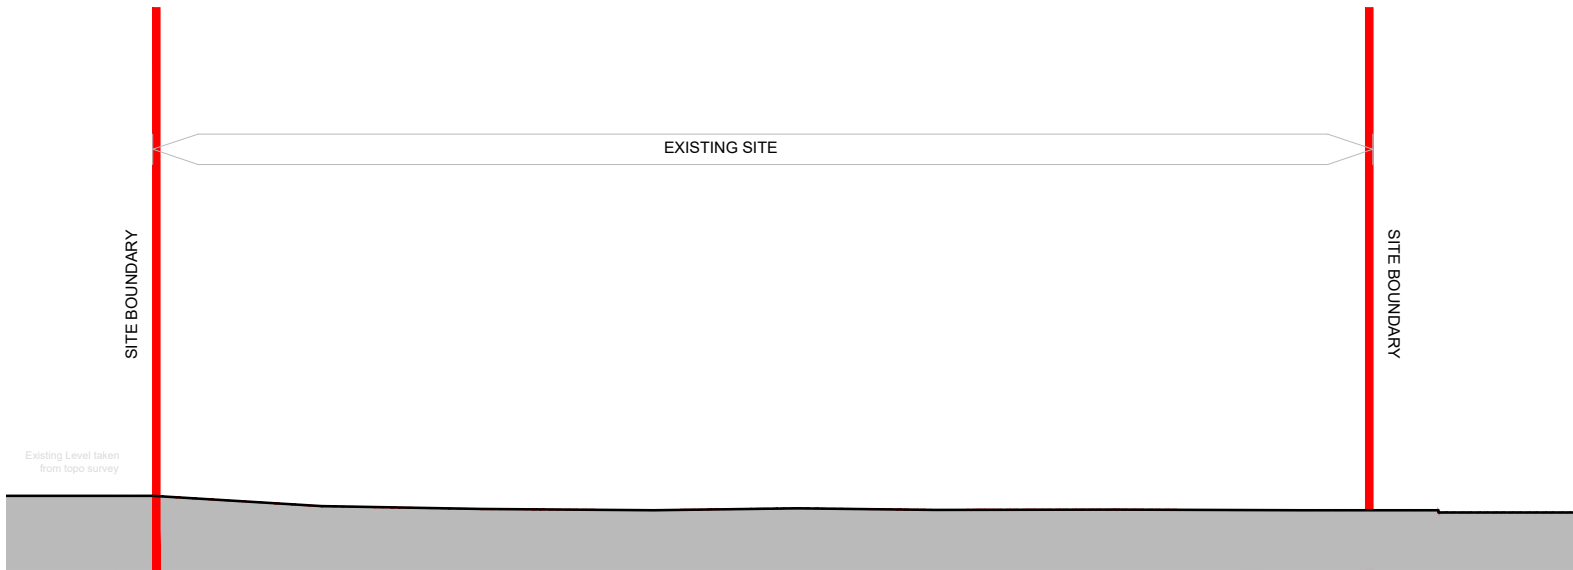


SITE SECTION B

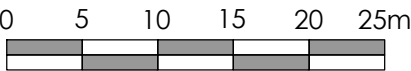


Scale 1:500



SITE SECTION C

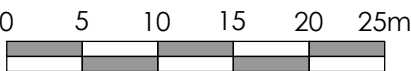

Scale 1:500

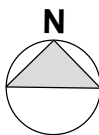


SECTION KEY PLAN

0 10 20 30 40 50m



Scale 1:1250

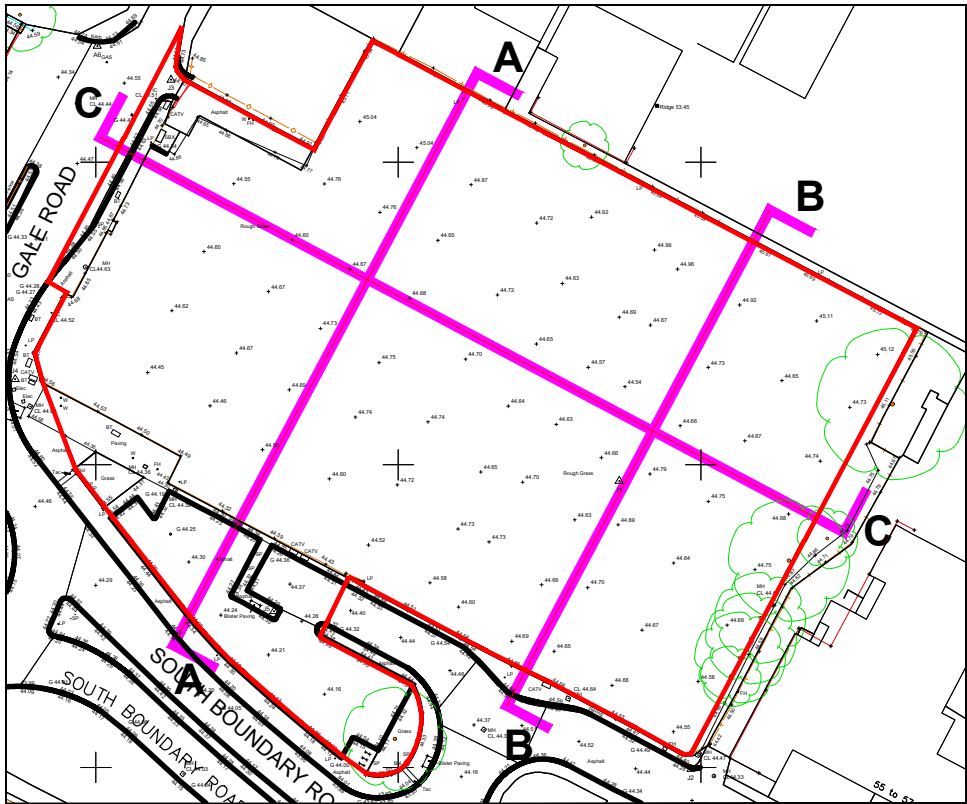

Topographical Survey: 8939-01 A by Powers 29/10/2021

NOTES

- All dimensions and levels are to be checked on site.
- Any discrepancies are to be reported to the architect before any work commences
- This drawing shall not be scaled to ascertain any dimensions. Work to figured dimensions only.
- This drawing shall not be reproduced without express written permission from AEW.
- Title overlay drawings and ownership boundaries are produced using all reasonable endeavors. AEW cannot be responsible for the accuracy or scale discrepancy of base plans supplied to them.
- All works are to be undertaken in accordance with Building Regulations and the latest British Standards.
- All proprietary materials and products are to be used strictly in accordance with the manufacturers recommendations.

CDM 2015

Client notified of duties: 18/08/22
Principal Designer: AEW Architects

Unless noted below, all known hazards have been highlighted on the drawing.

P1 15/11/22 ES DOH
Planning Issue

REV Date Drawn by: - Checked by: -

Status Purpose of Issue
S2 For Approval

drawing stage RIBA Stage 3 Spatial Coordination
client

Redsun Projects Ltd

project
South Boundary Road, Knowsley

drawing title
Proposed Site Sections

date 15/11/22 drawn ES
scale@A3 As Indicated checked DOH

Rev

P1

12877-AEW-ZZ-SI-DR-A-0505

Job No

aew architects
0161 214 4370
www.aewarchitects.com

aew