




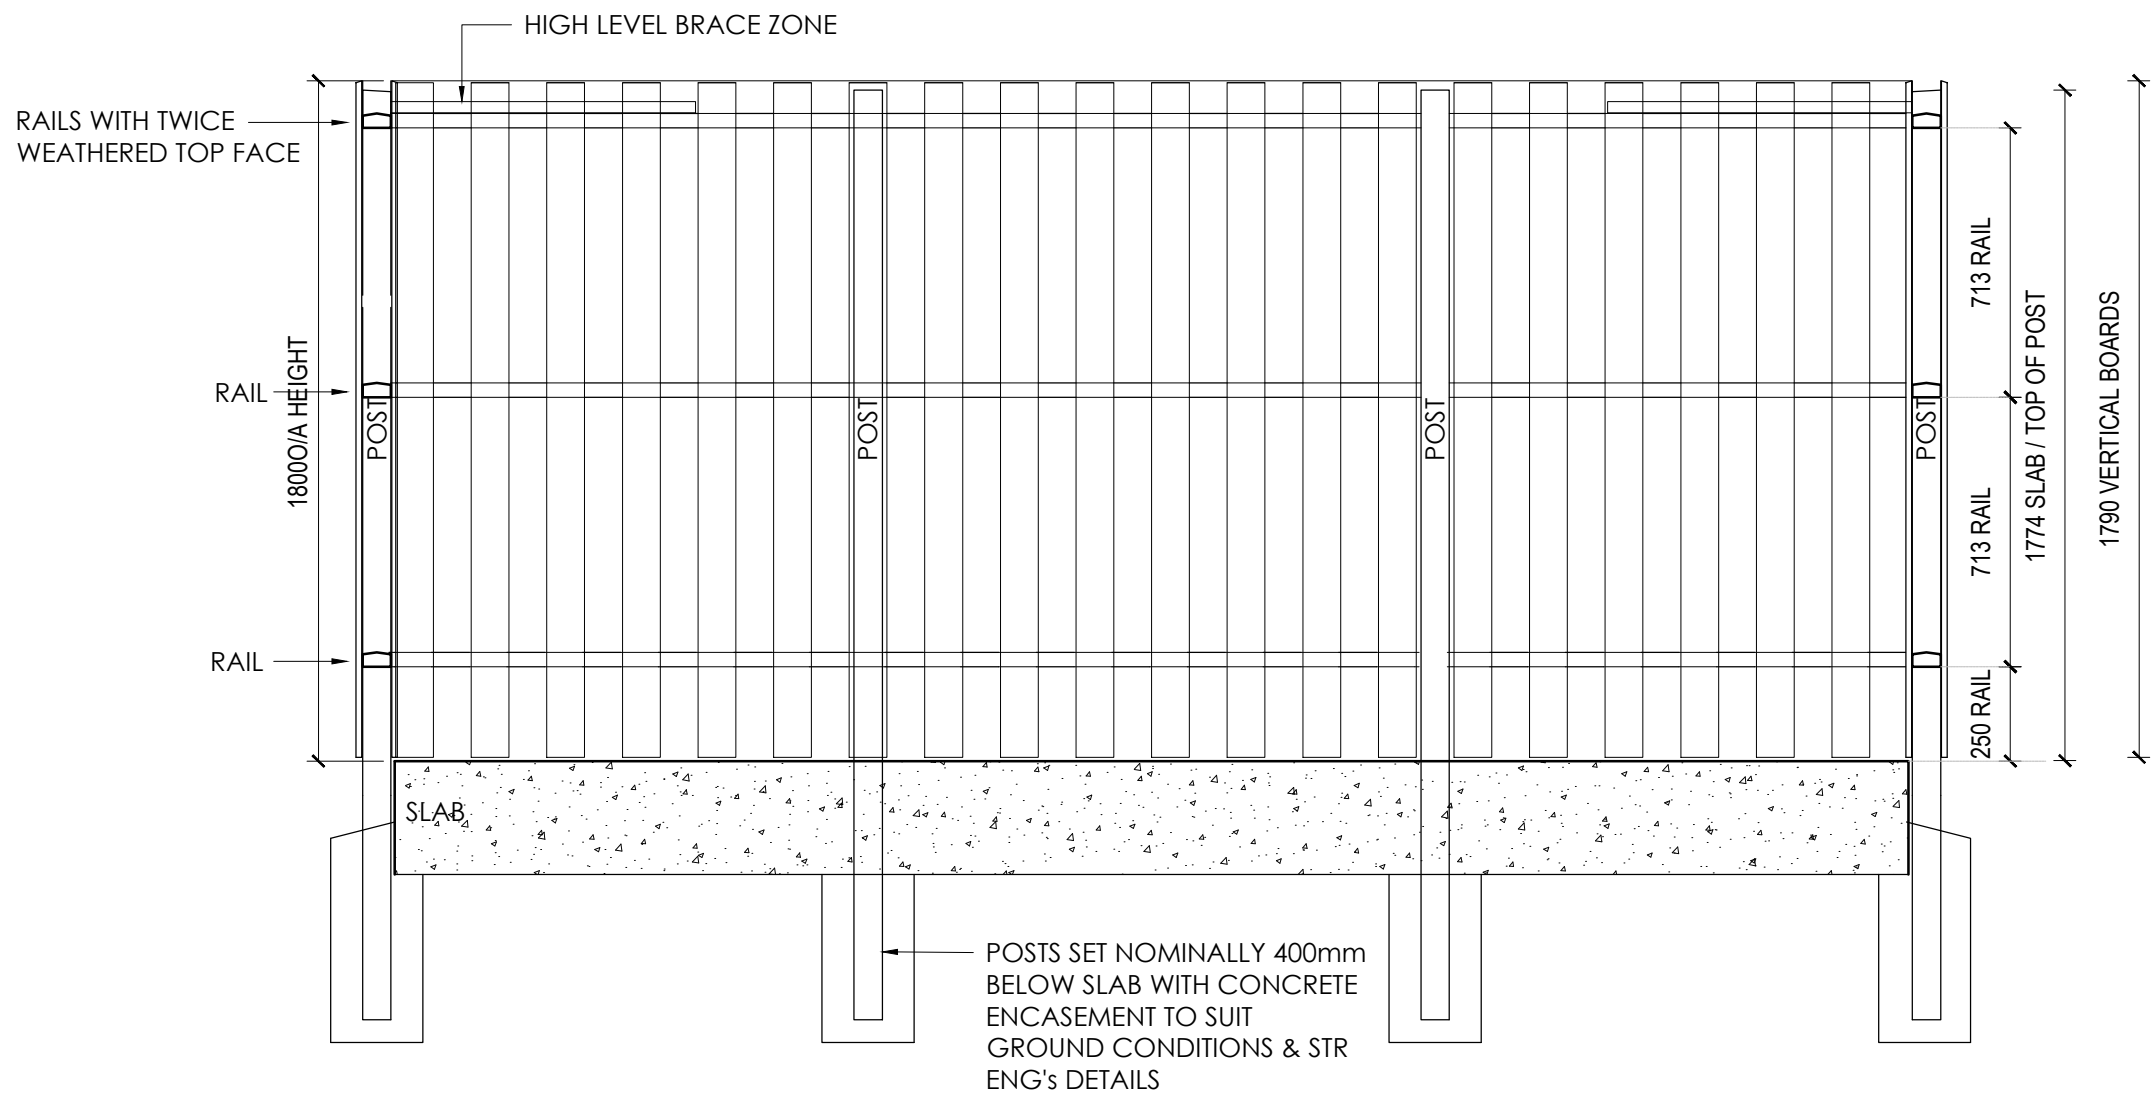


SECTION A-A

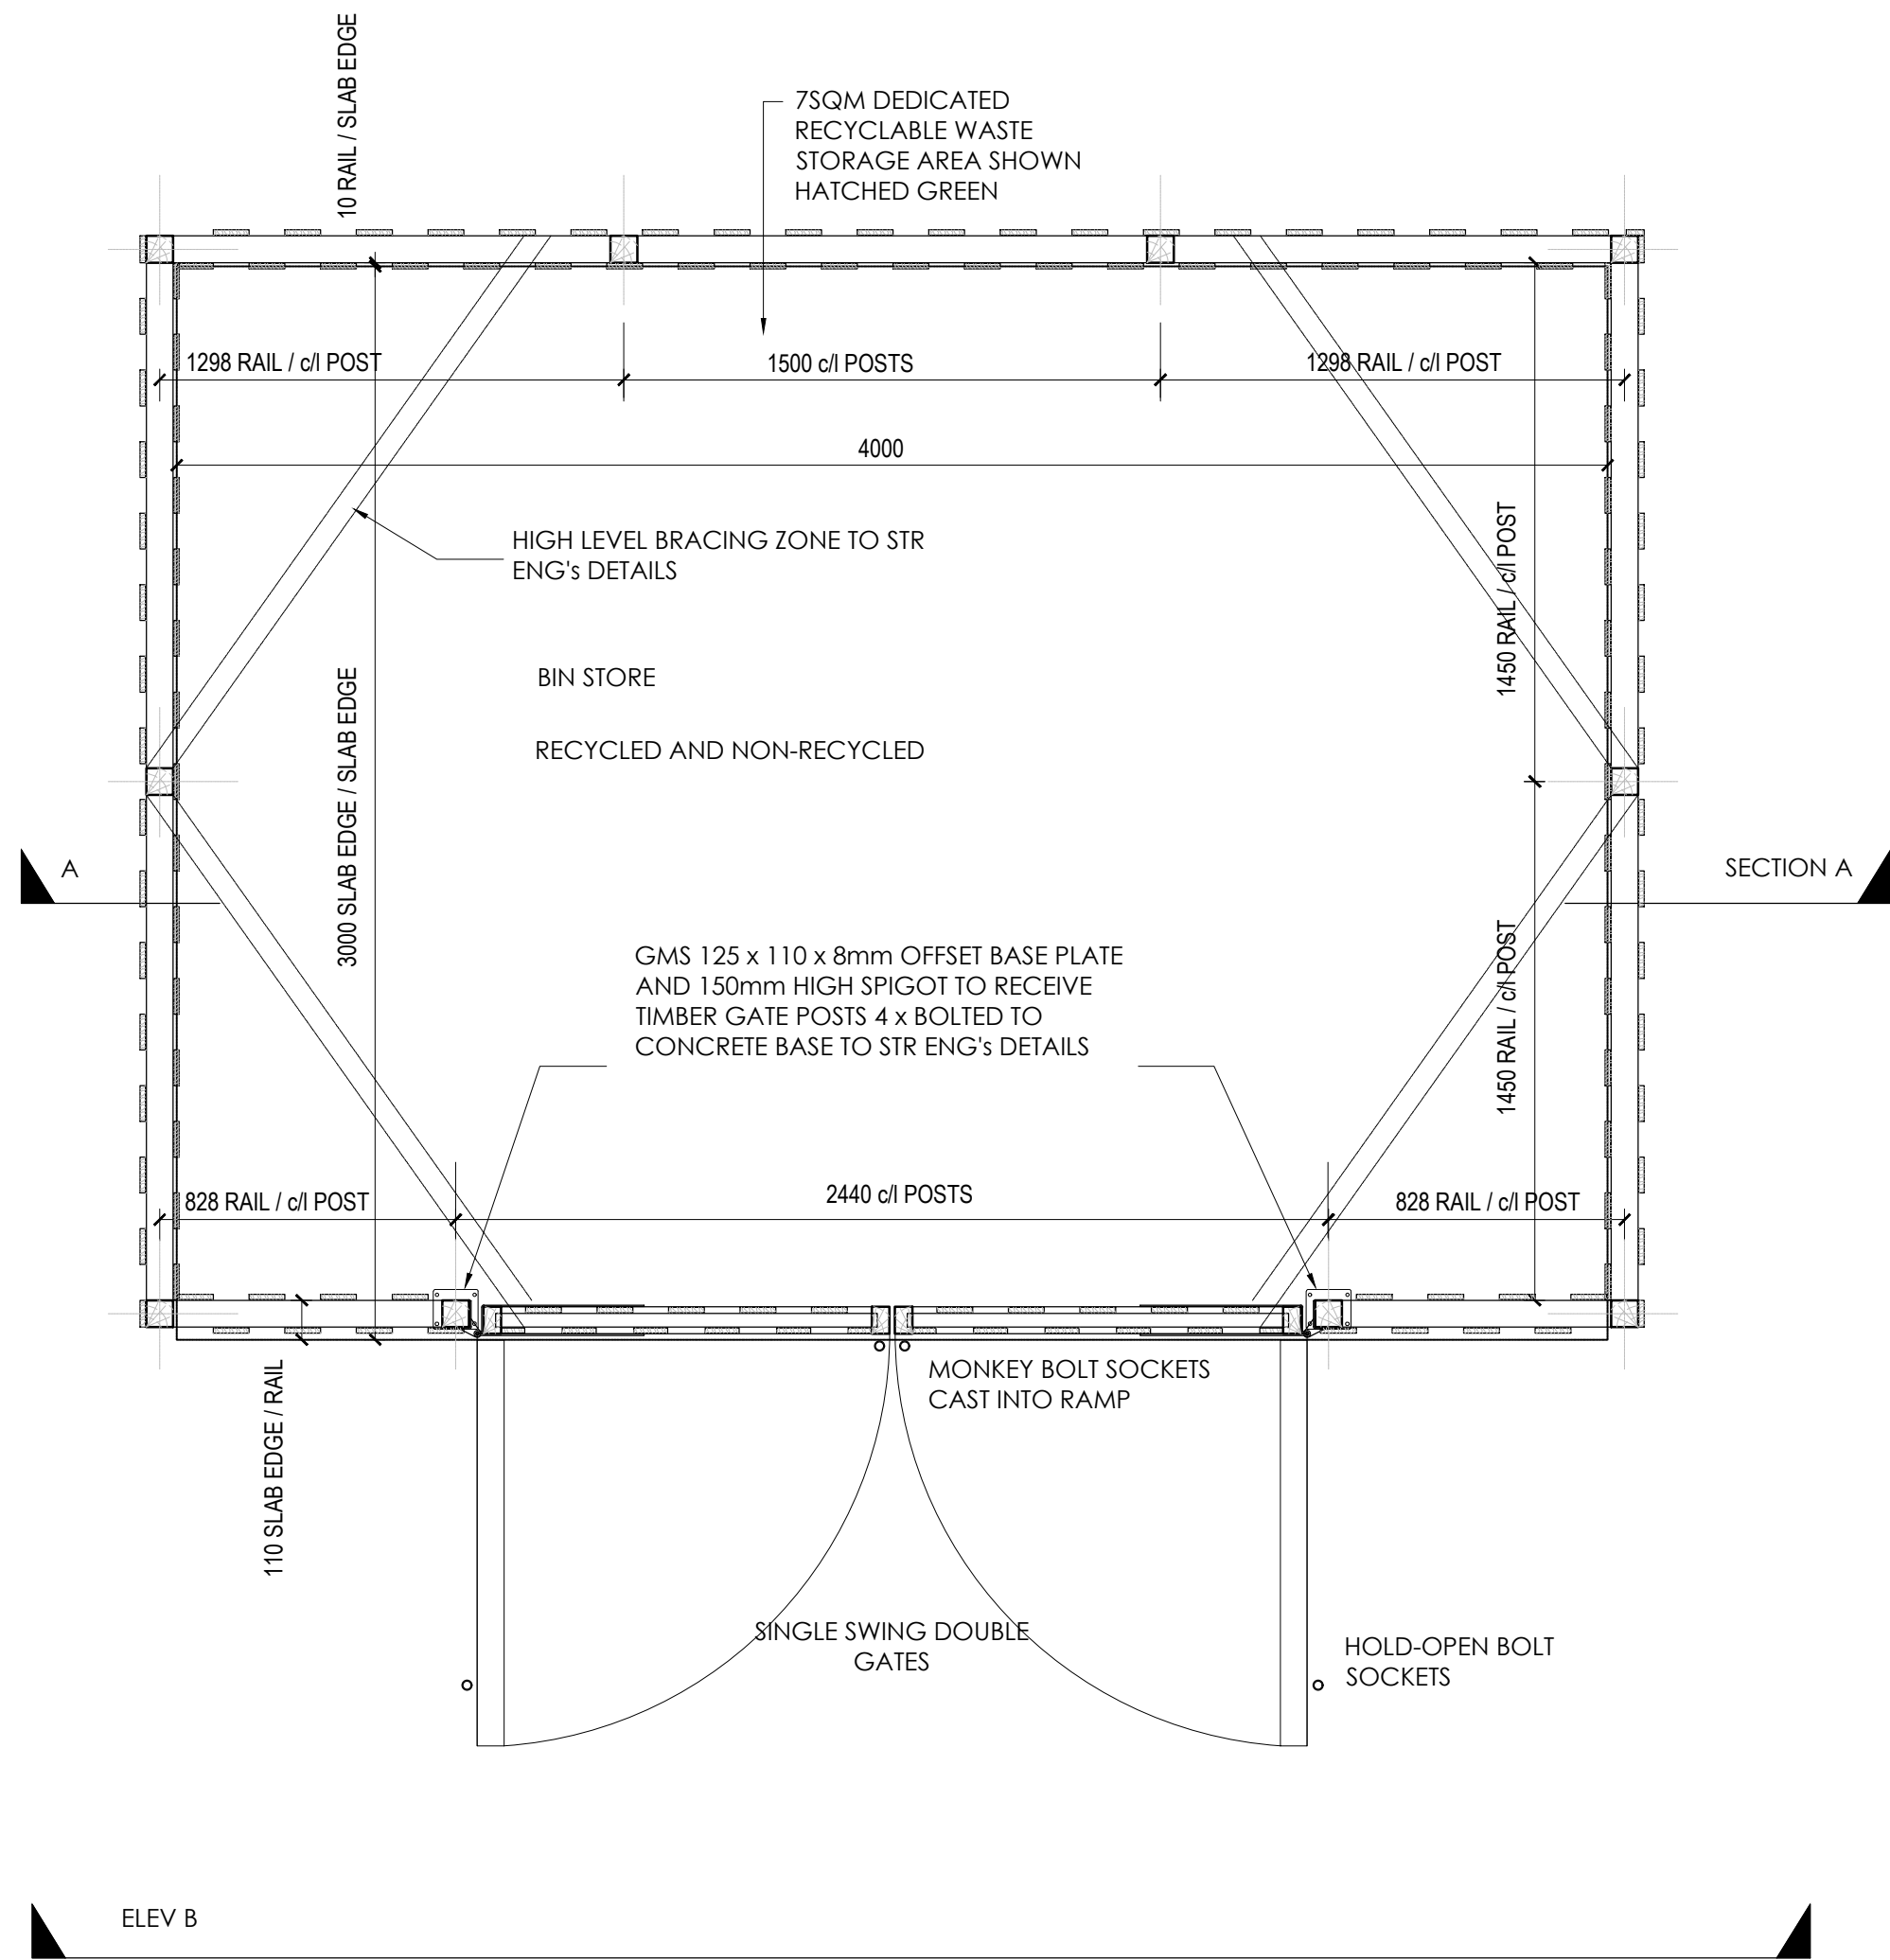


PLAN

Proposed refuse store details
Scale 1:20

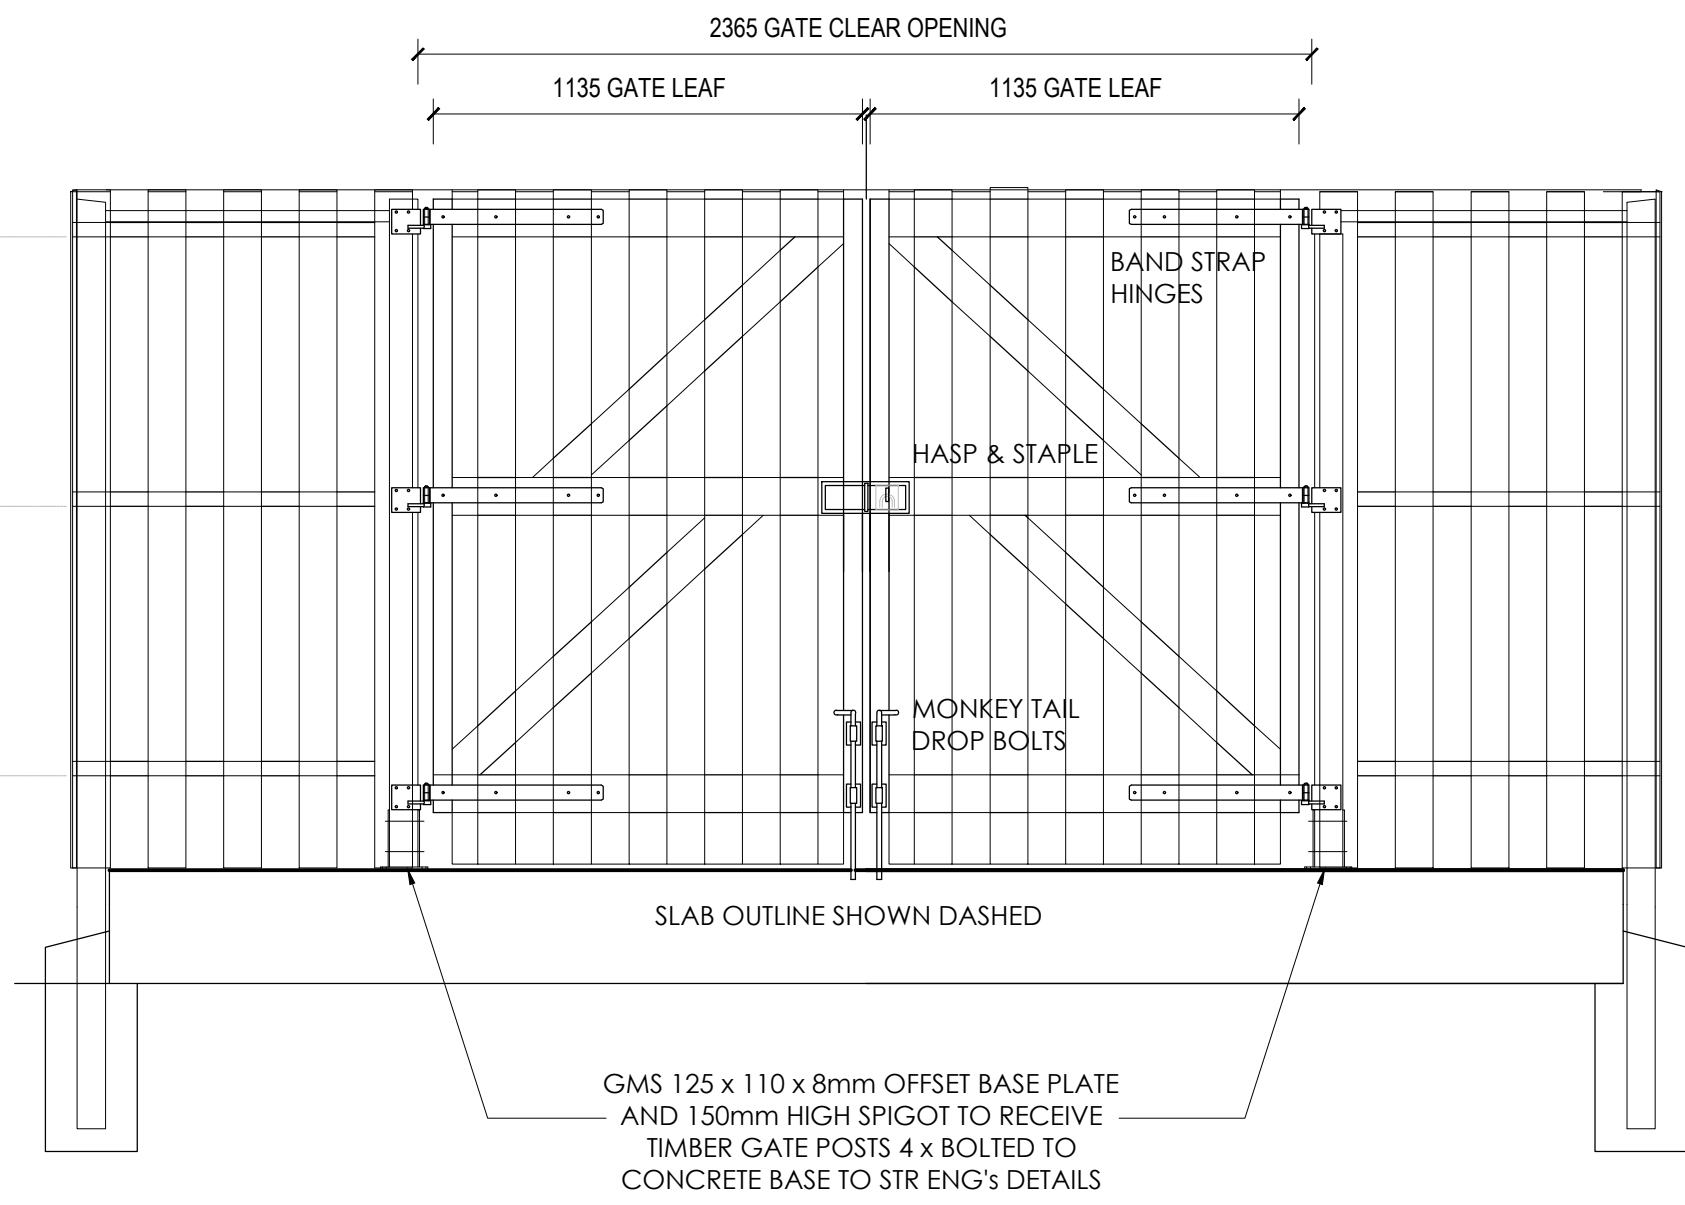
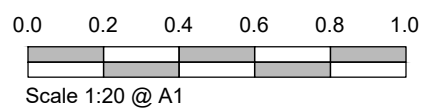


ELEVATION B

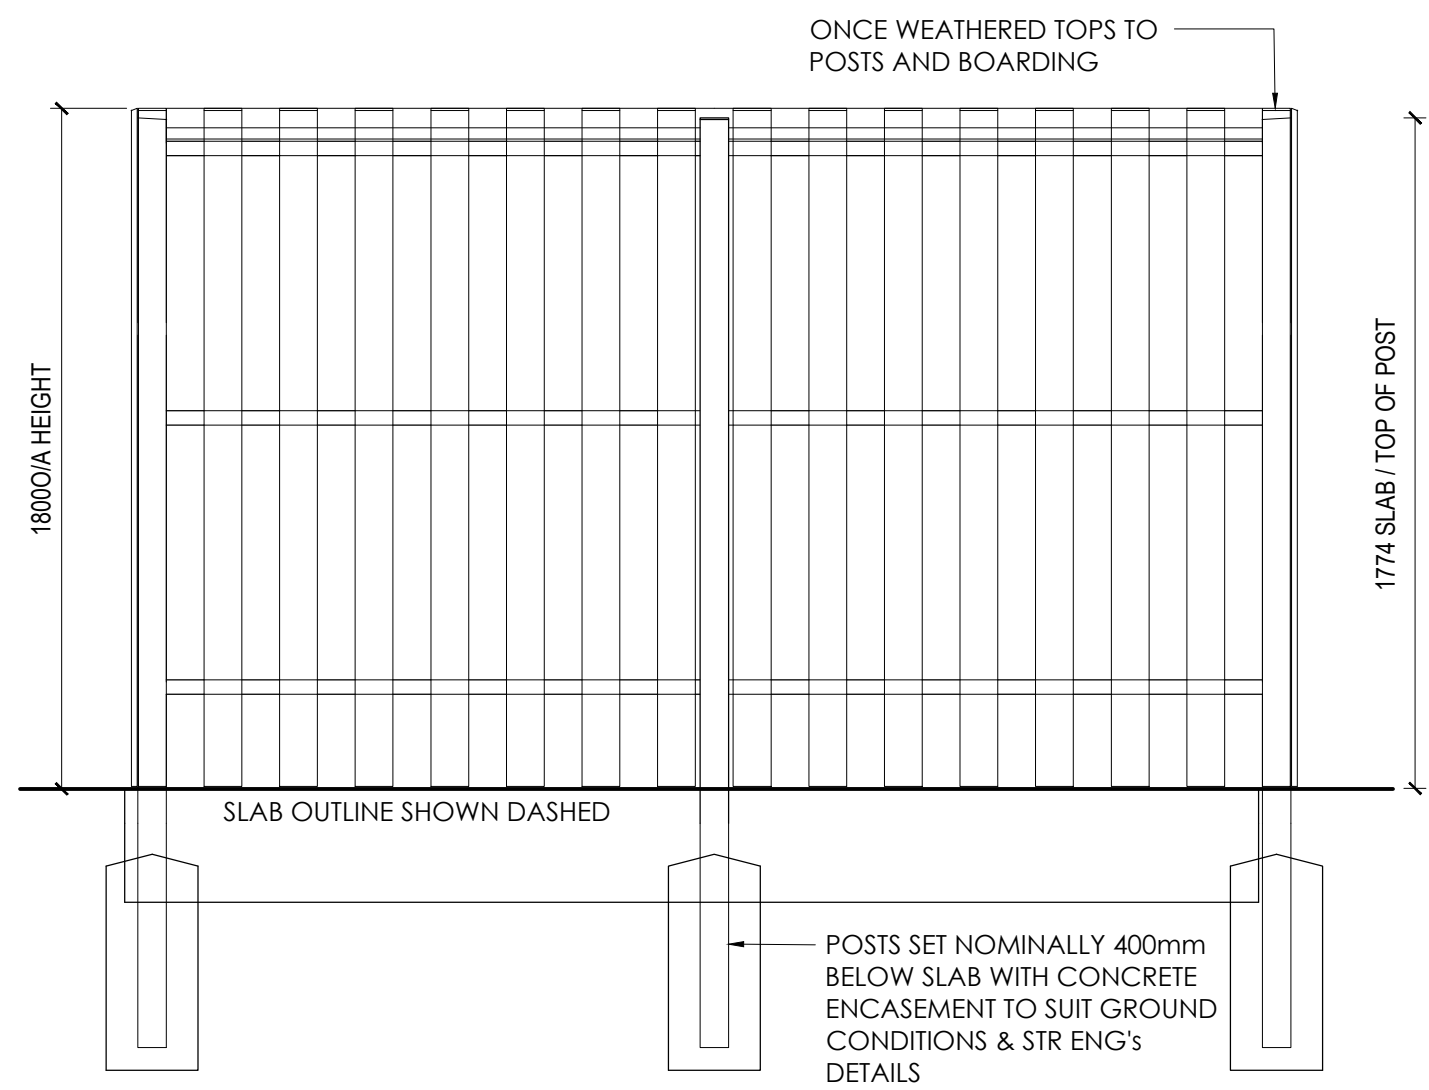

ELEVATION C

Proposed Refuse Store Location Plan
Scale 1:1000

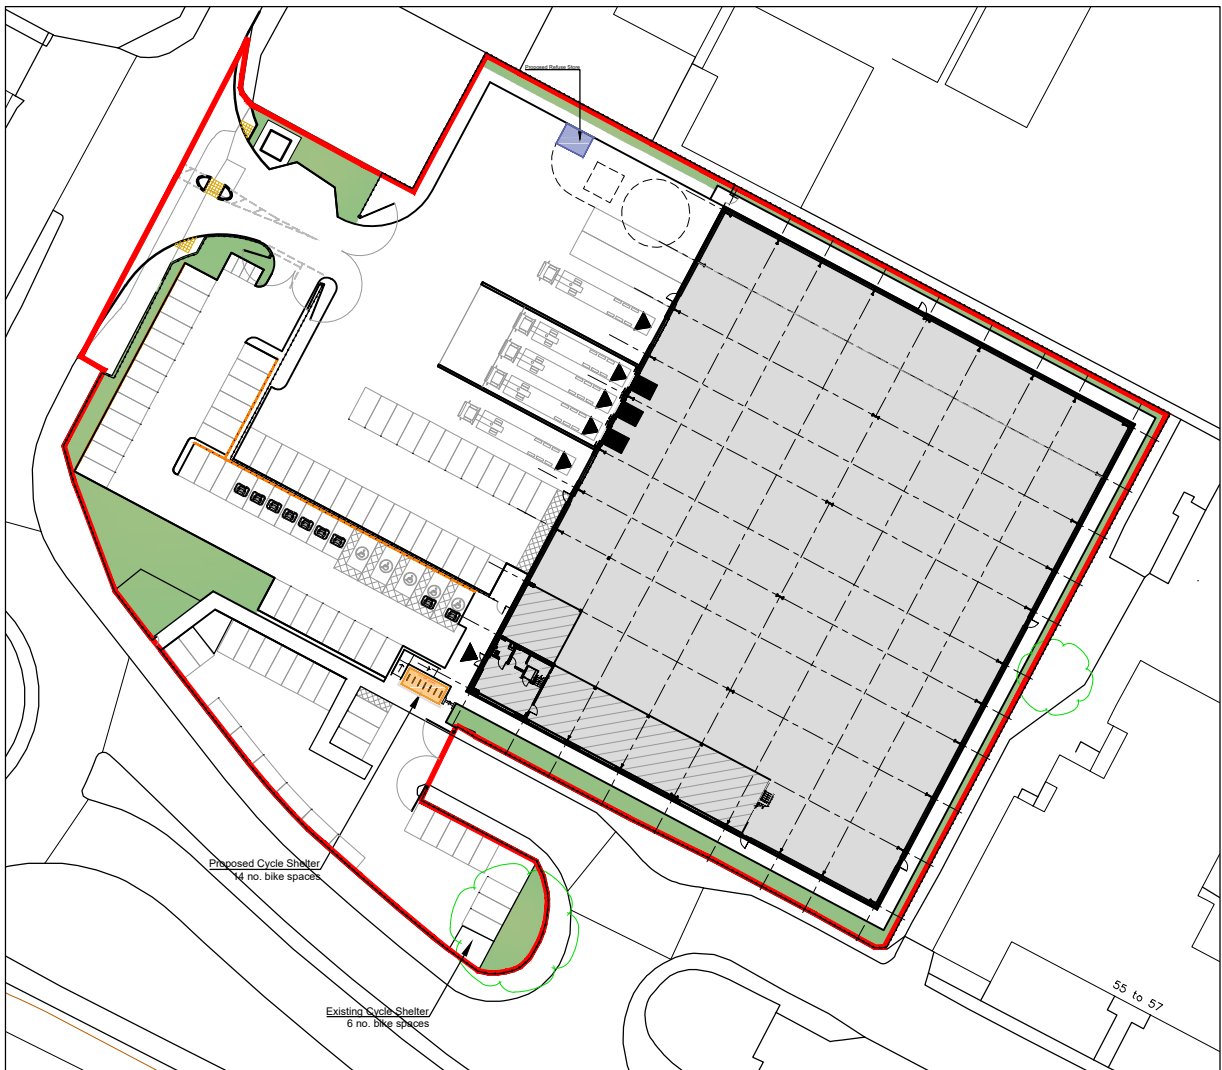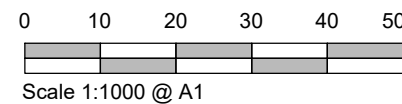

NOTES

AEWTP026C

- All dimensions and levels are to be checked on site.
- Any discrepancies are to be reported to the architect before any work commences
- This drawing shall not be scaled to ascertain any dimensions. Work to figured dimensions only.
- This drawing shall not be reproduced without express written permission from AEW.
- Title overlay drawings and ownership boundaries are produced using all reasonable endeavors. AEW cannot be responsible for the accuracy or scale discrepancy of base plans supplied to them.
- All works are to be undertaken in accordance with Building Regulations and the latest British Standards.
- All proprietary materials and products are to be used strictly in accordance with the manufacturers recommendations.

CDM 2015

Client notified of duties: 18/08/22

Principal Designer: AEW Architects

Unless noted below, all known hazards have been highlighted on the drawing:

450mm GMS LIFT OFF CRANKED BAND STRAP HINGES.

GMS HEAVY DUTY HASP & STAPLE TO RECEIVE WEATHERPROOF HEAVY DUTY (SECURITY RATING 6) ANTI-VANDAL PADLOCK.

GMS MONKEY BOLTS AND SOCKETS TO EACH LEAF

ALL TIMBER TO BE SAWN PRESSURE TREATED BROWN - WOLMANIT CX8-WB OR EQUAL APPROVED.

ALL TIMBER SIZES SHOWN ARE NOMINAL AND SUBJECT TO STRUCTURAL ENGINEERS APPROVAL

POSTS : 75x75 WITH WEATHERED TOPS
RAILS : 75 x 50 WITH TWICE WEATHERED TOPS.
BOARDING : 100 x 18 WITH WEATHERED TOPS
SET-OUT 100 HIT & 100 MISS PATTERN TO BOTH SIDES OF RAILS.

BREEAM Very Good compliant signage to be provided

P1	15/11/22	ES	DOH
Planning Issue			
REV	Date	Drawn by: -	Checked by: -
Status	Purpose of Issue		
S2	For Approval		
drawing stage	RIBA Stage 3 Spatial Coordination		
client	Redsun Projects Ltd		
project	South Boundary Road, Knowsley		
drawing title	Refuse Store Details		
date	15/11/22	drawn	ES
scale@A1	as indicated	checked	DOH

Rev

P1

12877-AEW-XX-XX-DR-A-0509

Job No

aew architects
0161 214 4370
www.aewarchitects.com

aew