
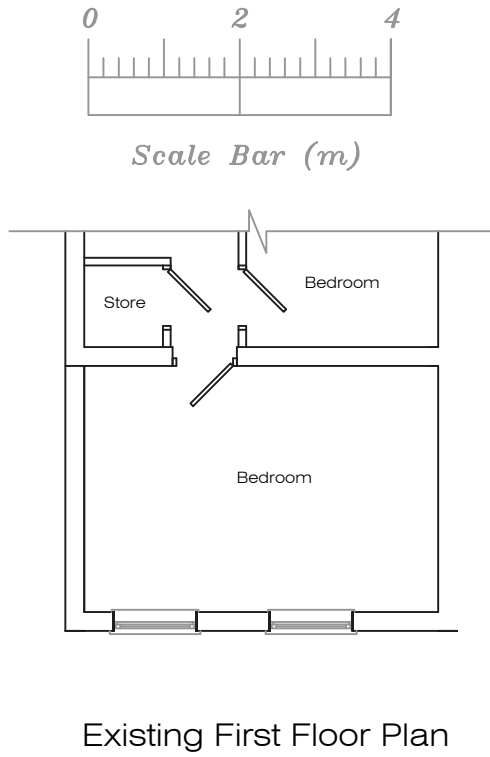
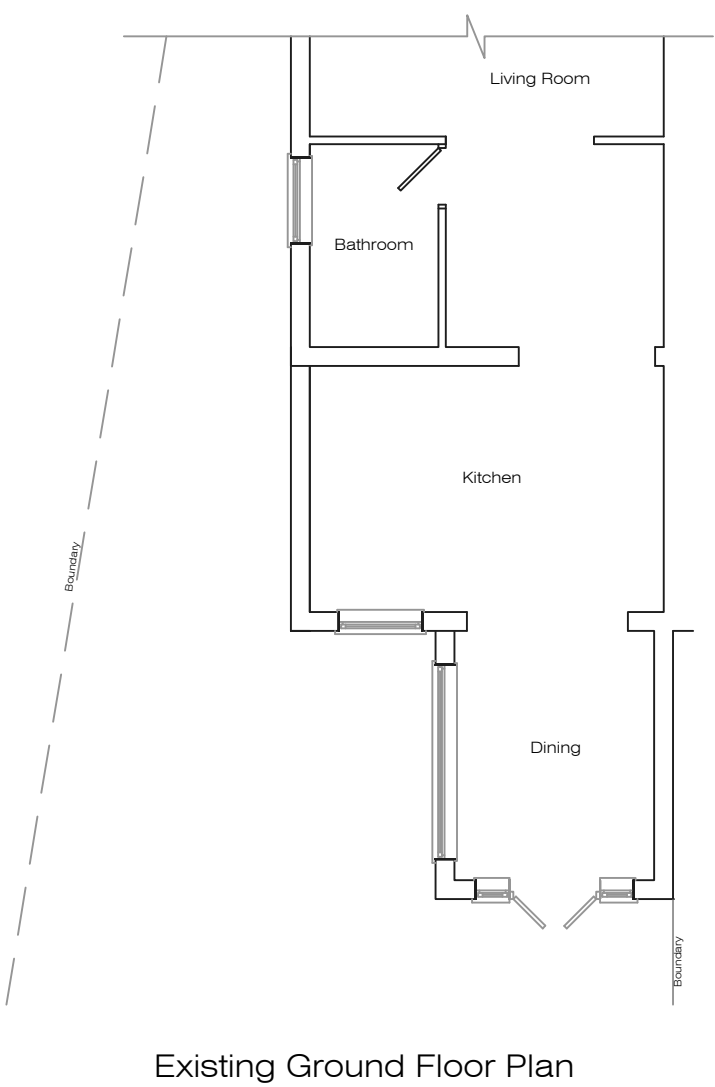


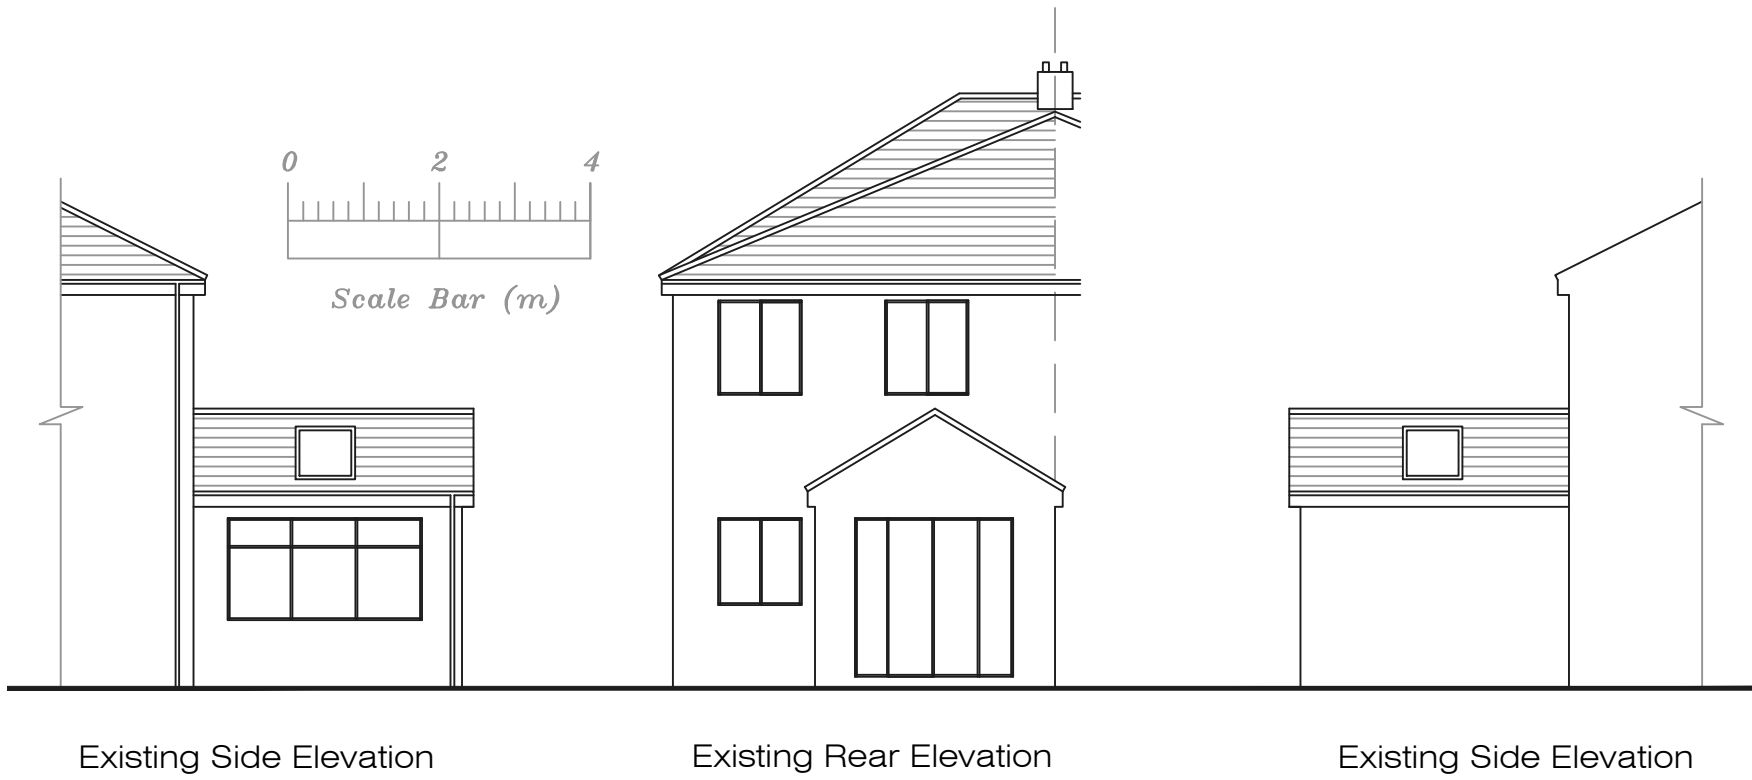

Address
47 Twig Lane, L36

Job Title
Single storey rear extension

Drawing title
Existing Plans

Chkd	Appvd	date Nov '22	scale 1:100 © A2	Dwg No. 001.01
------	-------	-----------------	---------------------	-------------------