





Proposed Block Plan Scale 1:200

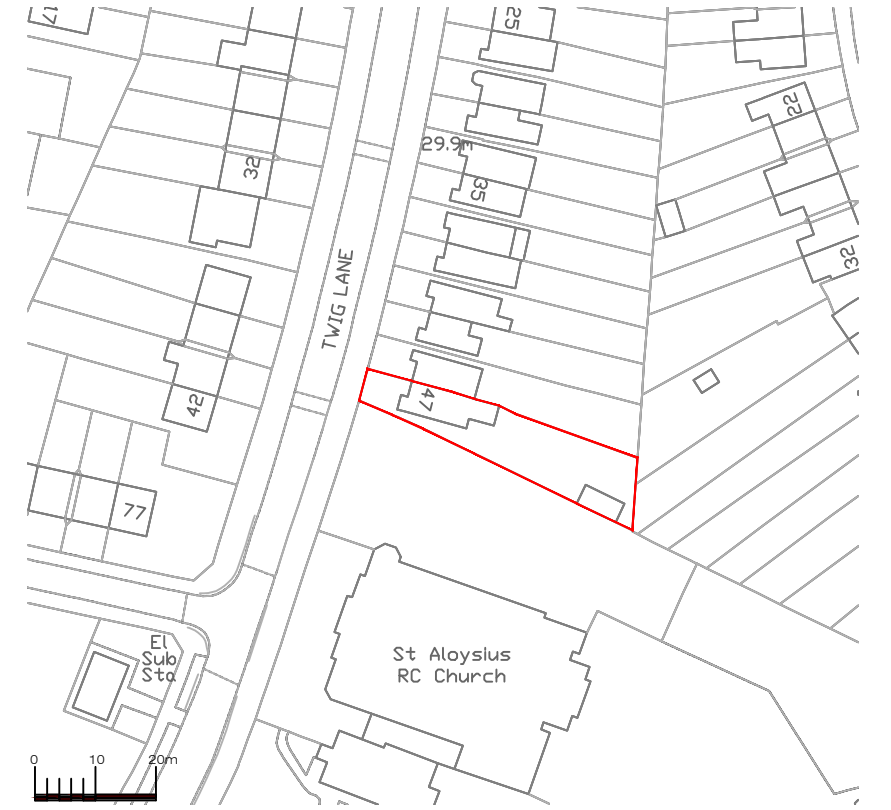

Scale 1:1250

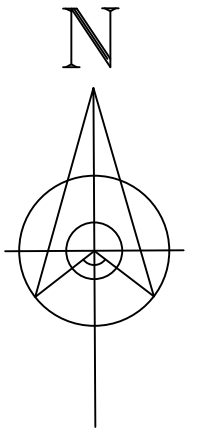

Address 47 Twig Lane, L36				
Drawing title Site Location Plans				
Chkd	Appvd	date	scale 1:1250/1:200 © A3	Dwg No. 003.01
				rev