


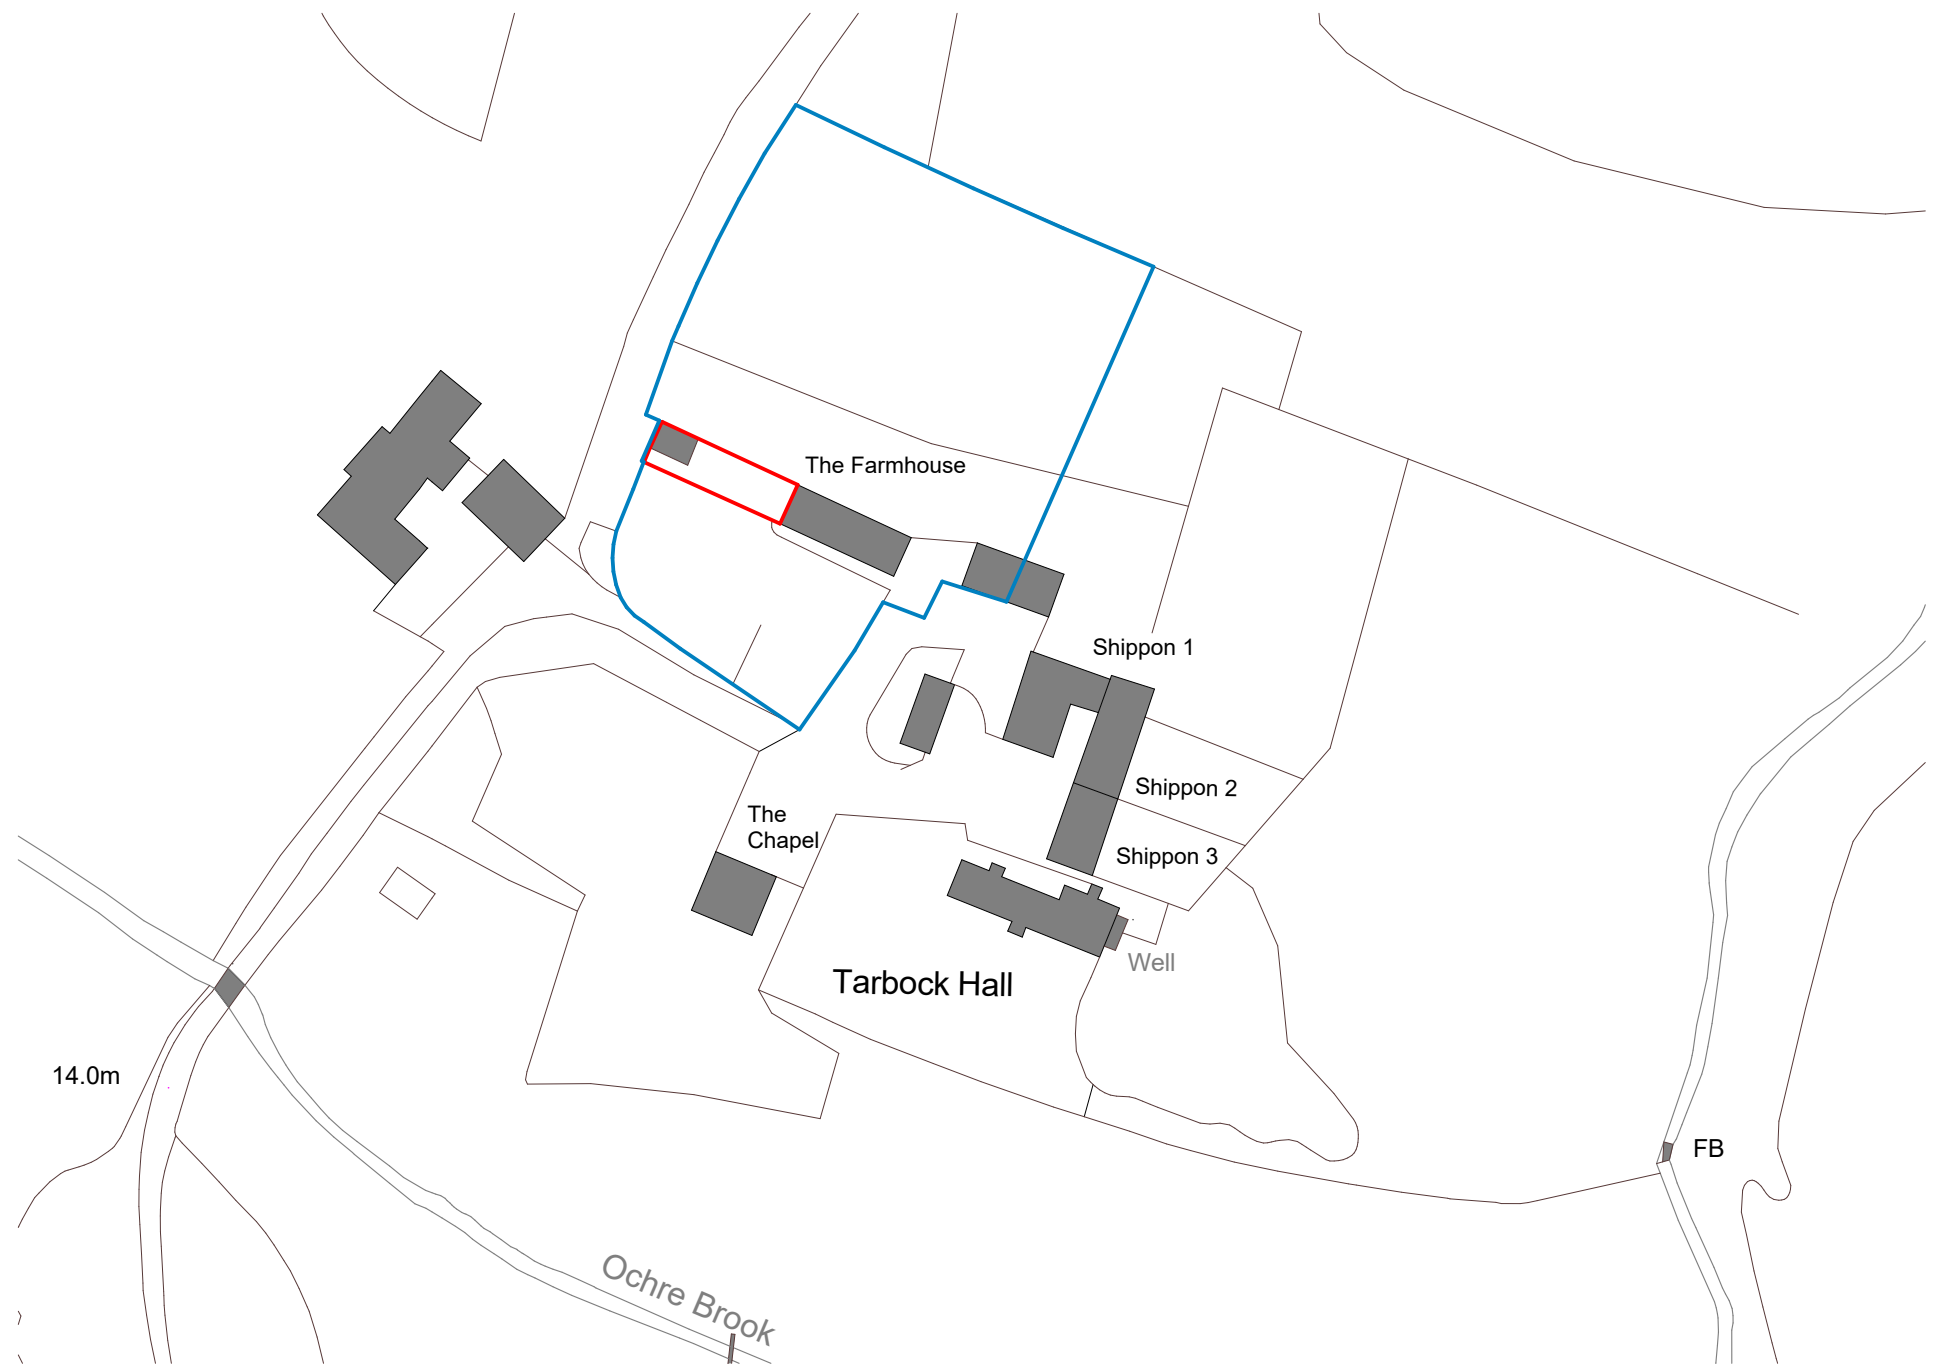

E: 53. 388431
N : -2.812696



Do not scale from drawing, use
figured dimensions & levels only.
All dimensions & levels to be
checked on site before commencing
work and any discrepancies to be
notified to C.A. immediately. If in
doubt ask ?



A	BLUE LINE AMENDED		20.02.18
rev	comments	initials	date

merseydesigngroup

architects
interior designers
strategy planners
quantity surveyors
cdm co-ordinators

Mersey Design Group
Ltd
Cleveland House
41 Shaw Street
Liverpool L6 1HL

telephone: 0151 207 9431
facsimile: 0151 207 9447
e: mdg@merseydesigngroup.co.uk
w: www.merseydesigngroup.co.uk

client

project
THE HOVELS, TARBOCK HALL, TARBOCK
GREEN. PRESCOT. L35 1QA

content
LOCATION PLAN

scale 1:1250	sheet A3	date	drawn by	checked
project number 261-01	drawing number P (00) 001 A			rev
purpose of issue				