



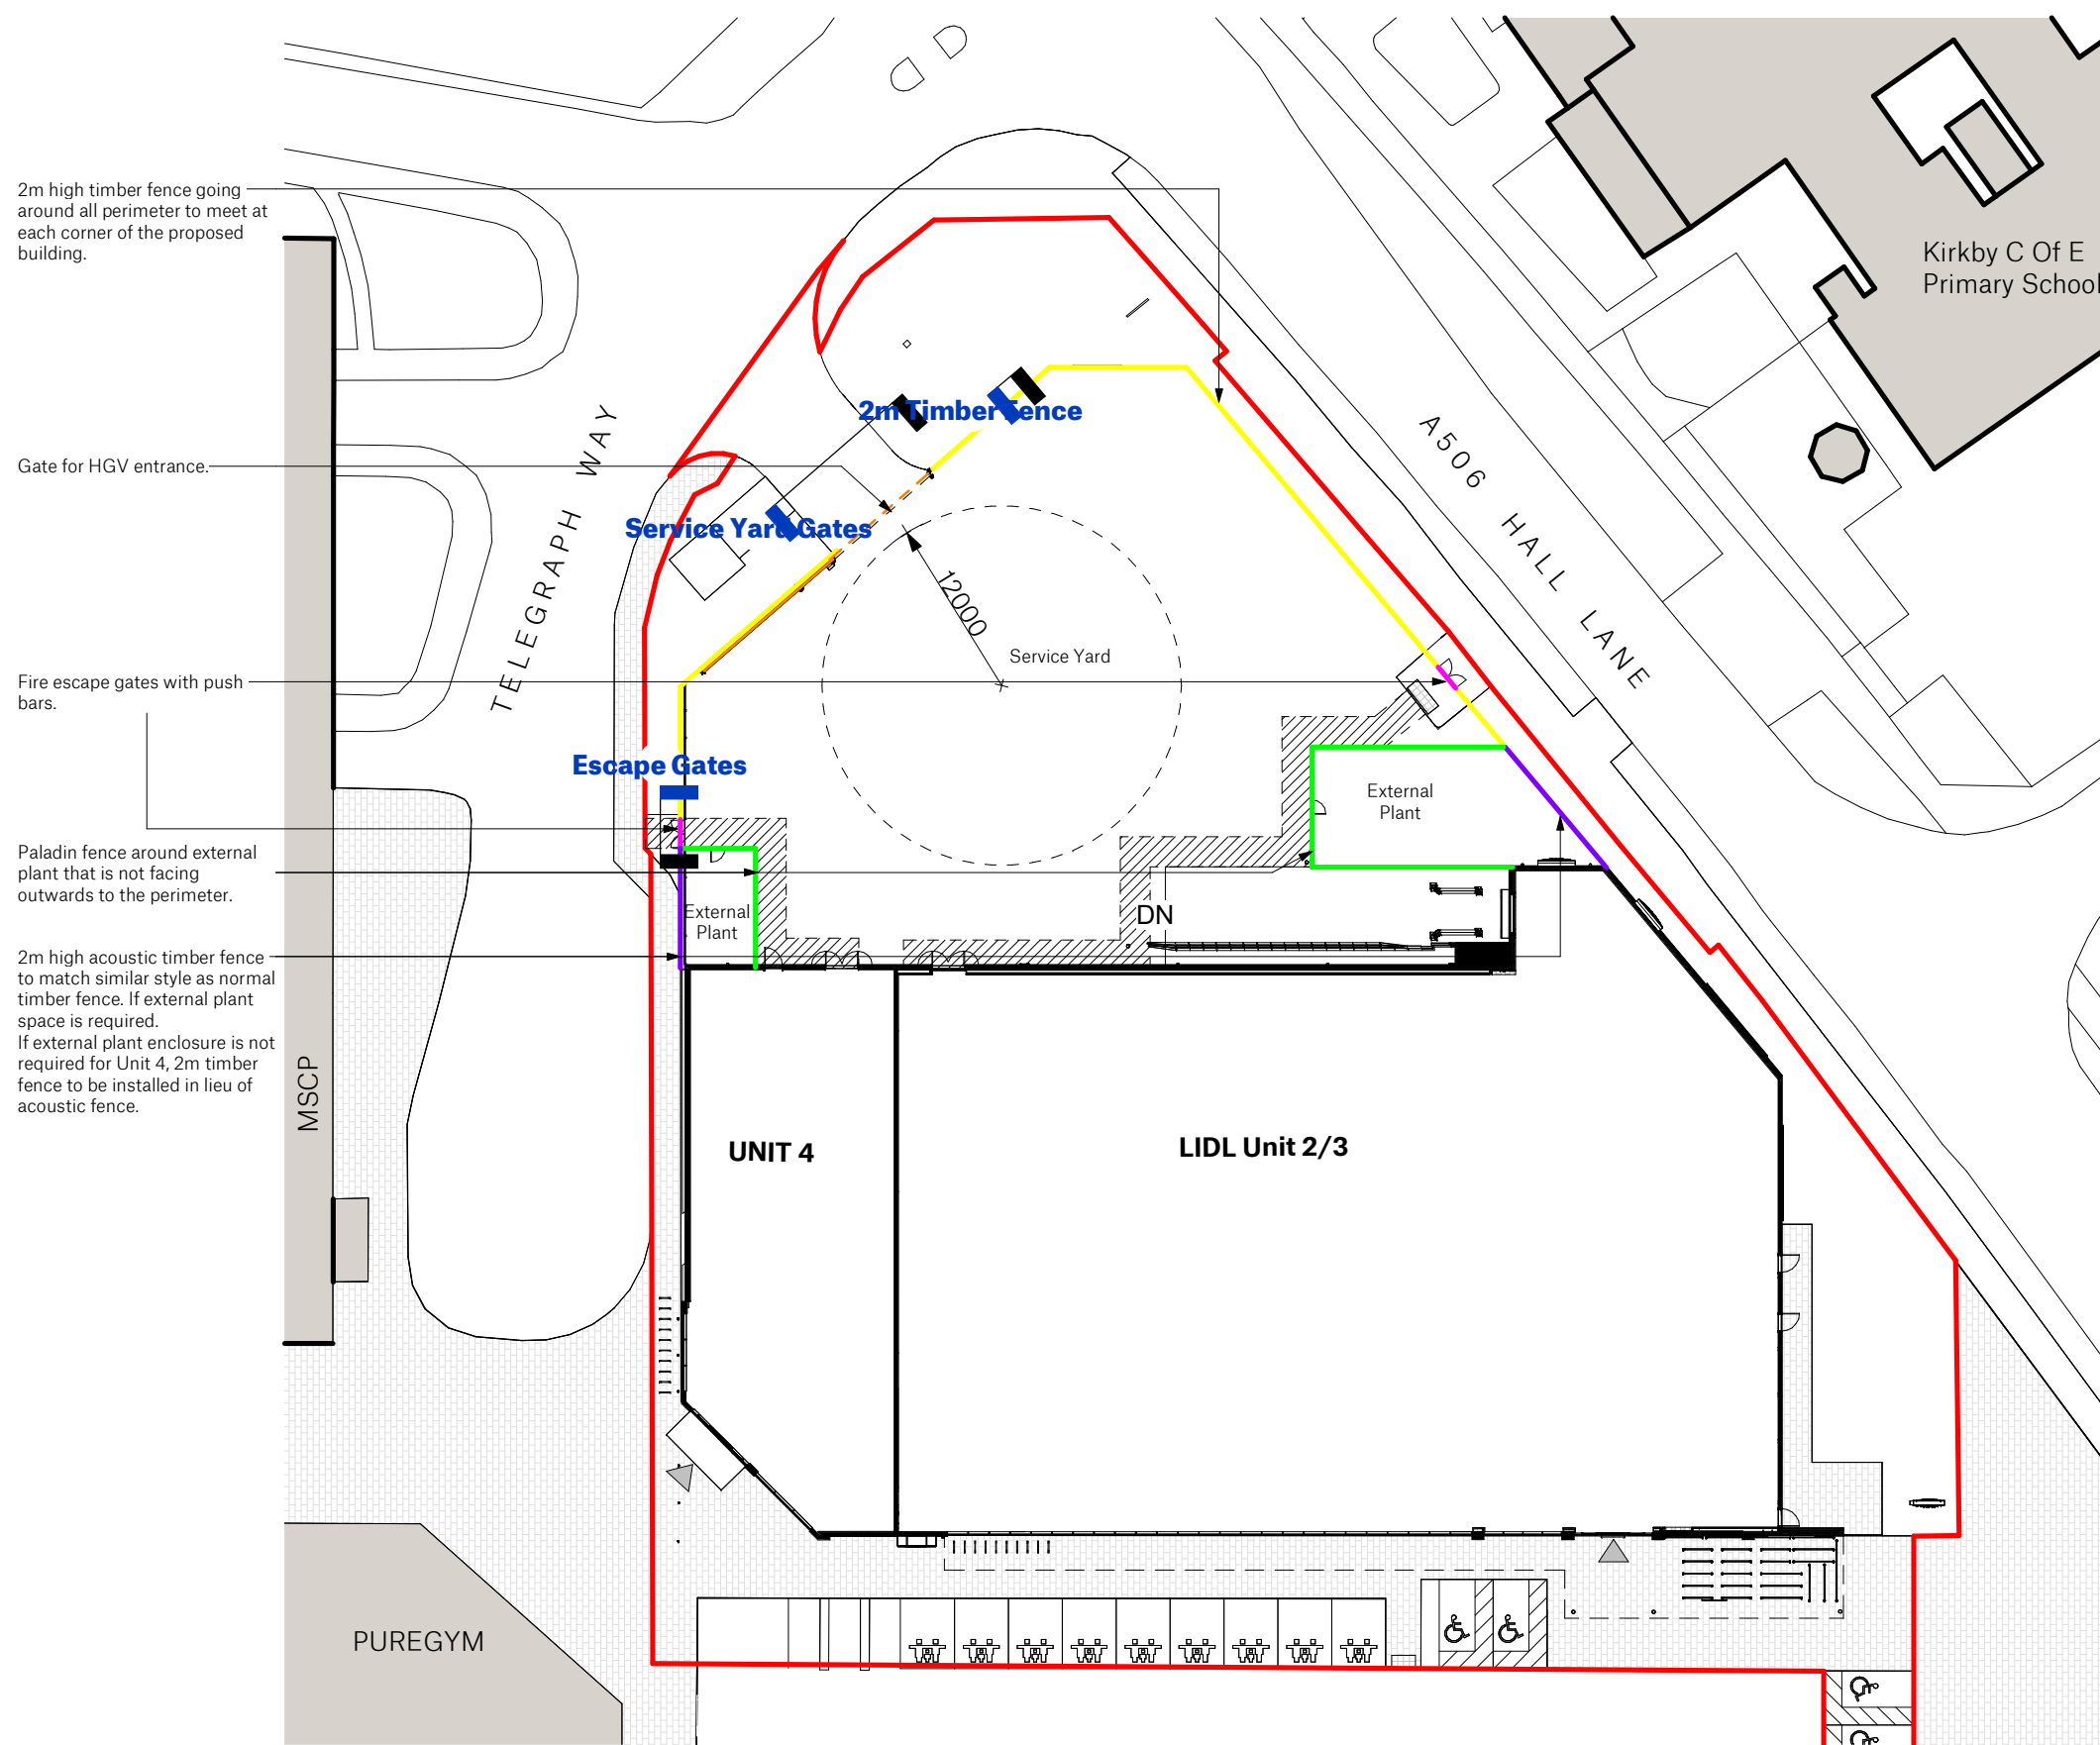


Proposed Boundary Treatment Plan

1:500

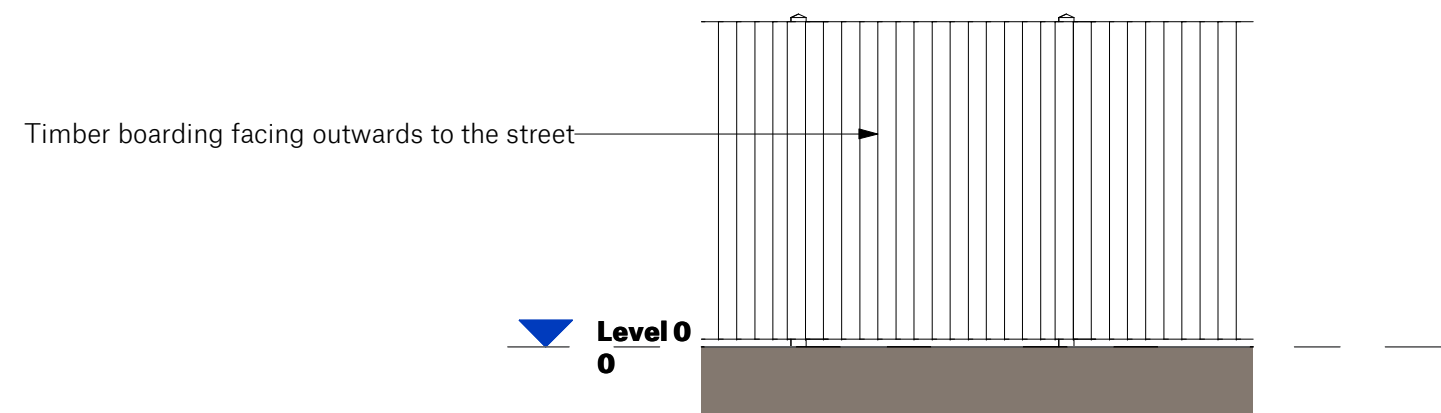

2m Timber Fence

1:50

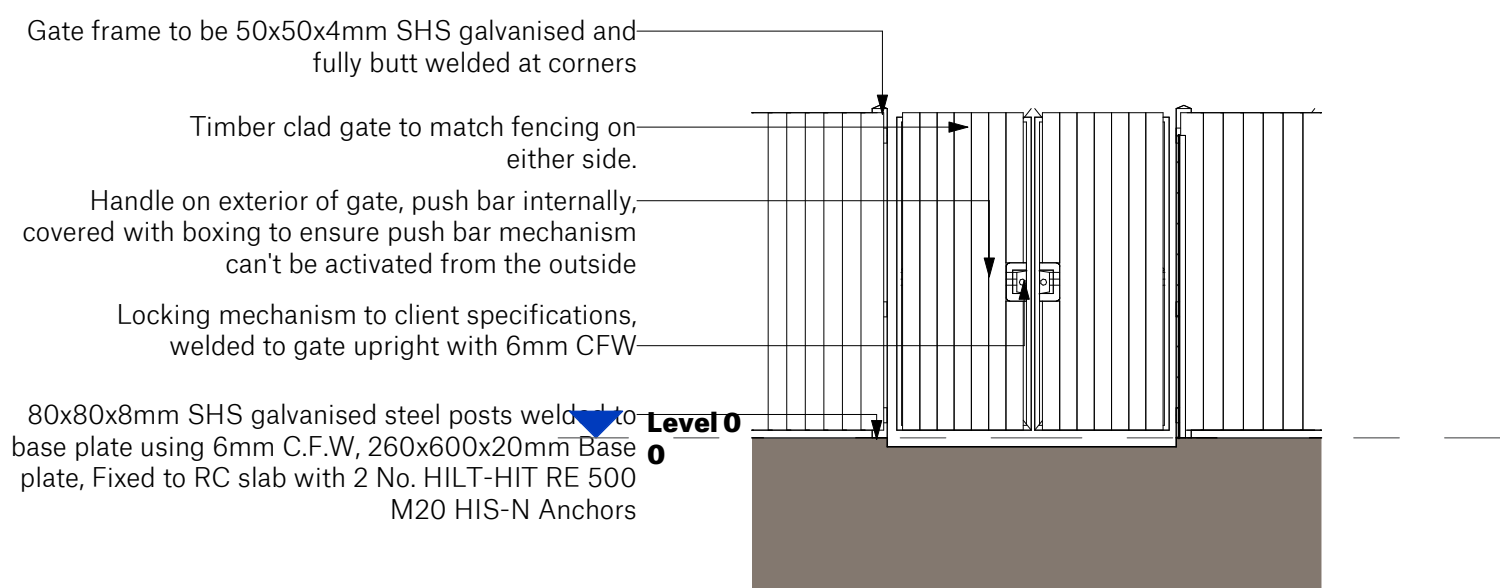


Escape Gates

1:50



Service Yard Gates

1:50

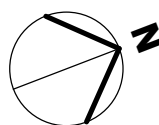

Store Specification Bespoke
Drawing Purpose PLANNING This drawing has been prepared for the sole purpose of forming part of a planning application, and should not be used for any other purpose.



SPACE

Spaceworks, Benton Park Road, Newcastle upon Tyne, NE7 7LX
T: +44 (0)844 800 6660
www.spacearchitects.co.uk

Project Lidl Kirkby				
Drawing Title Proposed Boundary Treatment Plan				
Project No.	Drawing No.	Status	Rev.	Scale at A2
08984	XX-XX-D-A-99001	S3	P15	As indicated
File Reference: 08984-SPACE-XX-XX-D-A-99001-S3-P15				



Example of Automatic sliding door into service yard