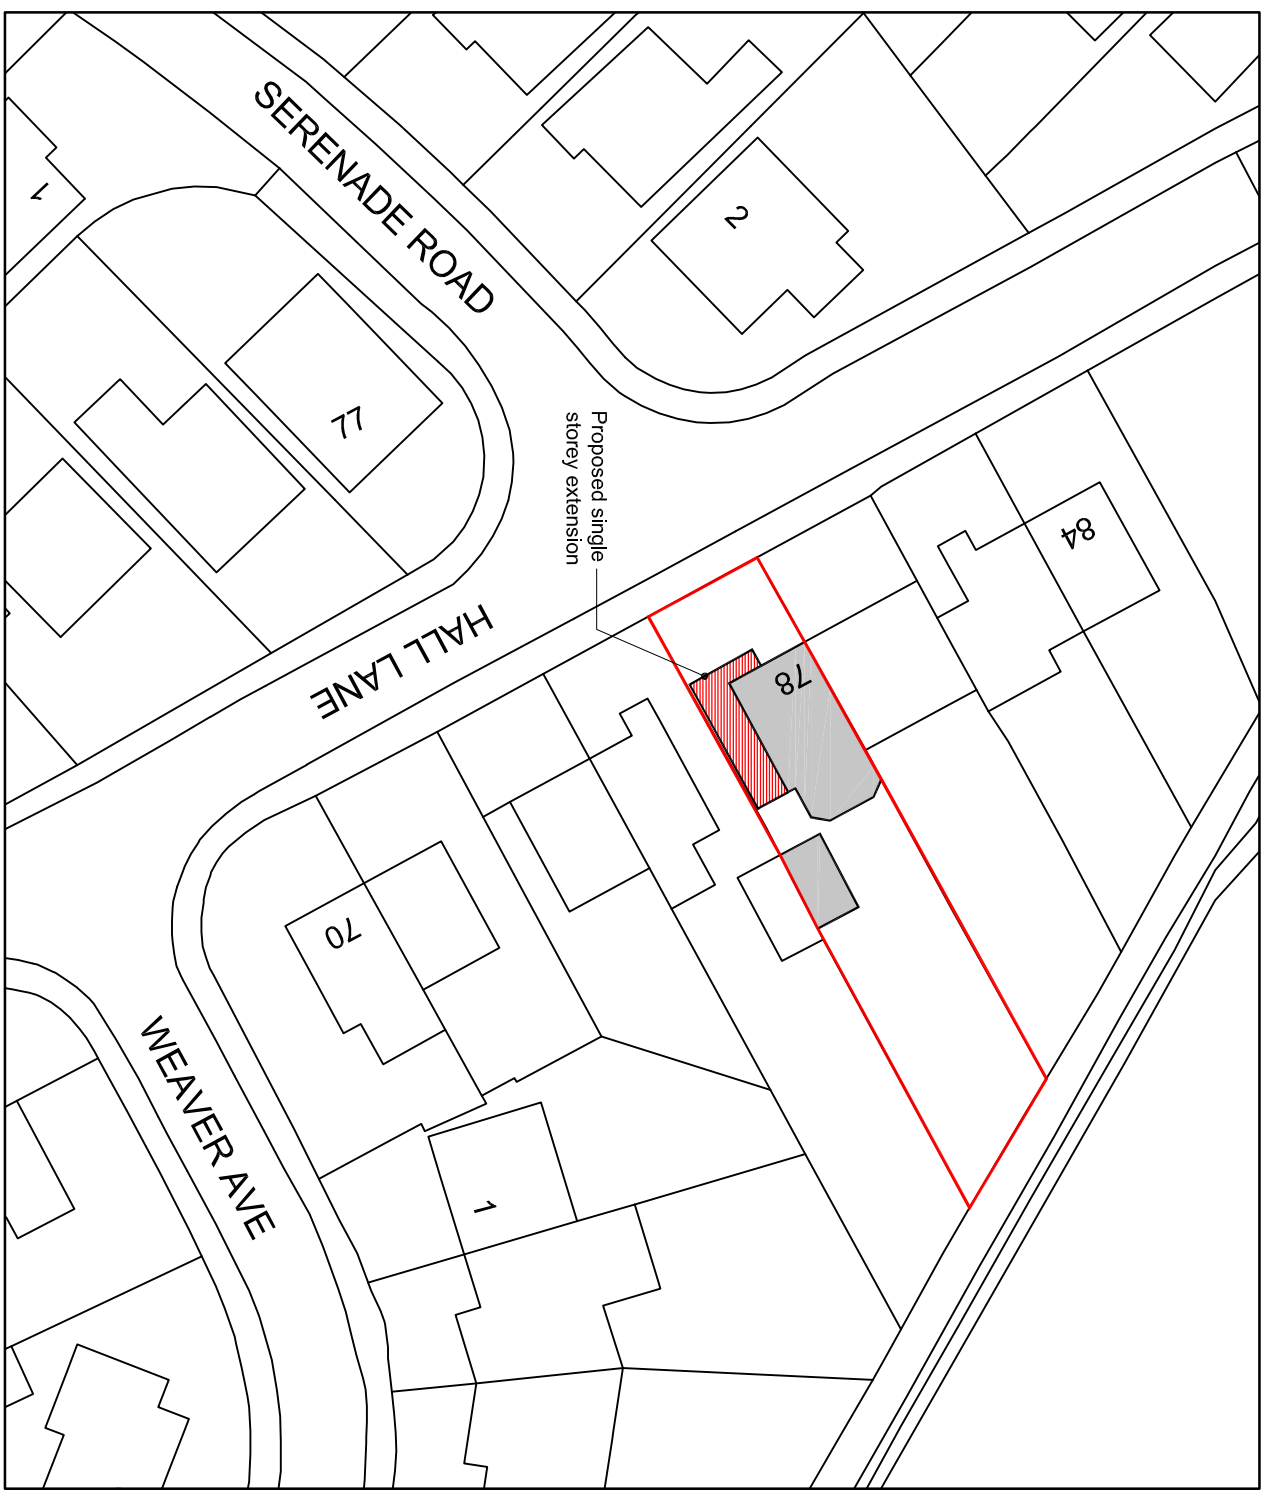
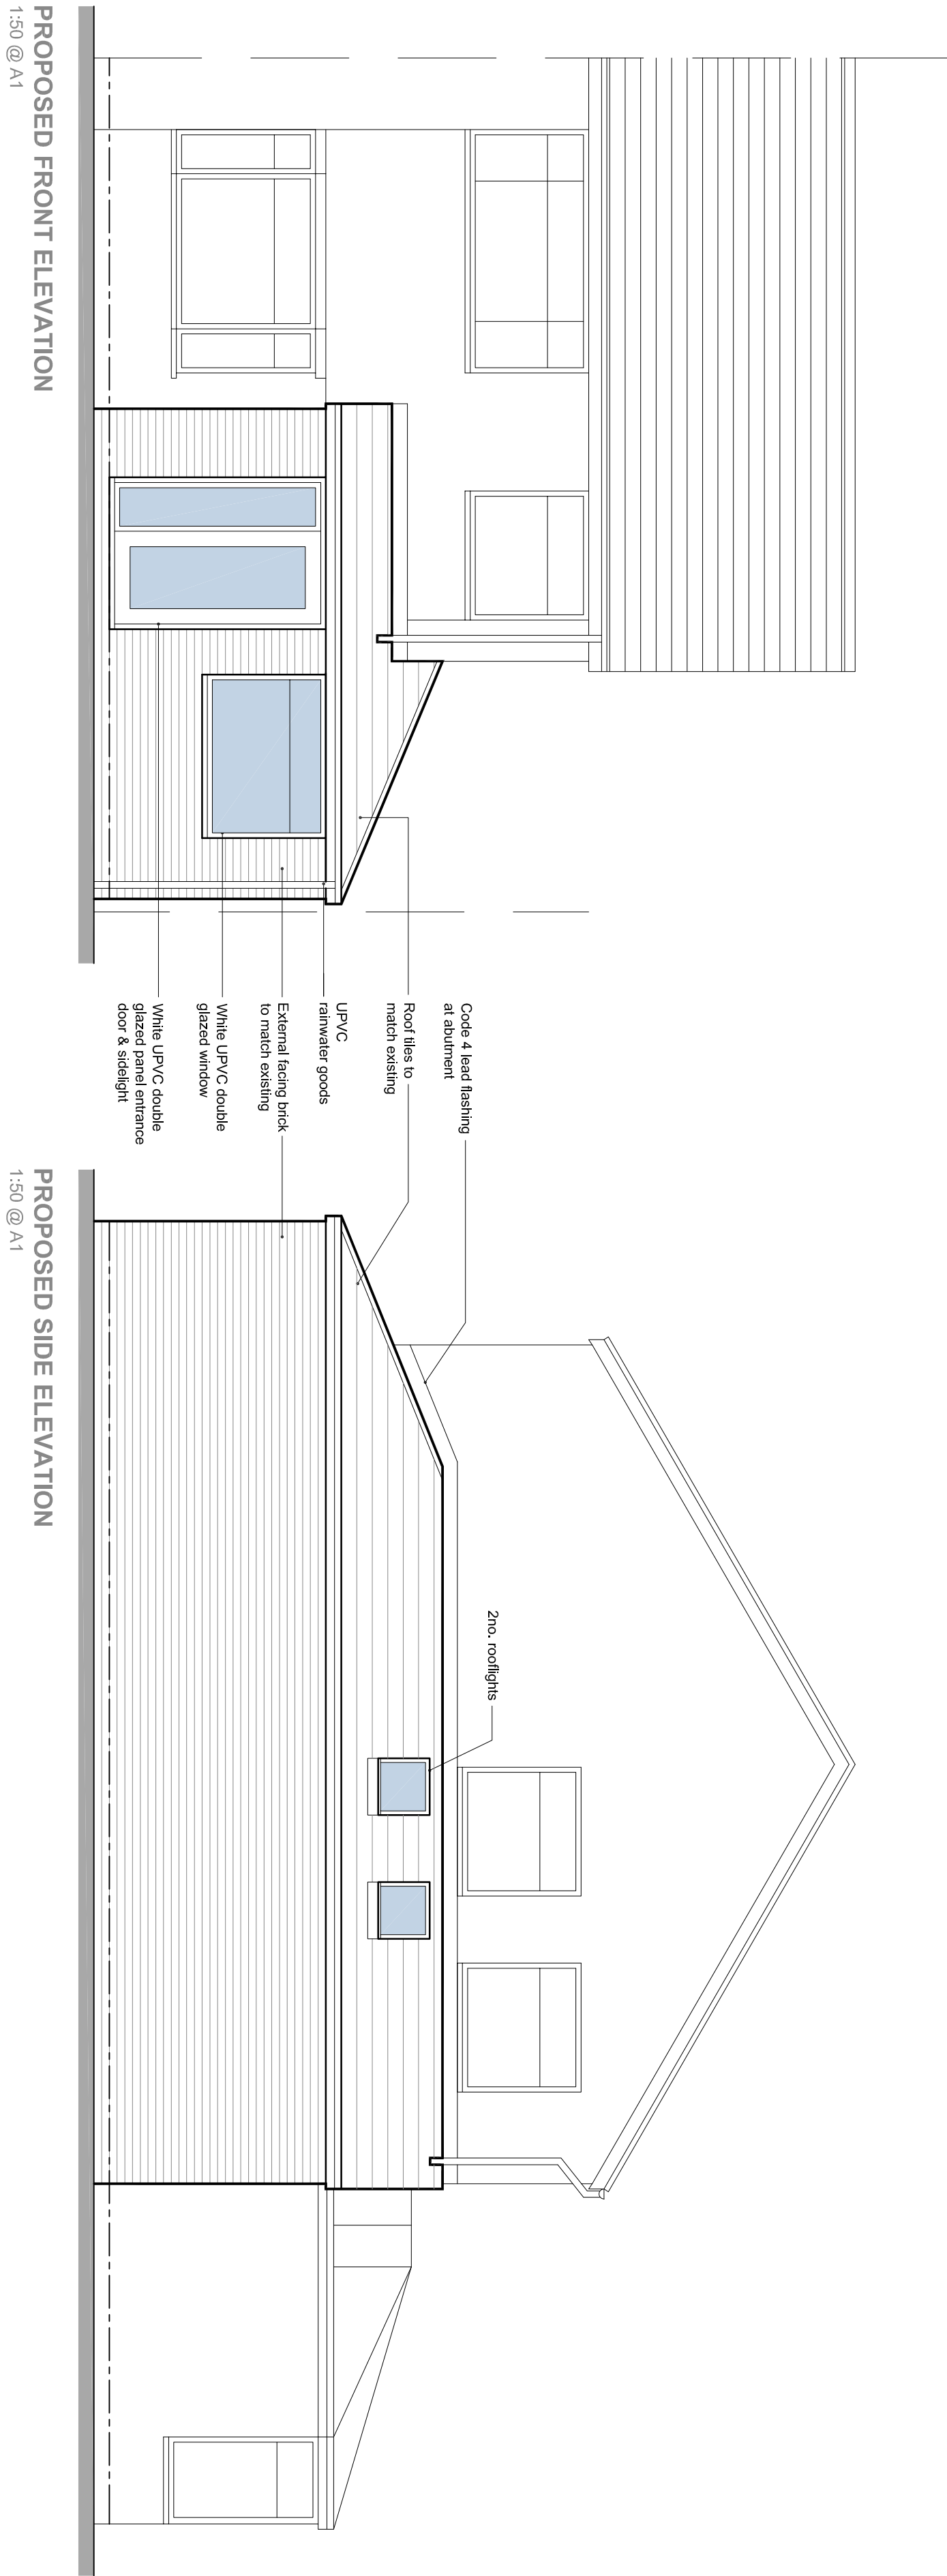
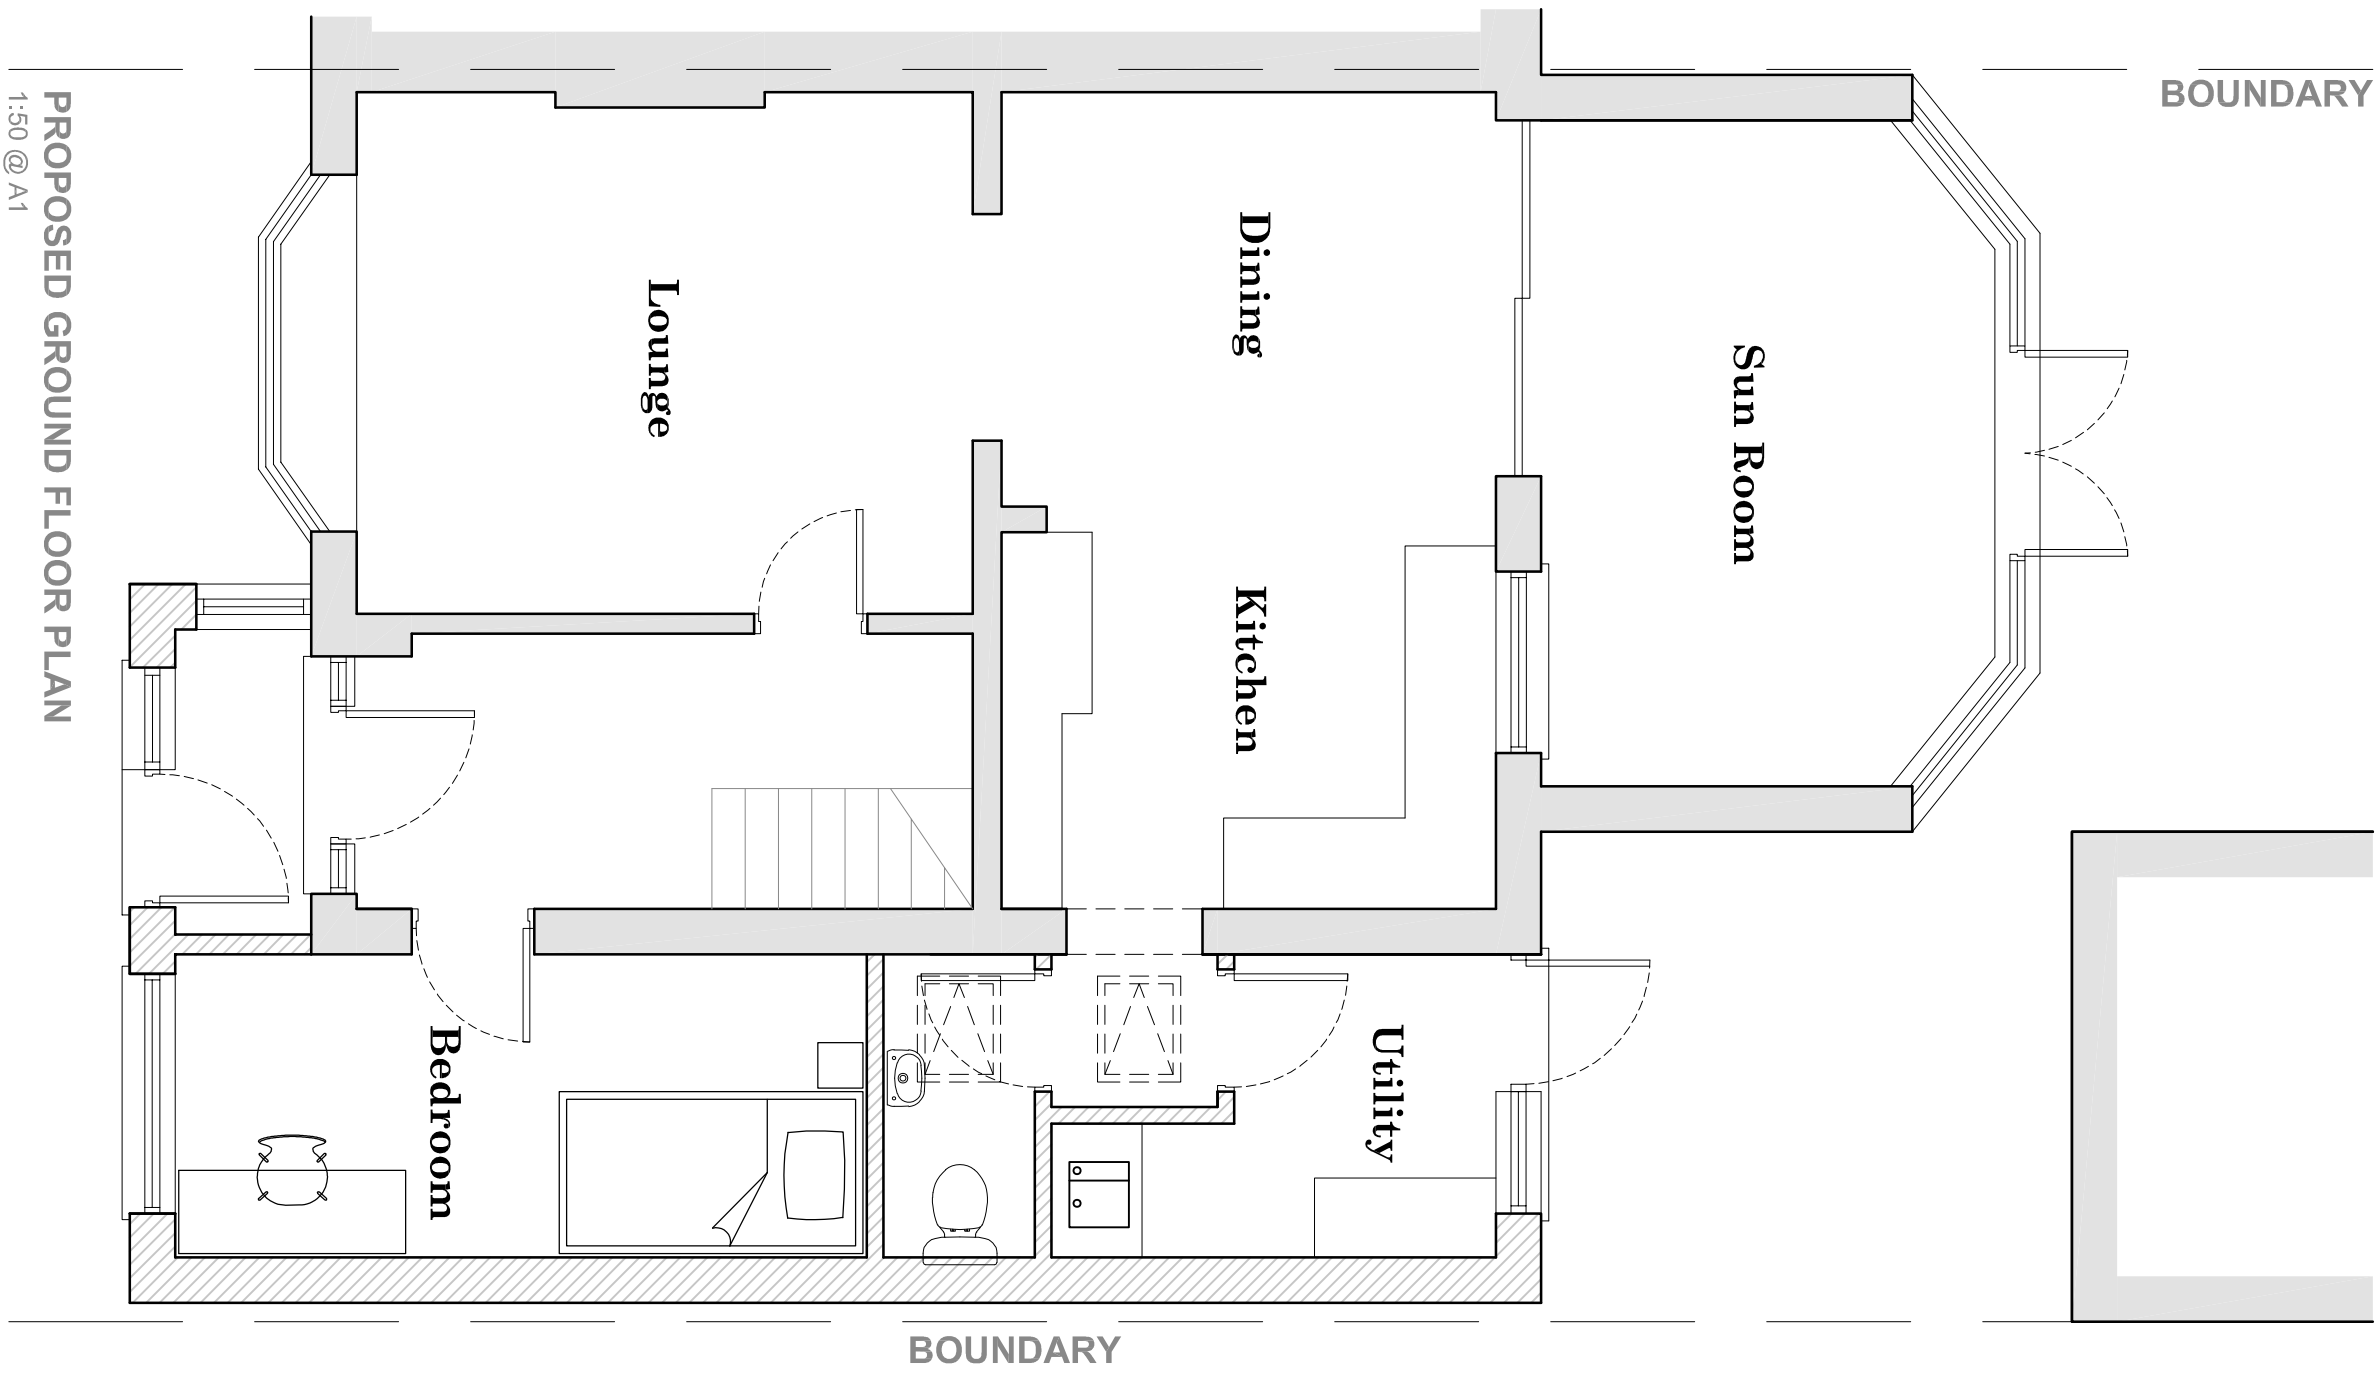


Rev	Comments	Date
A	Proposed side extension amended to demonstrate sufficient separation to boundary as per LA requirements.	02/25

PROJECT

Proposed Residential Extension
No.78 Hall Lane
Kirkby
L33 4YT

CLIENT

Mr M. Connell

DRAWING TITLE

Proposed Plans & Elevations

STATUS

PLANNING

DRAWN

CHECKED

DWG

SCALE

DATE

DRAWING NO.

233_P-02

REV

A

info@dmcdesign.co

ARCHITECTURE & DESIGN

DMC