

EV BAYS AND EQUIPMENT AREA PLAN
SCALE 1:400



CHARGING BAYS AREA-1
SCALE 1:100



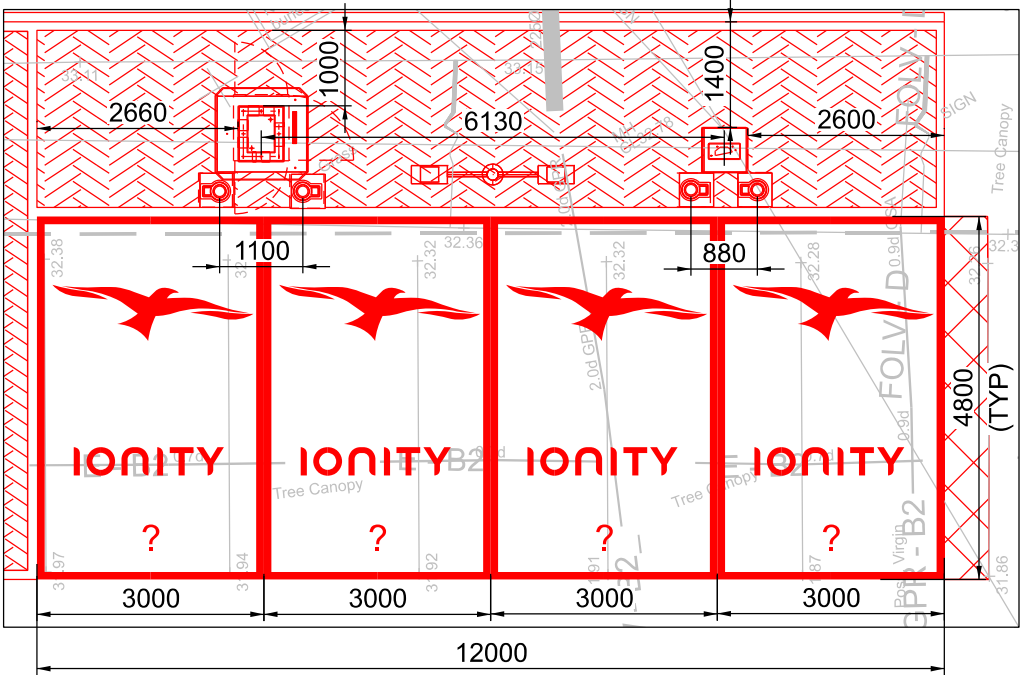



ABB CHARGE POST
SCALE 1:50

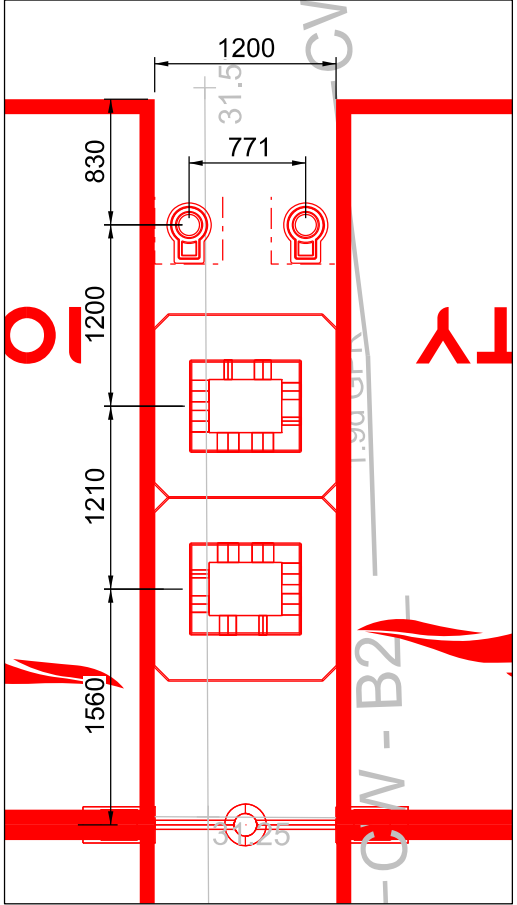

EQUIPMENTS AREA
SCALE 1:100

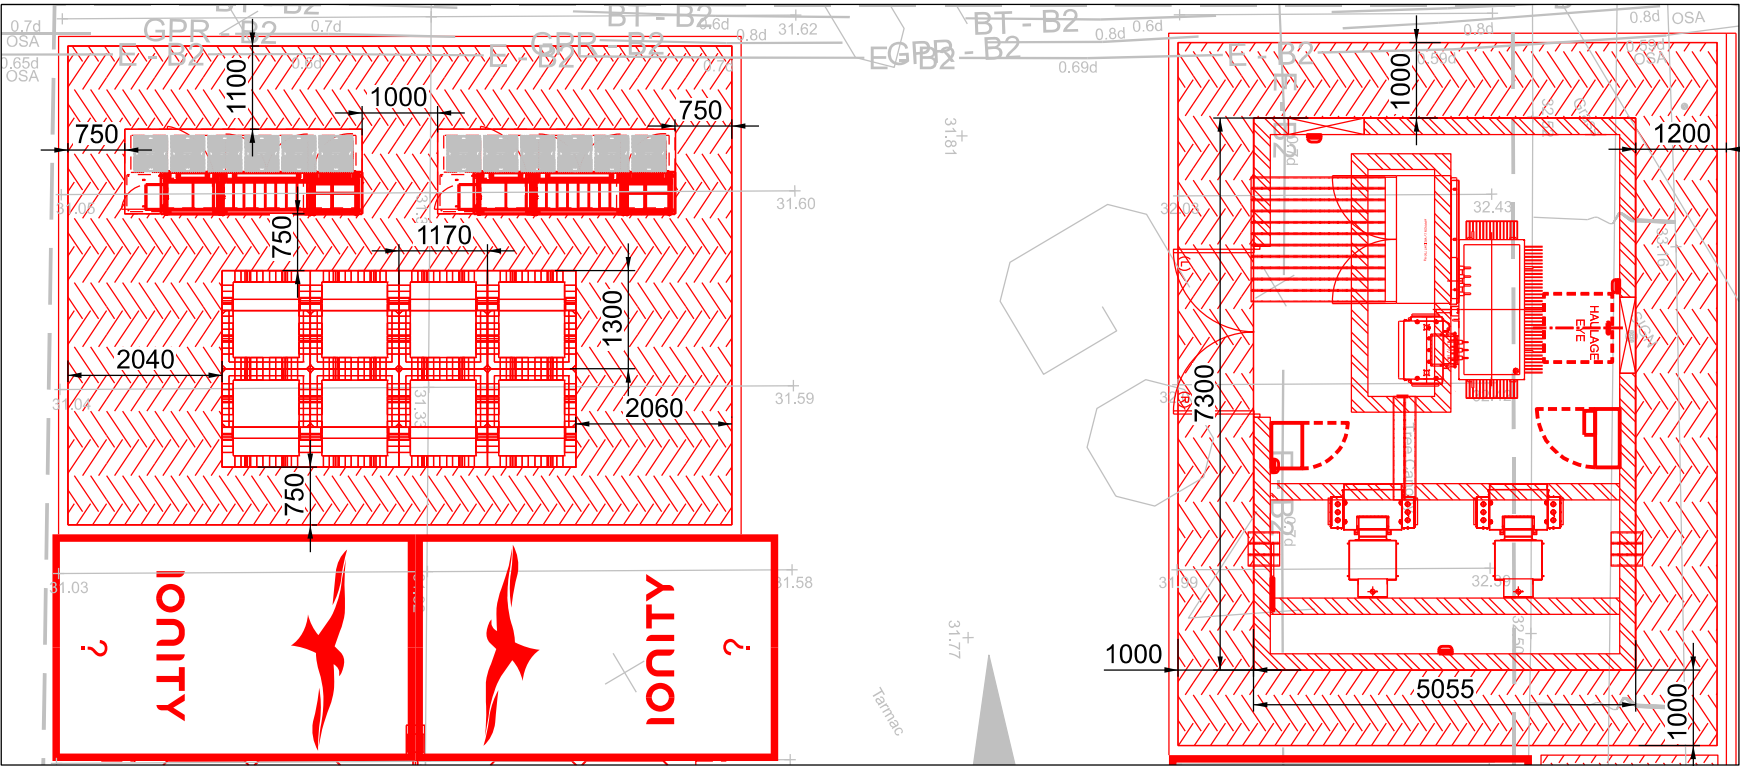

CHARGING BAYS AREA-2
SCALE 1:100

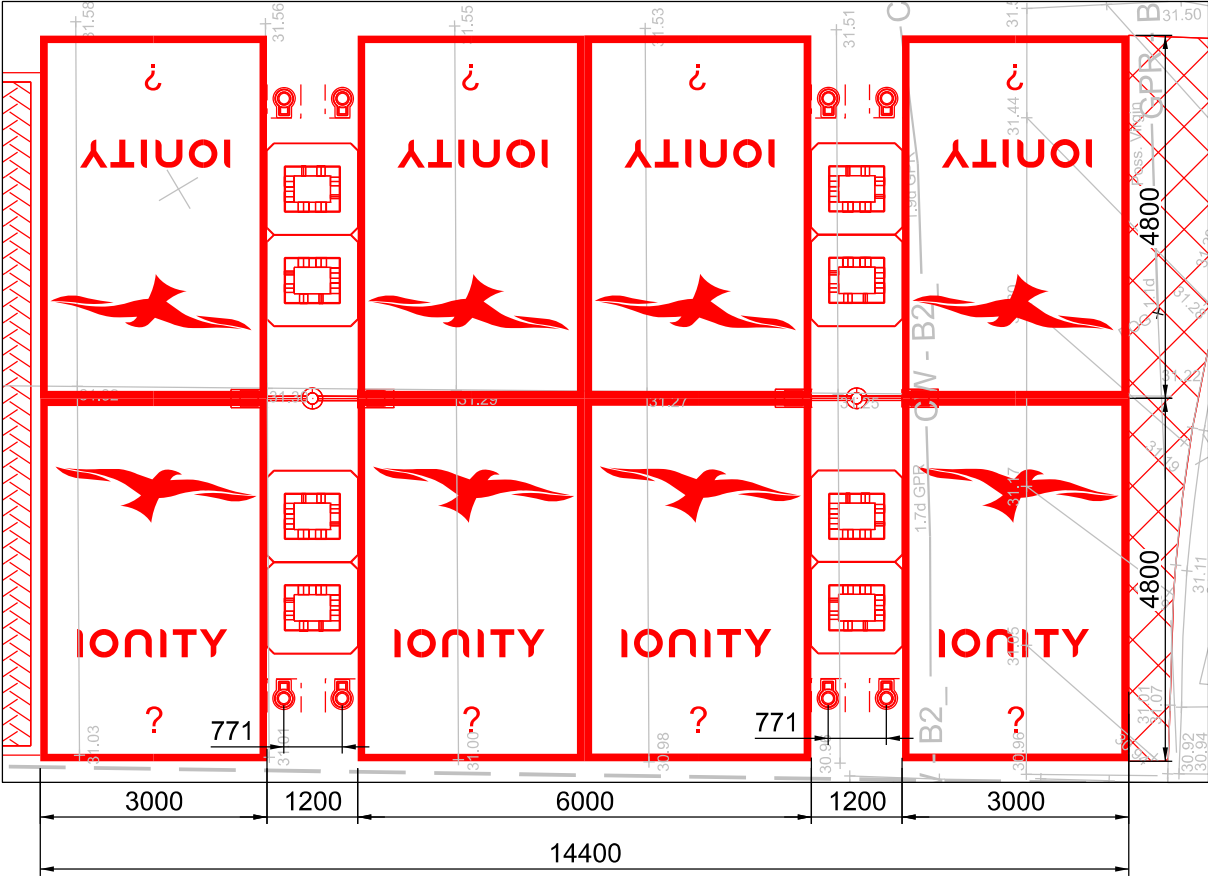

NOTES:
1. ALL DIMENSIONS ARE IN MILLIMETRES (mm) AND LEVELS ARE IN METERS (m) UNLESS STATED OTHERWISE.

COLOUR CONVENTIONS
BLACK - EXISTING OR UNCHANGED
BLUE - MODIFIED OR TO BE MOVED
GREEN - REDUNDANT OR TO BE REMOVED
RED - PROPOSED OR ADDITIONAL
PURPLE - WORKS FOR FUTURE

P01	29/02/24	ISSUED FOR REVIEW	ADI	SV	VS
Rev	Date	Description of Revisions	Drawn	Chkd	Appr

Suitability S0 - WORK IN PROGRESS



Poise Group Ltd
124 City Road
London
EC1V 2NX



Ionity GmbH
Moosacher Strasse 84,
D-80809 Munich
Germany

Project
IONITY
VILLAGE HOTEL
LIVERPOOL

Drawing Title
EV BAYS AND EQUIPMENT AREA PLAN

Designed	ADITYA	Signed		Date	28/02/24
Drawn	ADITYA	Signed		Date	28/02/24
Checked	S VENKATESHA	Signed		Date	28/02/24
Approved	V K SHAH	Signed		Date	29/02/24
Scale(s)	RTD	ELR & Mileage	ELR&Mileage		
Alternative Reference				Sheet	01 of 01
Drawing Number	8314-POI-DRG-CIV-500013			Revision	P01

