




CHARGING BAYS LAYOUT
SCALE 1:200




0 4 8 12 16 20m
SCALE 1:200

ELEVATION A-A
SCALE 1:25

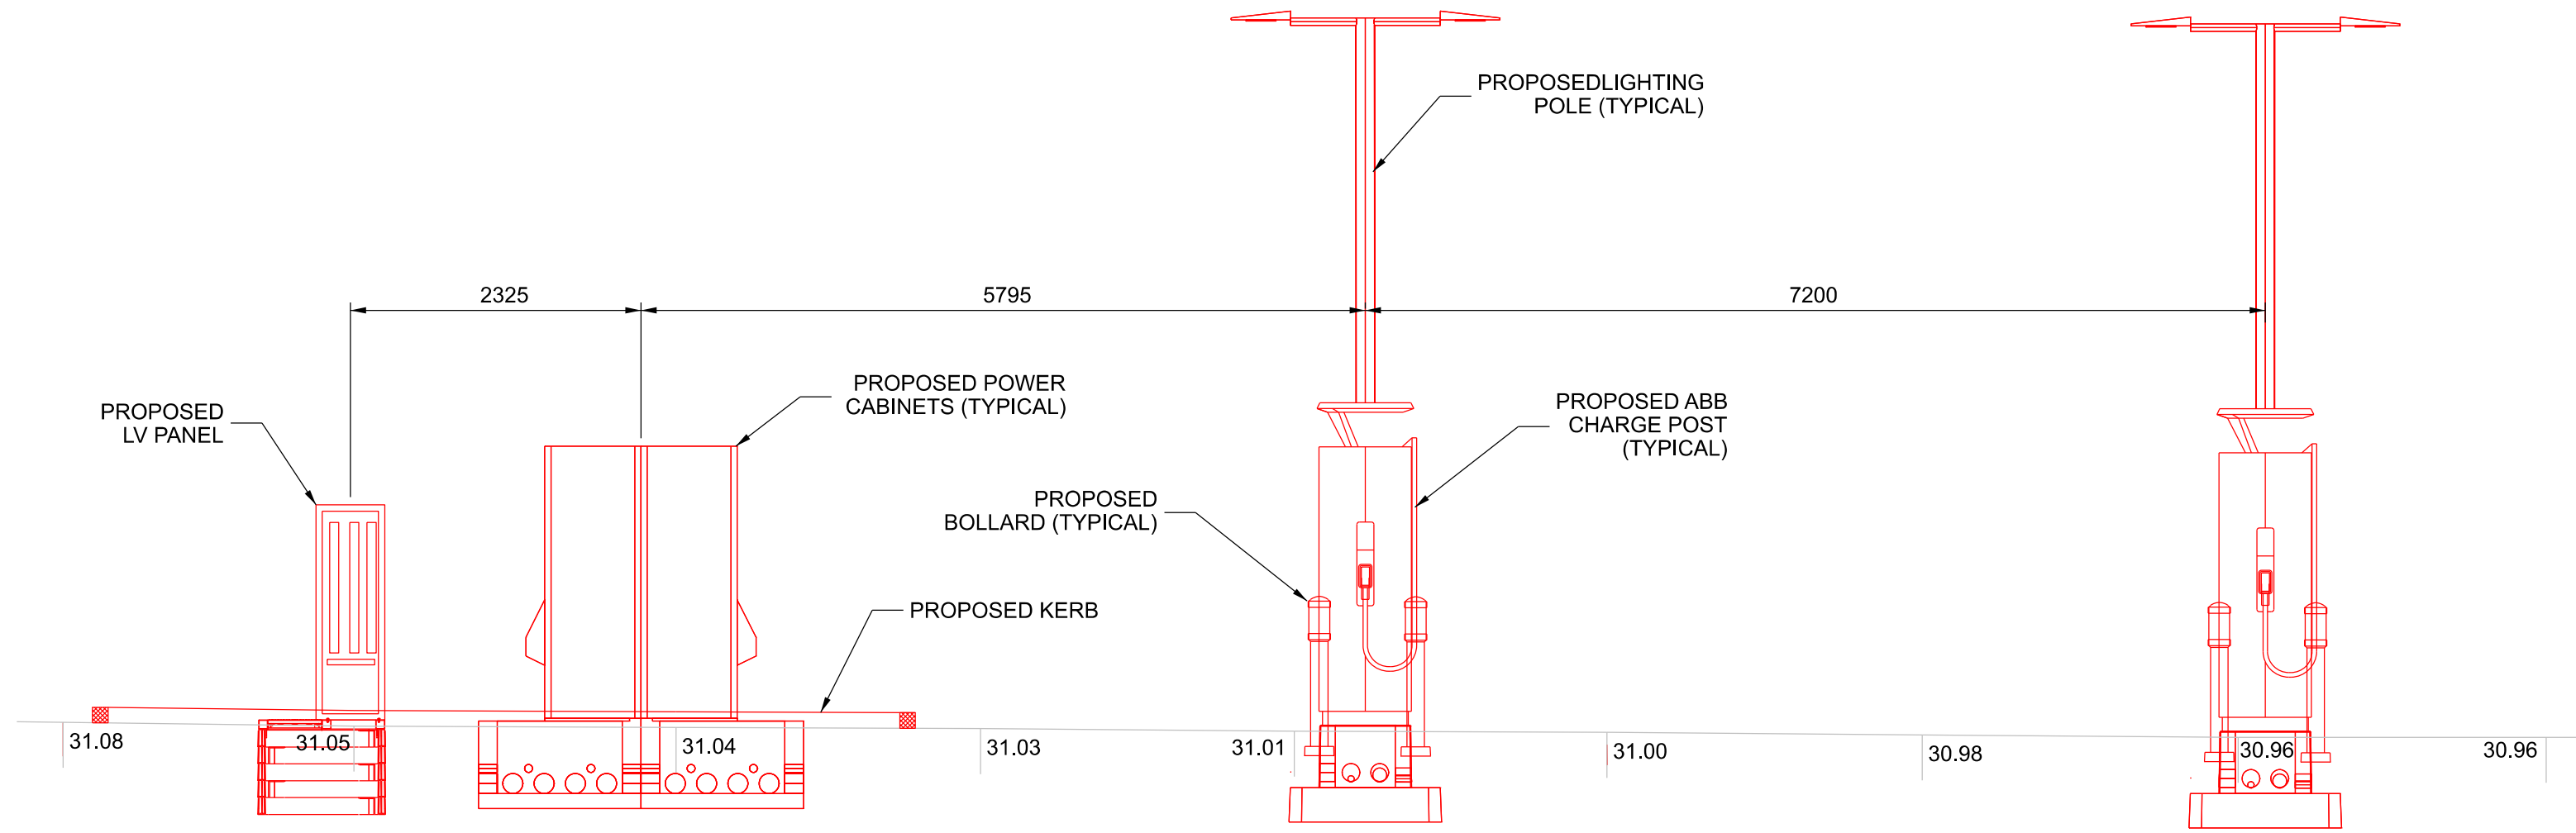

ELEVATION B-B
SCALE 1:50

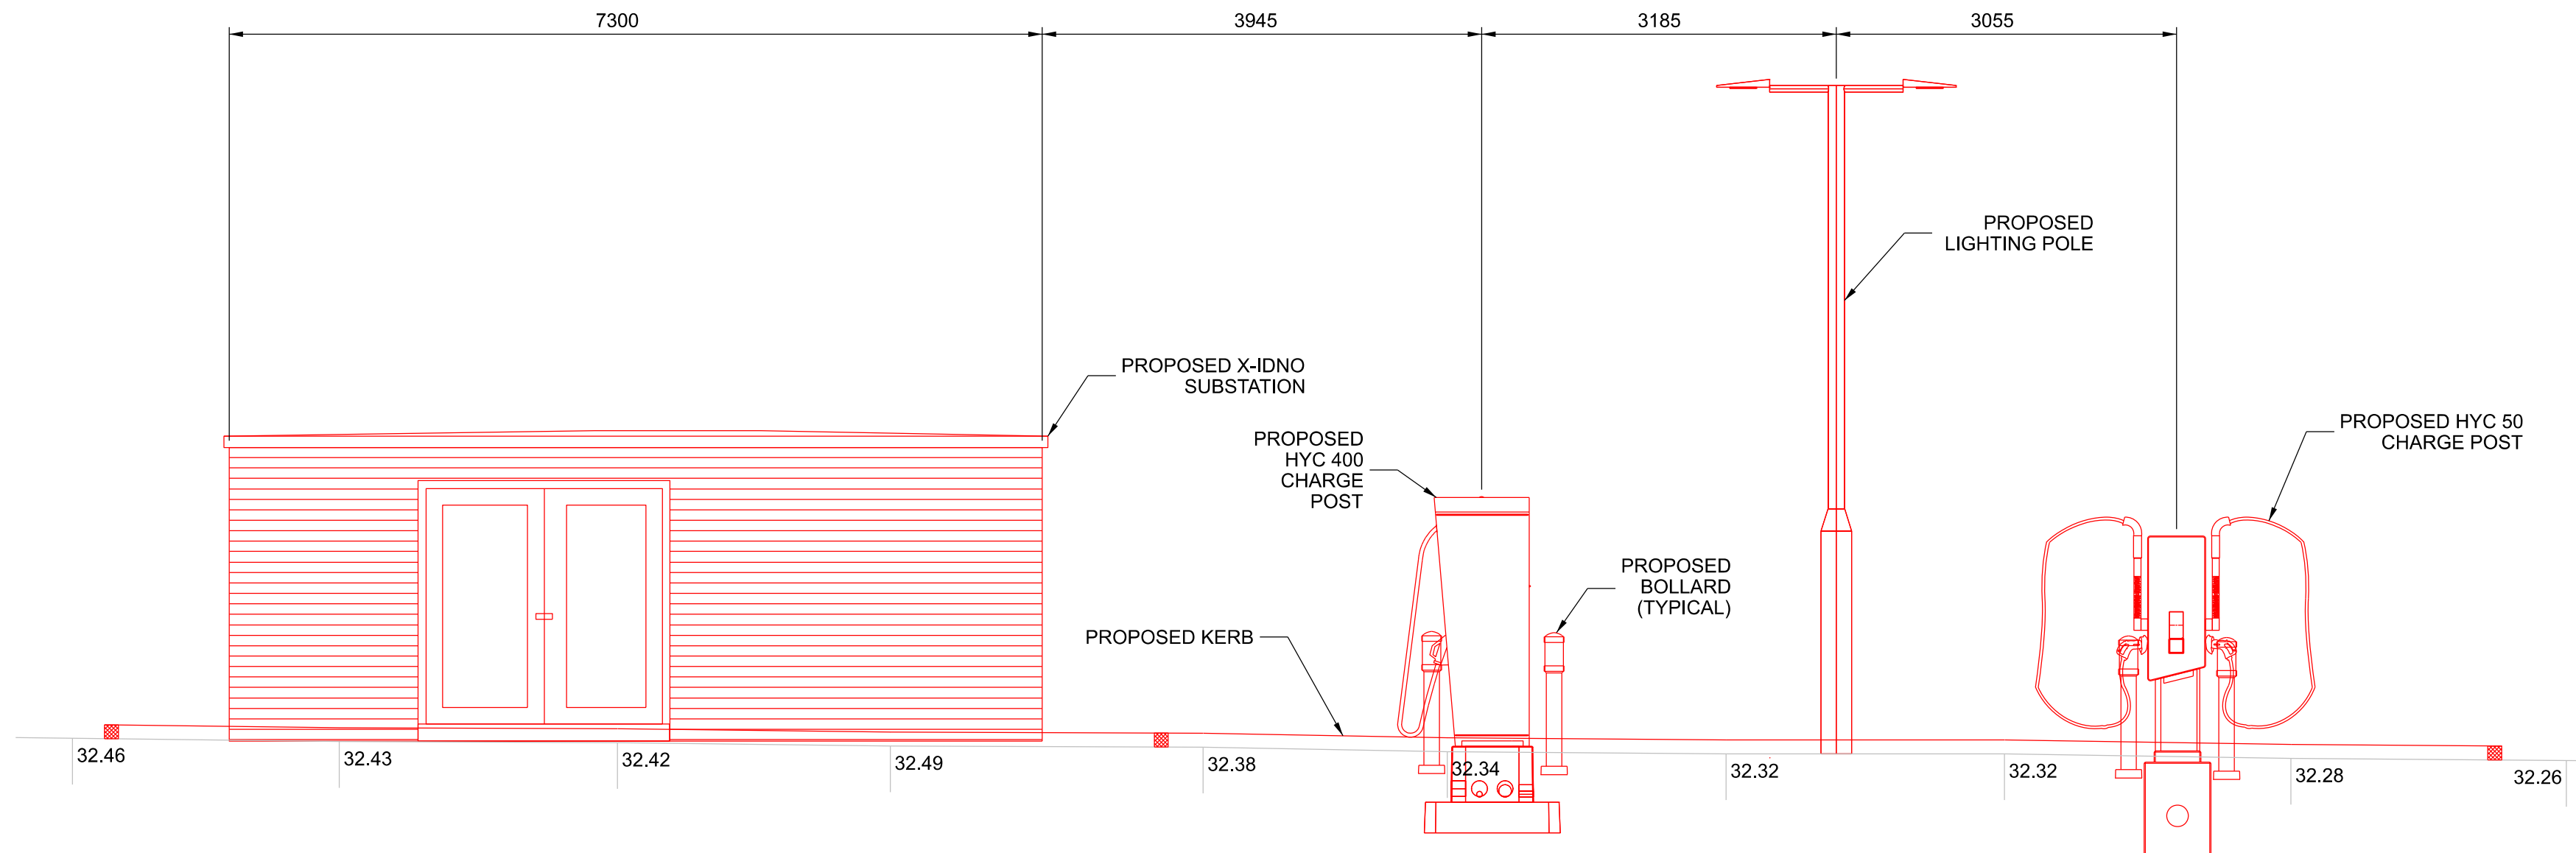

0 1 2 3 4 5m
SCALE 1:50

NOTES:

- ALL DIMENSIONS ARE IN MILLIMETRES (mm) AND LEVEL ARE IN METERS (m) UNLESS STATED OTHERWISE.

COLOUR CONVENTIONS
BLACK - EXISTING OR UNCHANGED
BLUE - MODIFIED OR TO BE MOVED
GREEN - REDUNDANT OR TO BE REMOVED
RED - PROPOSED OR ADDITIONAL
PURPLE - WORKS FOR FUTURE

P01	29/02/24	ISSUED FOR REVIEW	HP	SV	VS
Rev	Date	Description of Revisions	Drawn	Chkd	Appr

Suitability S0 - WORK IN PROGRESS



Poise Group Ltd
124 City Road
London
EC1V 2NX

Contractor(s)



Ionity GmbH
Moosacher Strasse 84,
D-80809 Munich
Germany

Project

IONITY
VILLAGE HOTEL
LIVERPOOL

Drawing Title

PROPOSED ELEVATIONS

Designed	HARSHAD	Signed		Date	27/02/24
Drawn	HARSAHD	Signed		Date	27/02/24
Checked	S VENKATESHA	Signed		Date	27/02/24
Approved	V SHAH	Signed		Date	29/02/24

Scale(s)	R.T.D	ELR & Mileage	ELR&Mileage
----------	-------	---------------	-------------

Alternative Reference	Sheet
8314-POI-DRG-CIV-500015	01 of 01

Drawing Number	Revision
8314-POI-DRG-CIV-500015	P01