


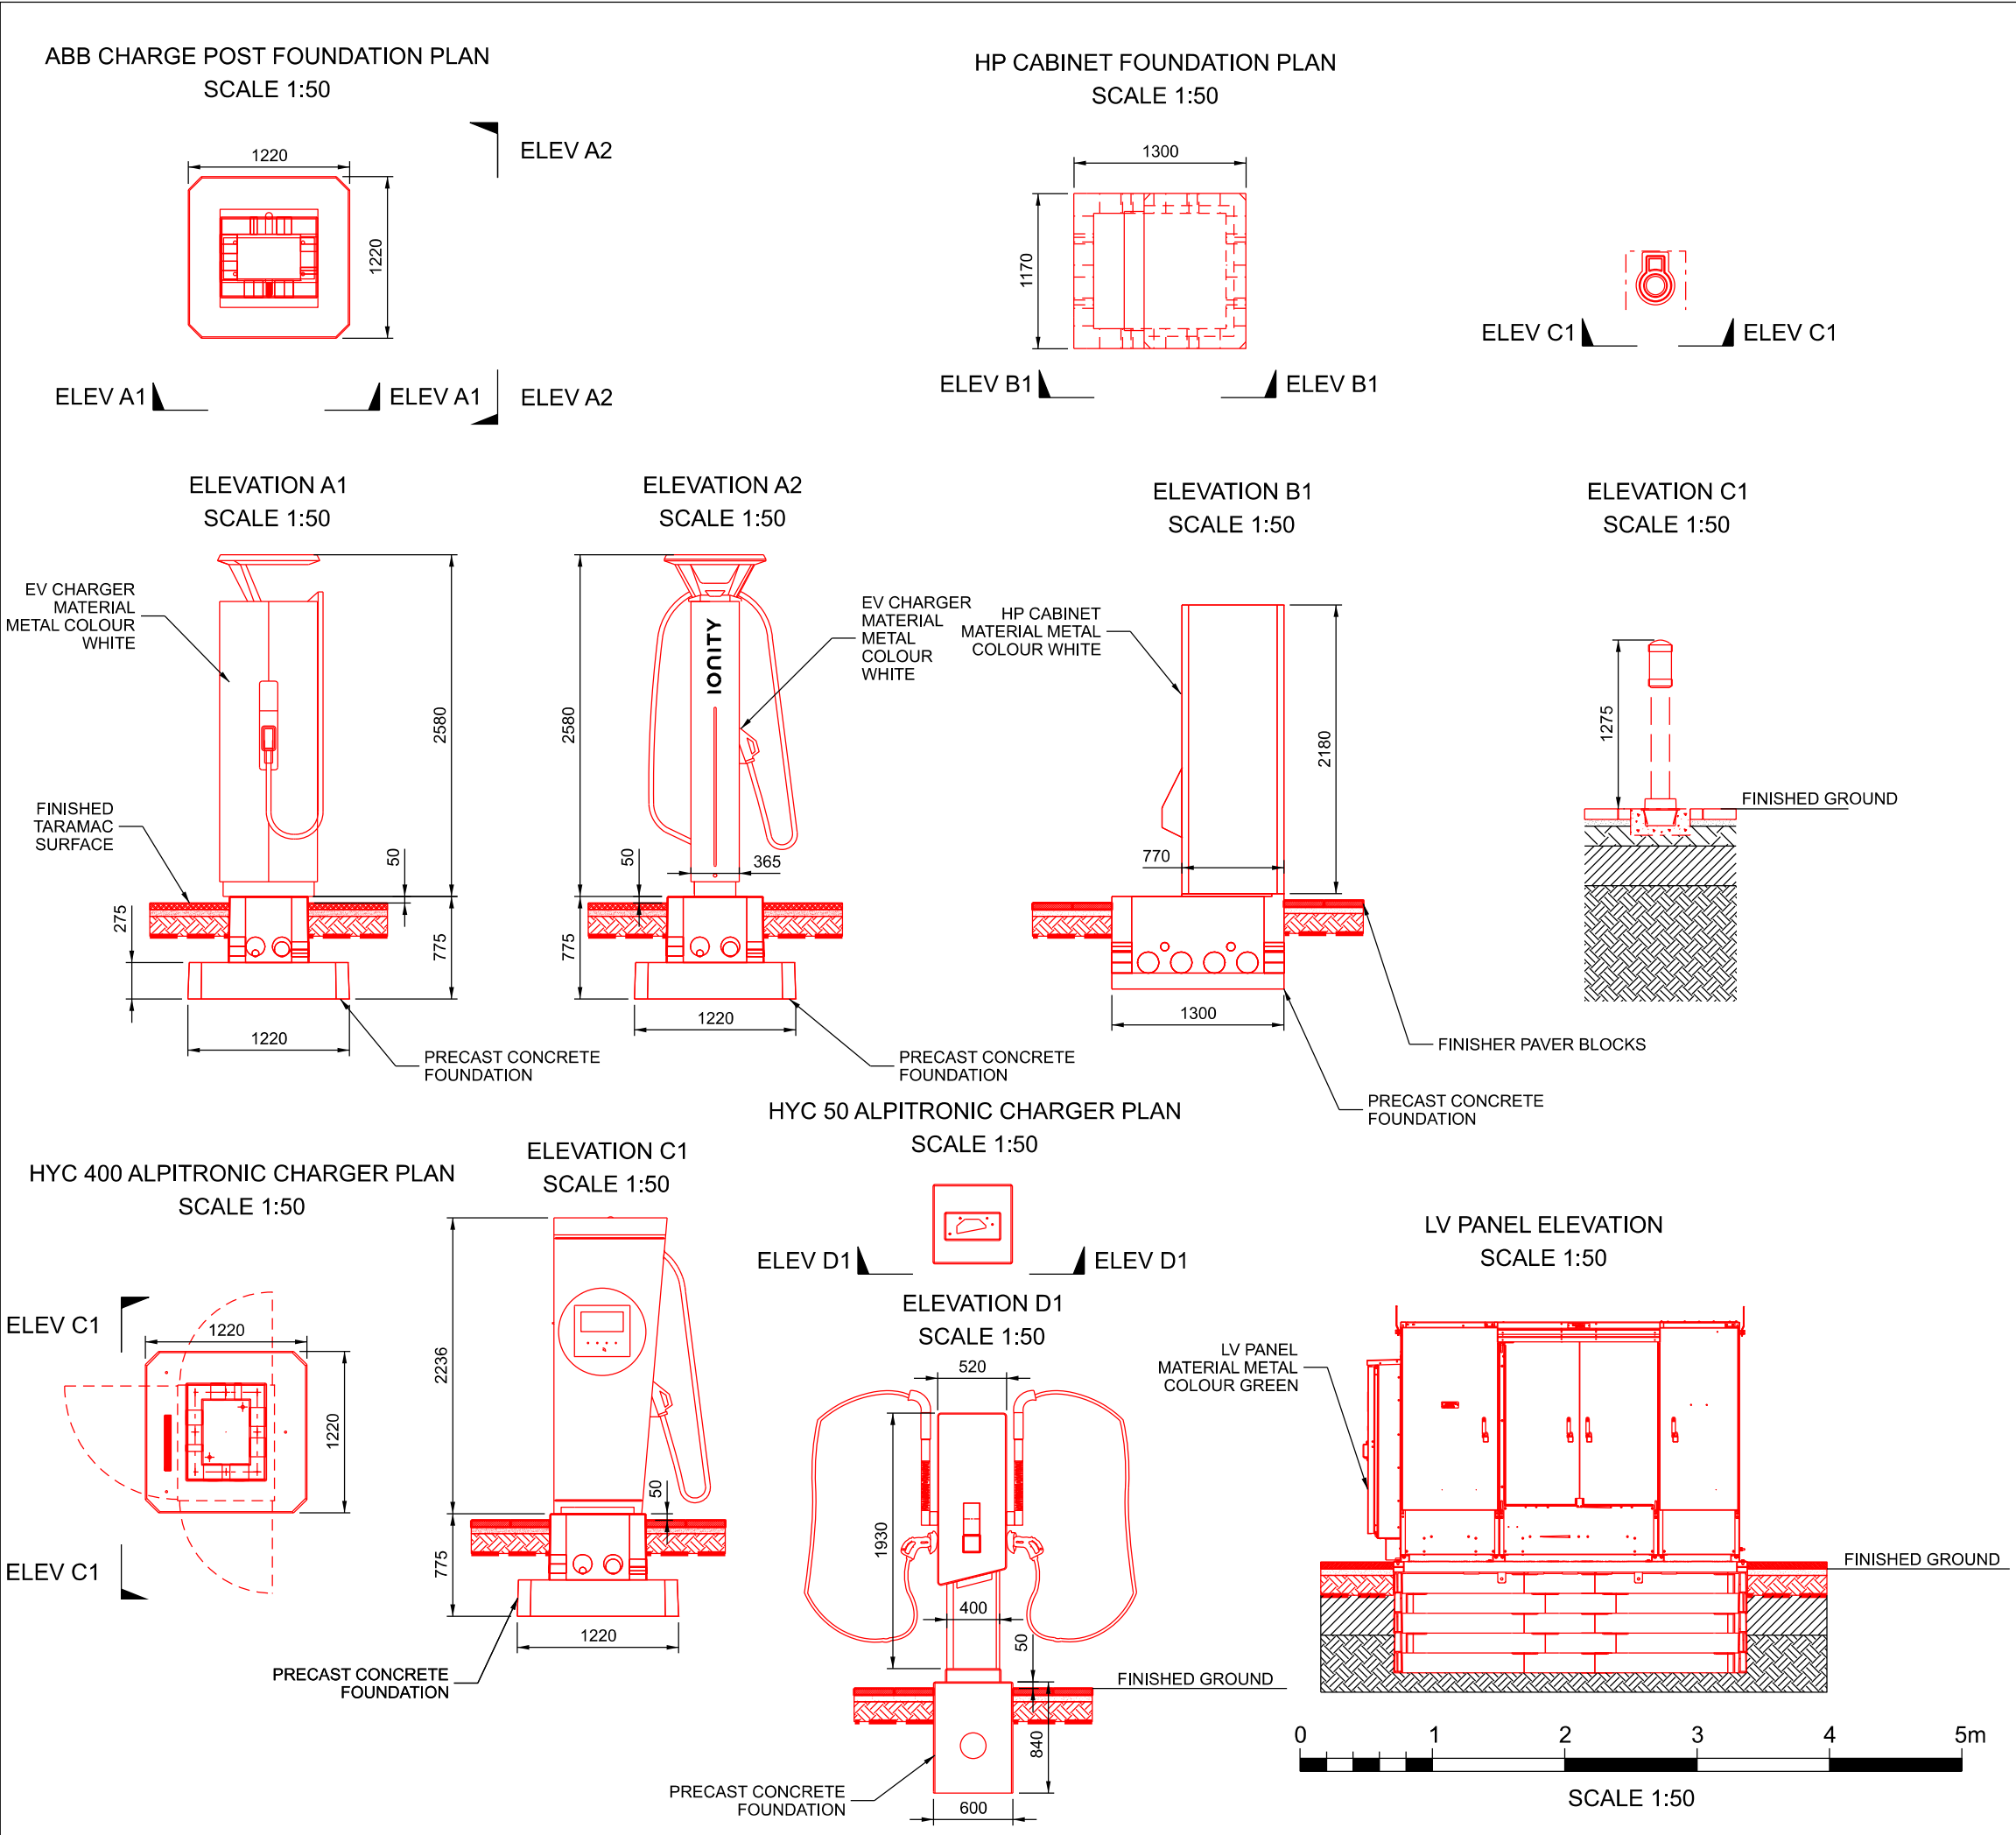

NOTES:

COLOUR CONVENTIONS

BLACK - EXISTING OR UNCHANGED
BLUE - MODIFIED OR TO BE MOVED
GREEN - REDUNDANT OR TO BE REMOVED
RED - PROPOSED OR ADDITIONAL
PURPLE - WORKS BY OTHERS/FUTURE WORKS

P01	29/02/24	ISSUED FOR REVIEW	ADI	SV	VS
Rev	Date	Description of Revisions	Drawn	Chkd	Appr

Suitability

S0 - WORK IN PROGRESS

POISE

Poise Group Ltd
124 City Road
London
EC1V 2NX

Contractor(s)

IONITY

Ionity GmbH
Moosacher Strasse 84,
D-80809 Munich
Germany

Project

IONITY
VILLAGE HOTEL
LIVERPOOL

Drawing Title

GENERAL TYPICAL DETAILS

Designed	ADITYA	Signed		Date	27/02/24
Drawn	ADITYA	Signed		Date	28/02/24
Checked	S VENKATESHA	Signed		Date	28/02/24
Approved	V K SHAH	Signed		Date	29/02/24

Scale(s)

R.T.D

ELR & Mileage

Alternative Reference

-

Sheet

01 of 01

Drawing Number

8314-POI-DRG-CIV-500016

Revision

P01

Sheet Size A3 297 x 420