


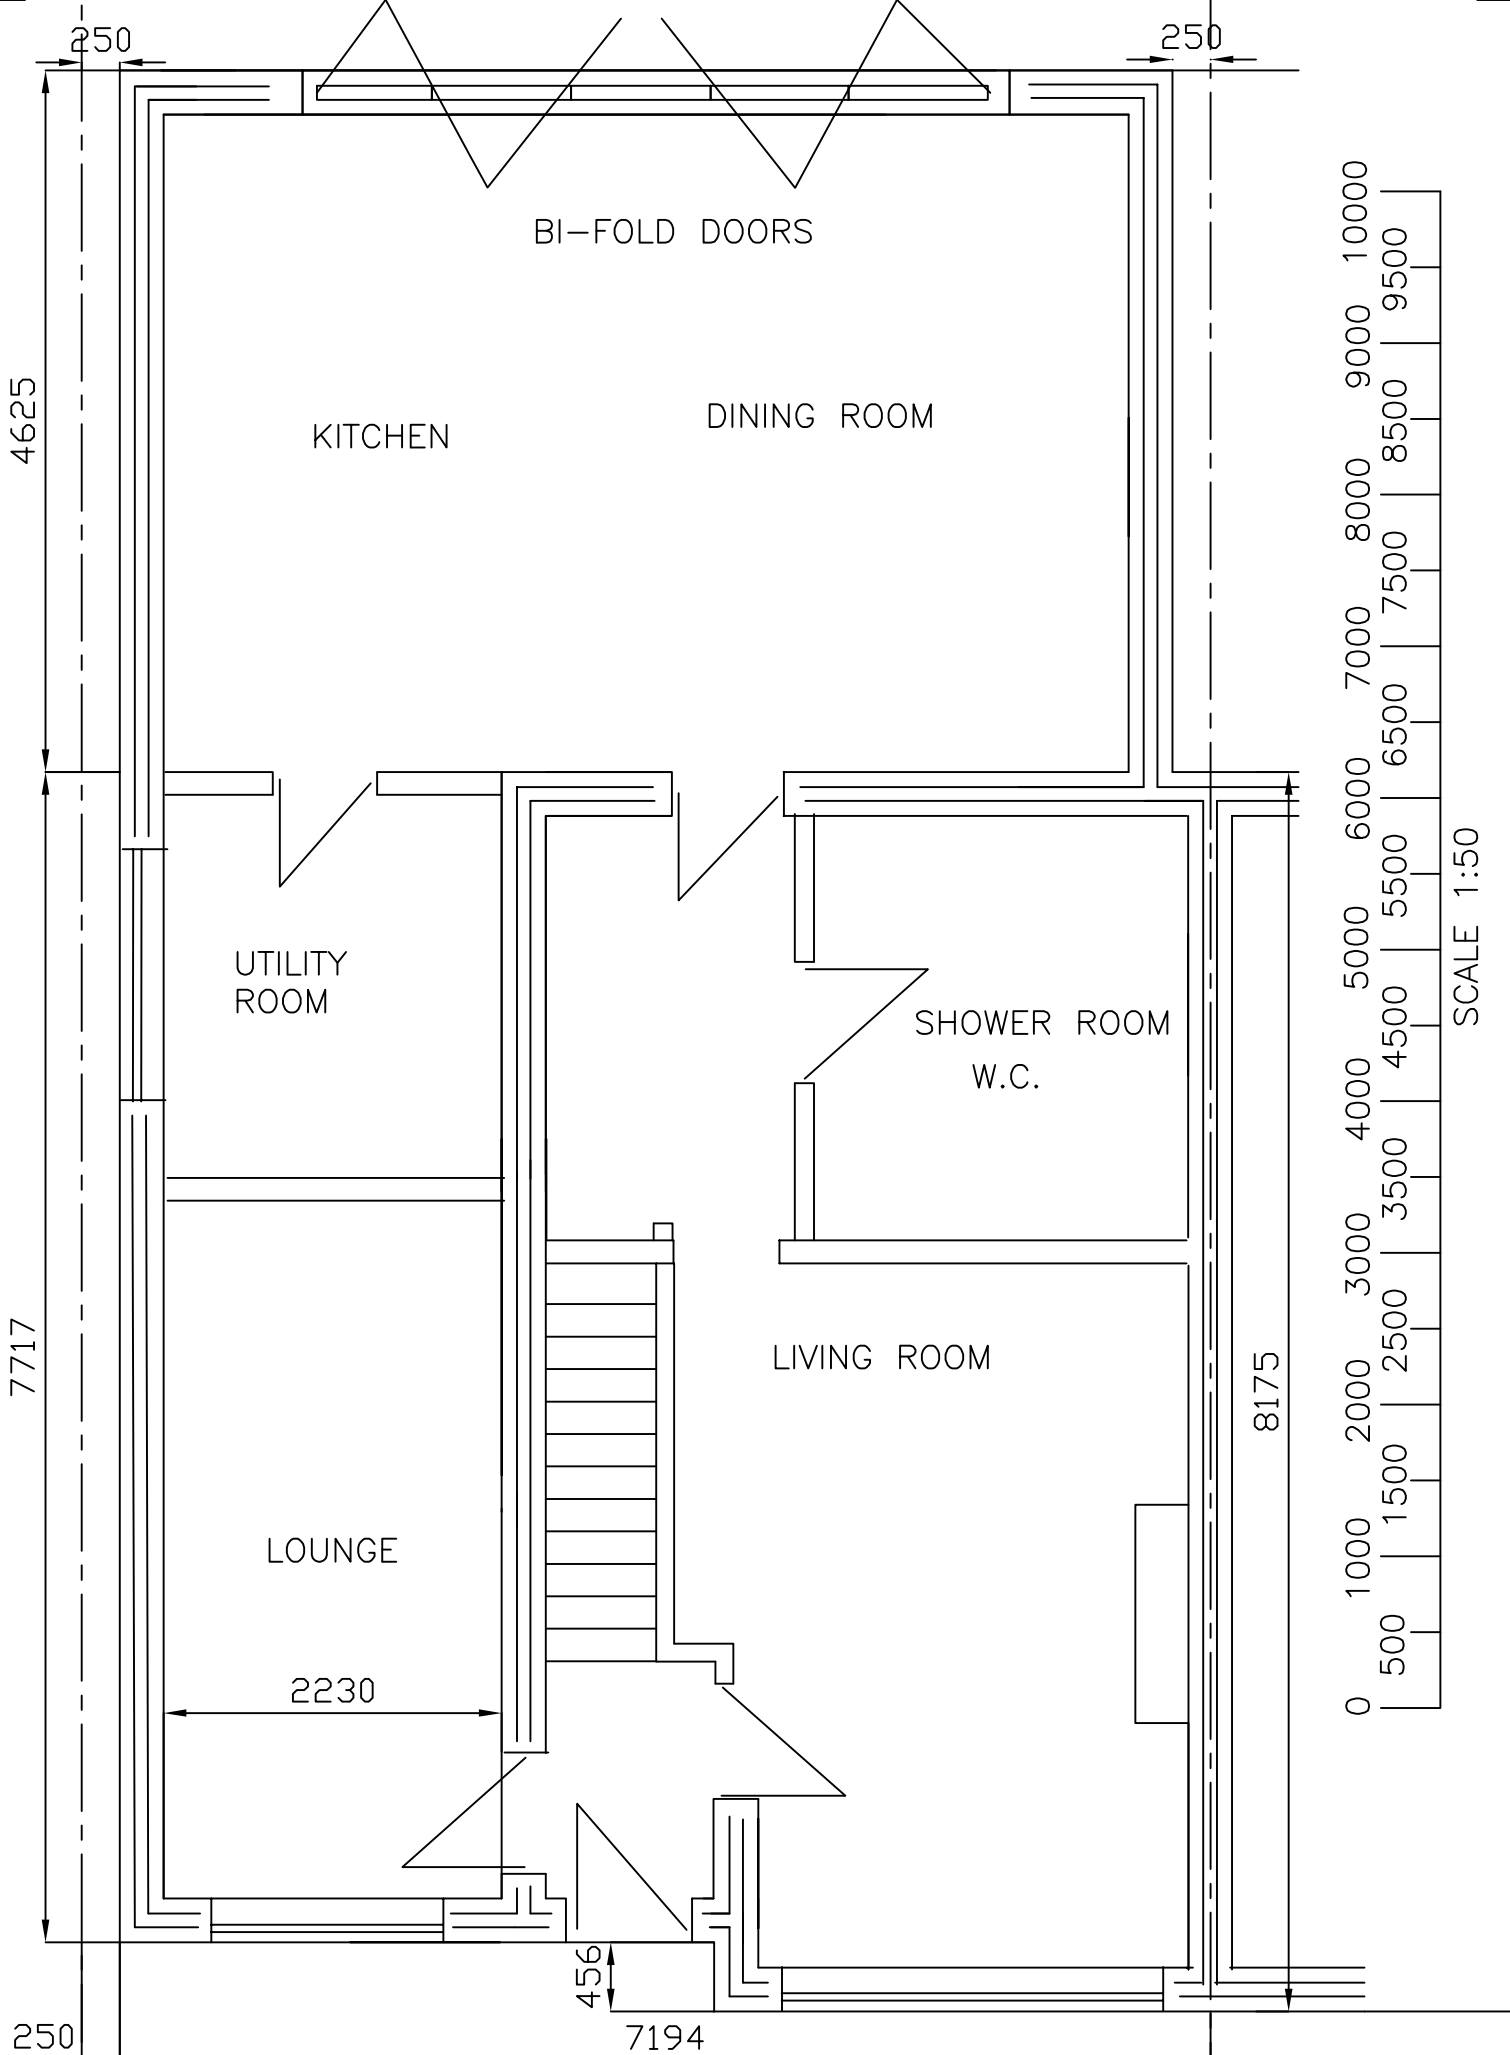

DRG 5A PROPOSED GROUND FLOOR
SCALE 1:50 A4 PORTRAIT