

[illegible]

|                                                                                       |                        |
|---------------------------------------------------------------------------------------|------------------------|
| PROJECT NAME AND ADDRESS:<br>MRS REID,<br>103 ST JOHNS ROAD,<br>LIVERPOOL,<br>L36 0UT |                        |
| DRAWING NAME<br>PROPOSED LAYOUTS                                                      |                        |
| DATE<br>MARCH 26                                                                      | DRAWING NO.<br>REID/02 |
| SCALE<br>1:50 @ A1                                                                    | REVISION               |

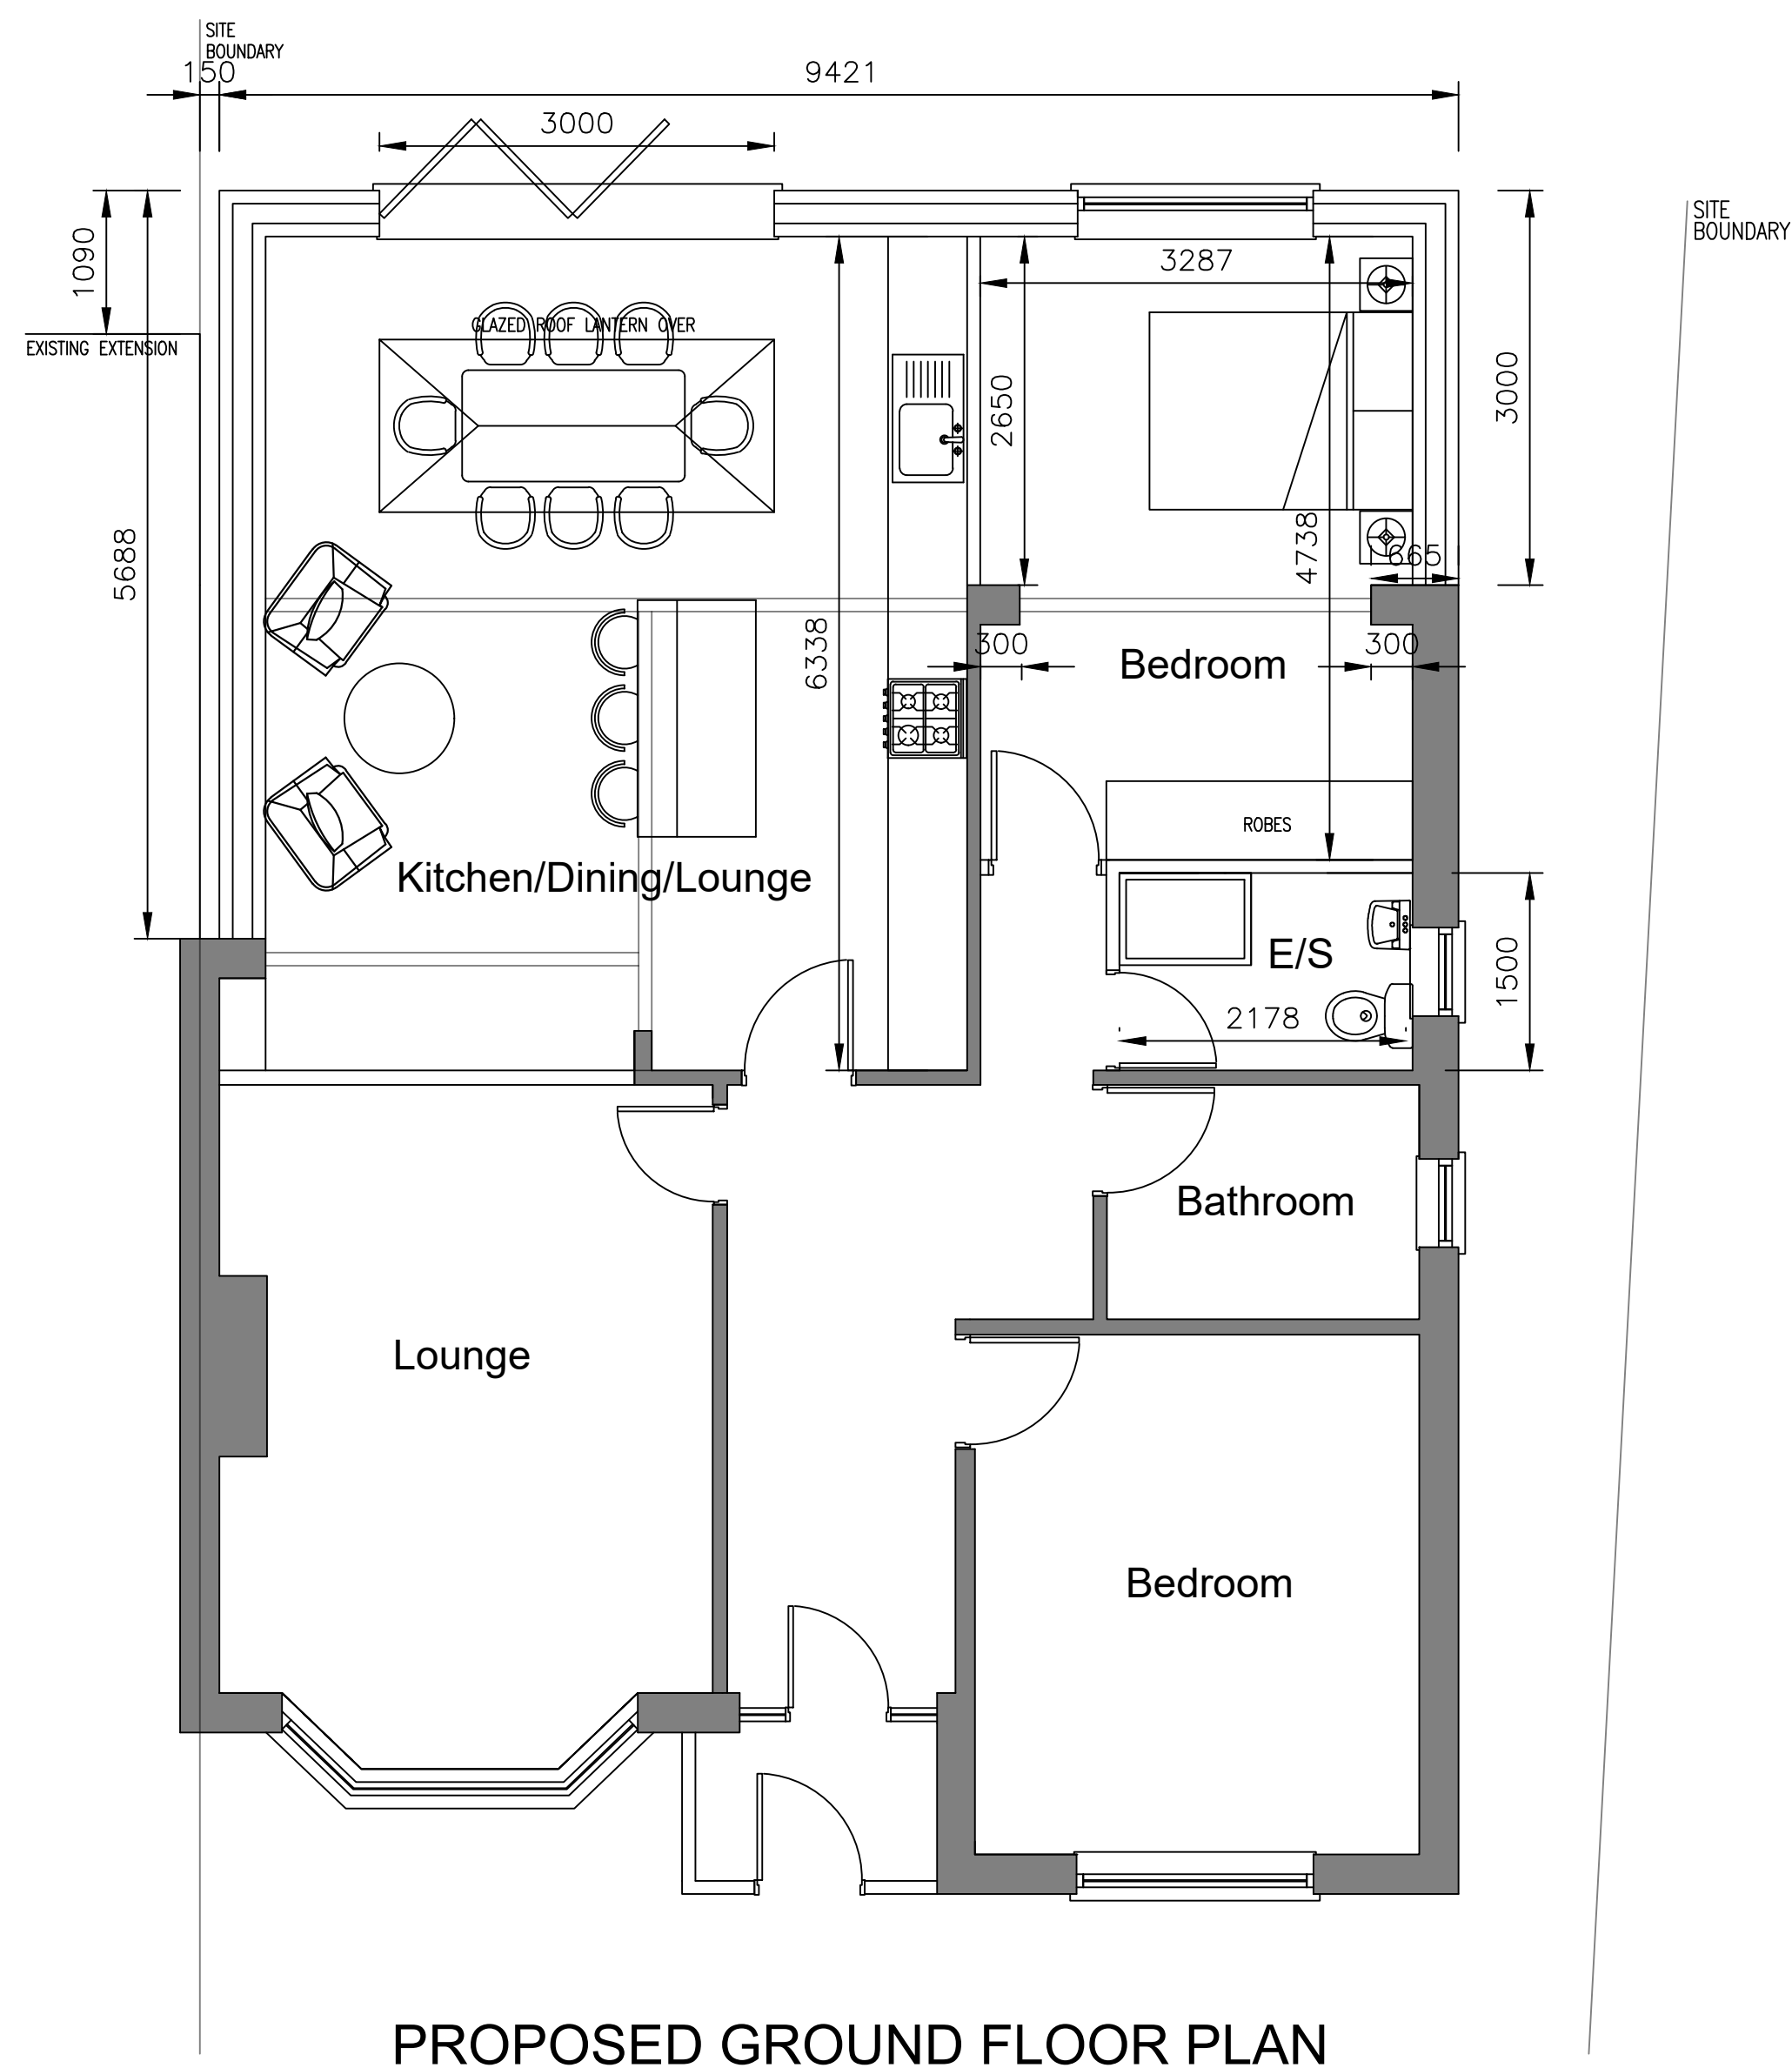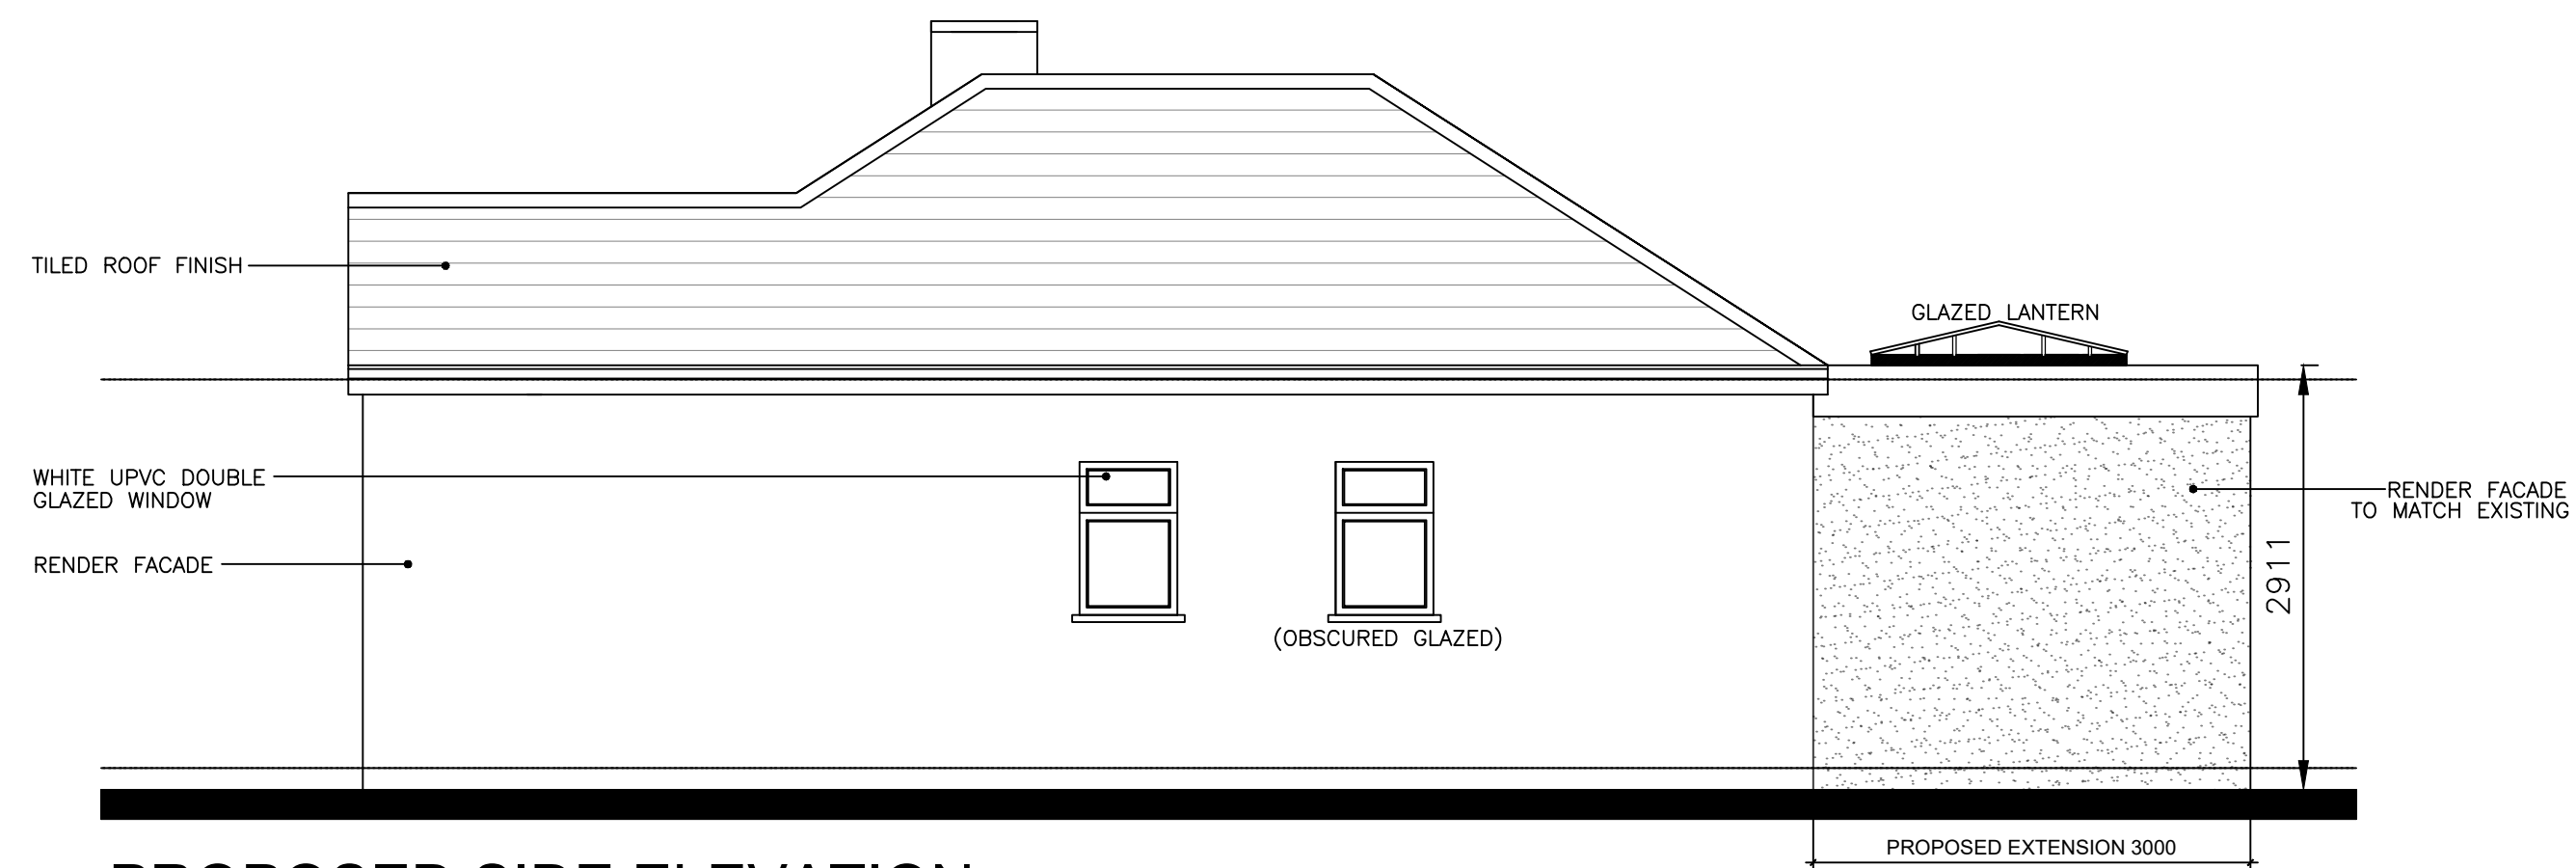