

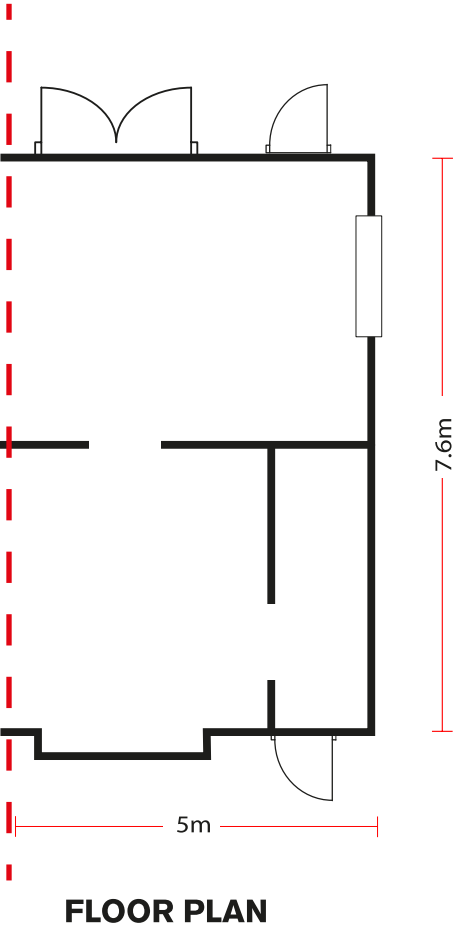
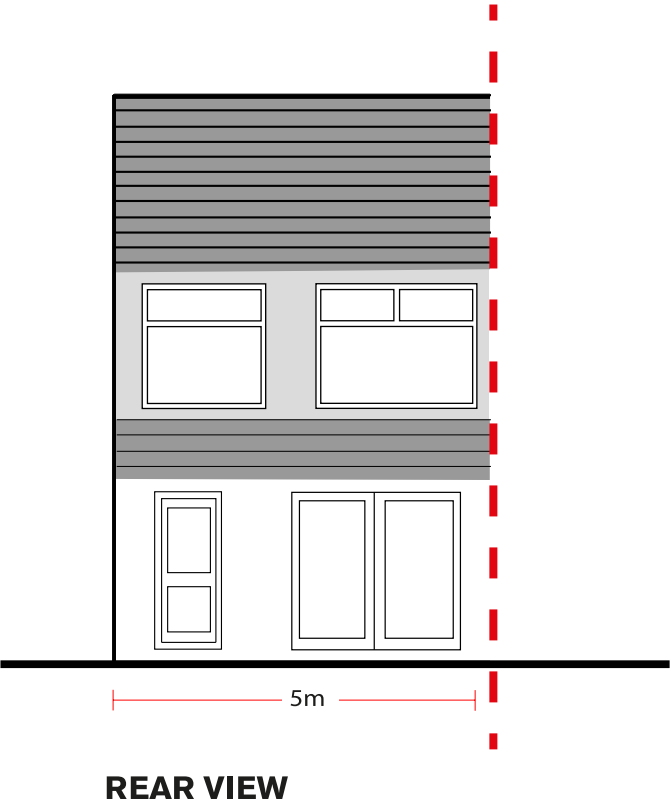
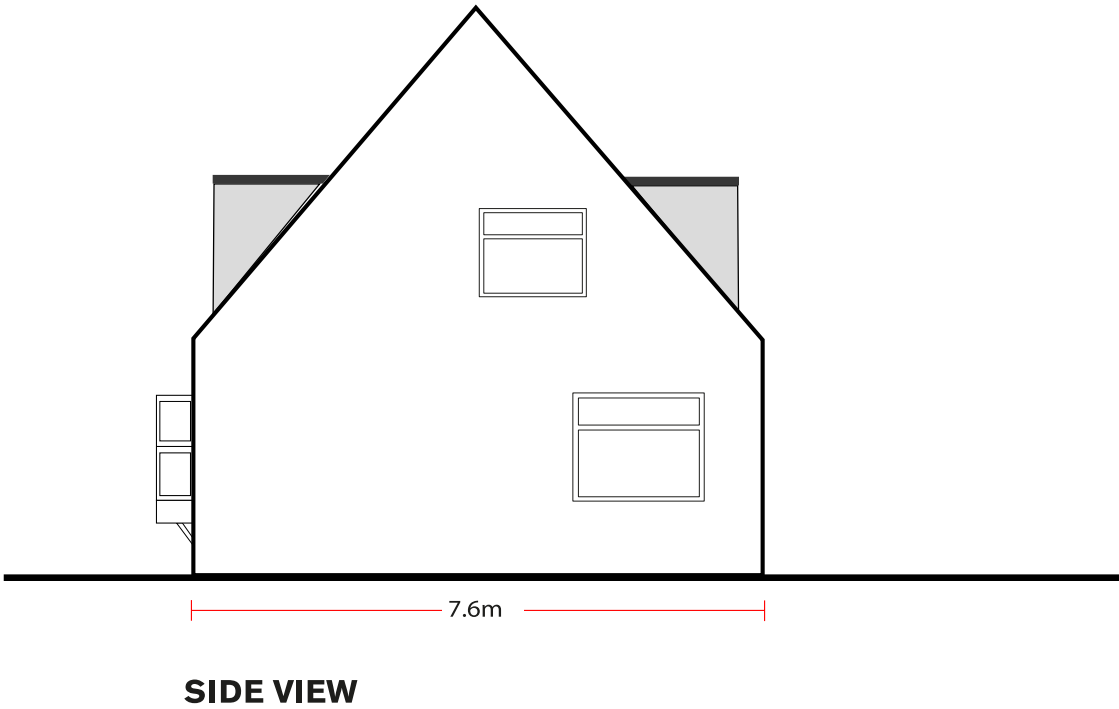
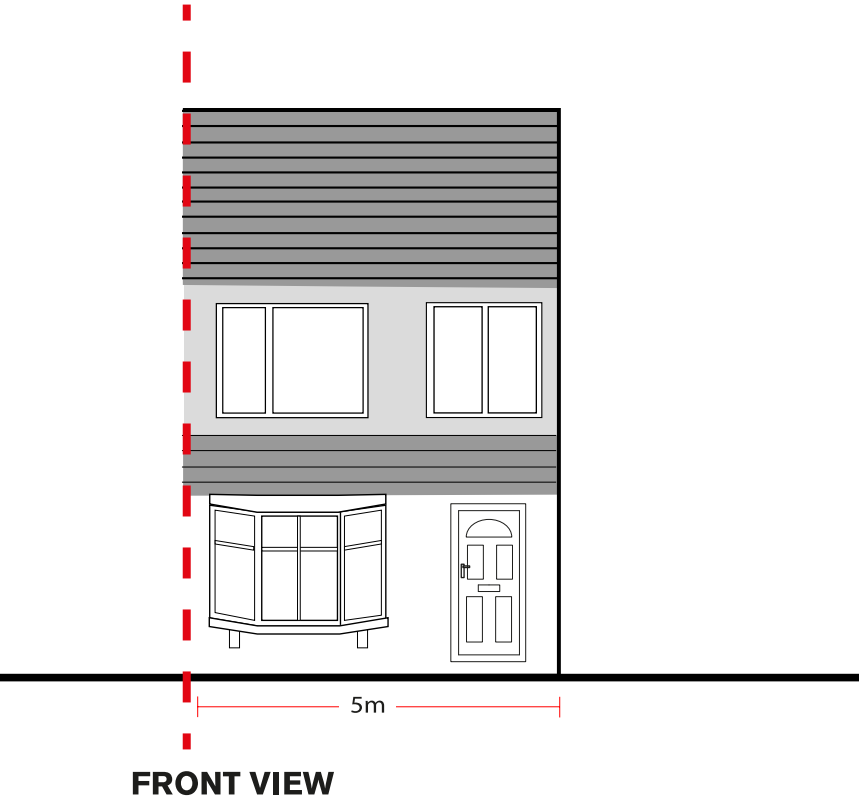
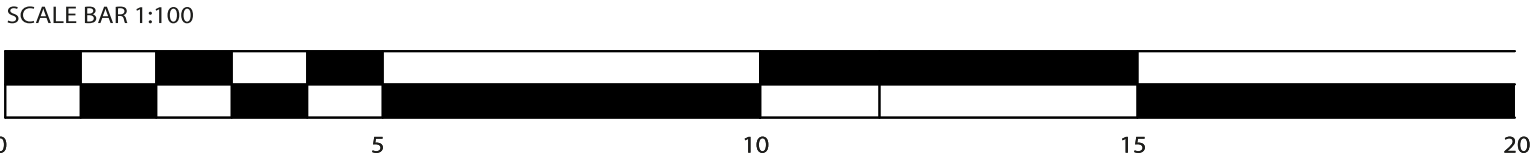
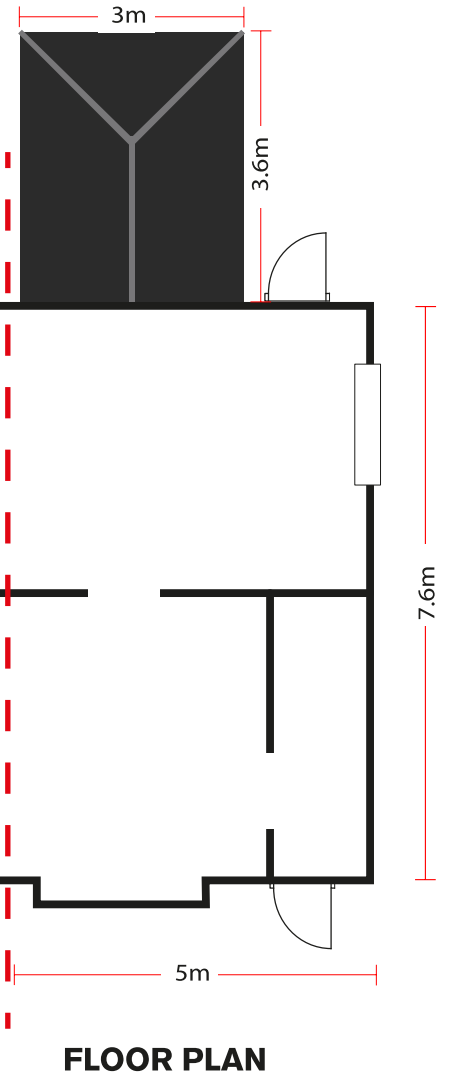
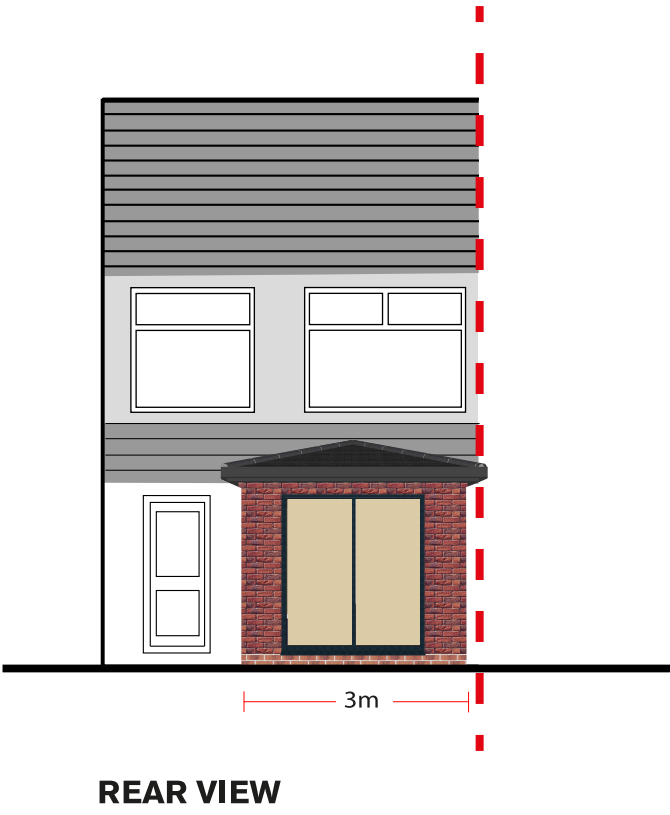


EXISTING PLANS

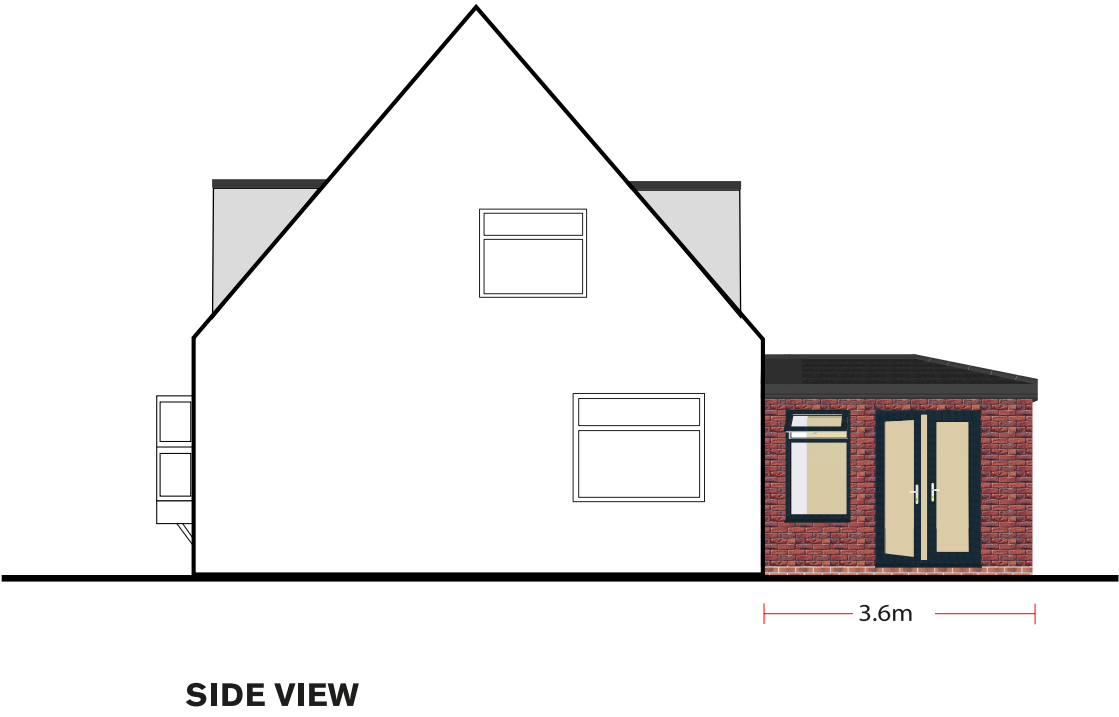

PROPOSED PLANS

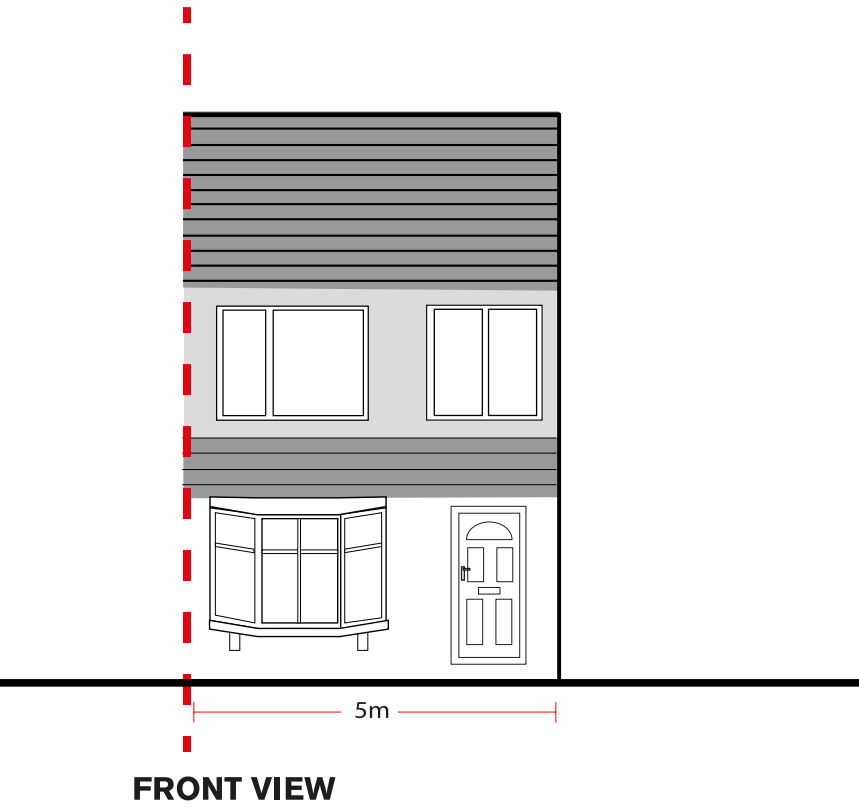

AGENT GARY BURGESS
PROJECT 102 GRASSINGTON CRESENT LIVERPOOL L25 9SB
SCALE 1:100
DATE 12/04/2023