




Drawing No. 005A_116_Rupert_Road_ELEVATIONS			
Client	Louis Maddison	Proposal single storey front and rear extension two storey rear extension with internal alterations	
Drawing Plans & Elevations	Scale 1:50 @ A1	Date 31/01/2023	Location 116 Rupert Road, Roby, Liverpool L36 9TQ

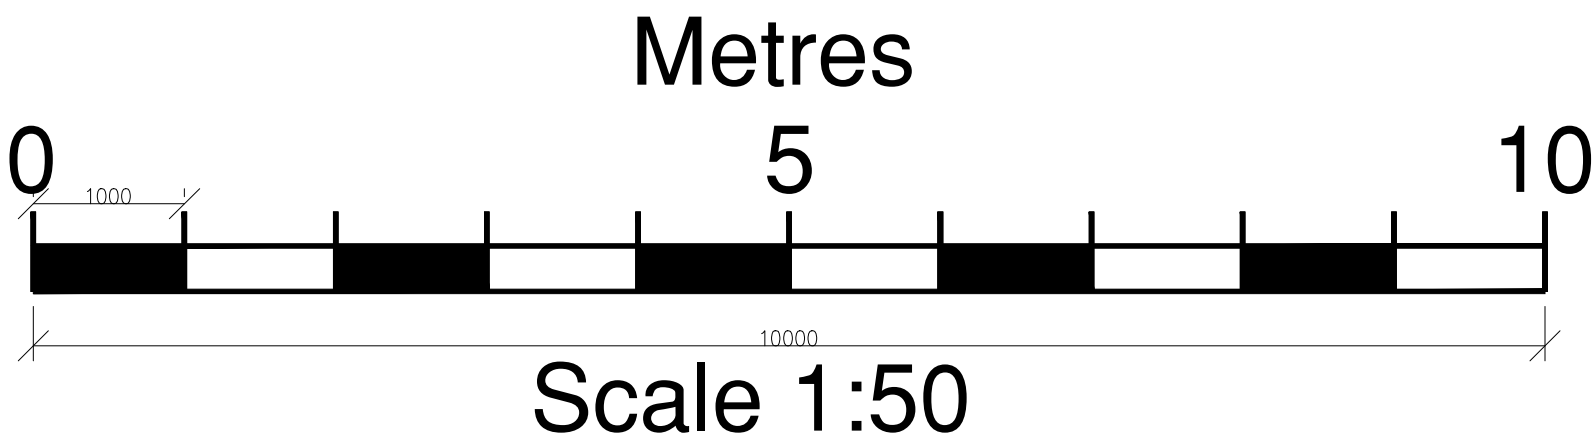