


NOTE:
This drawing must not be revised, loaned or copied without the written consent of Woodfellows LLP. It is to be used for the project and site only. It is not to be used for any other purpose. All errors, omissions, discrepancies should be reported to the originator immediately. All dimensions to be checked before site fabrication by the contractor, his sub-contractor or supplier. Figures or 2D dimensions where given. Any deviation from the drawing to be reported to the originator immediately.

Glazed cantilever canopies above entrance doors

Powder coated trim line gutters and box section downpipes

Roof finished in Kingspan KS1000RW
trap roof panels colour RAL 080 70 05


New folding flat panel doors with factory finish coating

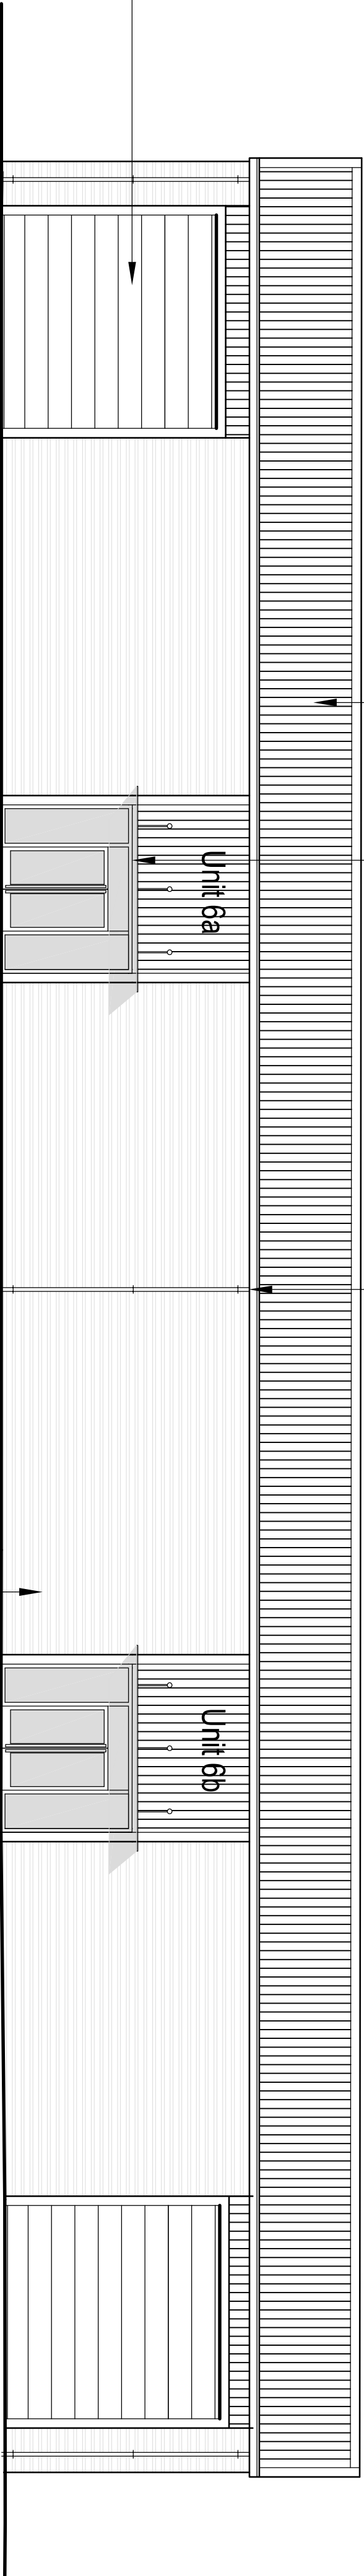

Aluminium powder coated doors and screens


Front elevation finished in Kingspan KS1000 CW horizontal cladding RAL 9006

Proposed West Elevation

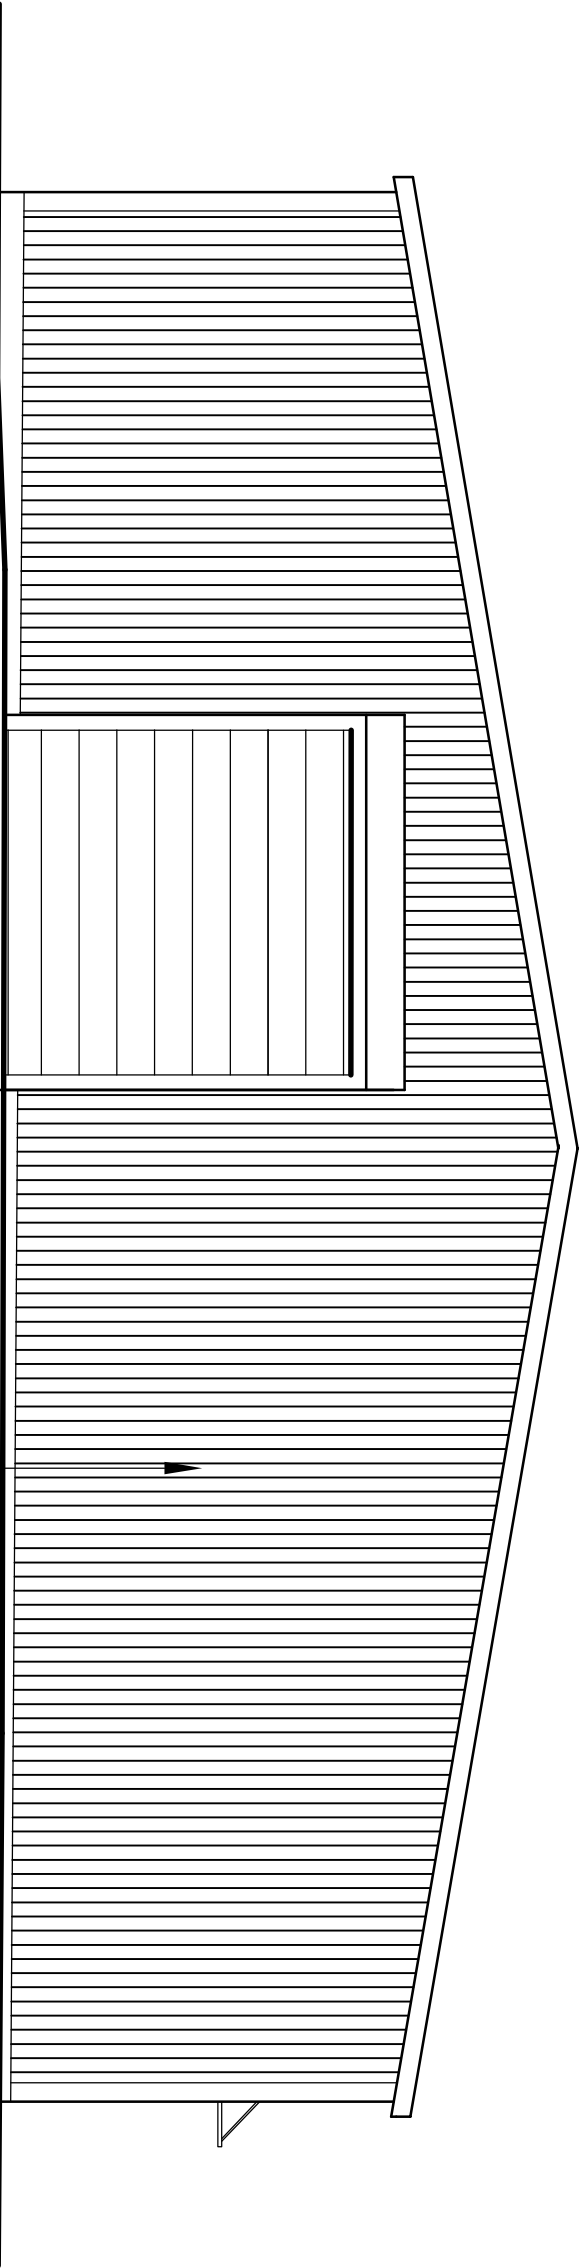


Rear and side elevations finished in Kingspan KS1000 RW vertical steel cladding RAL 080 70 05

Proposed North Elevation

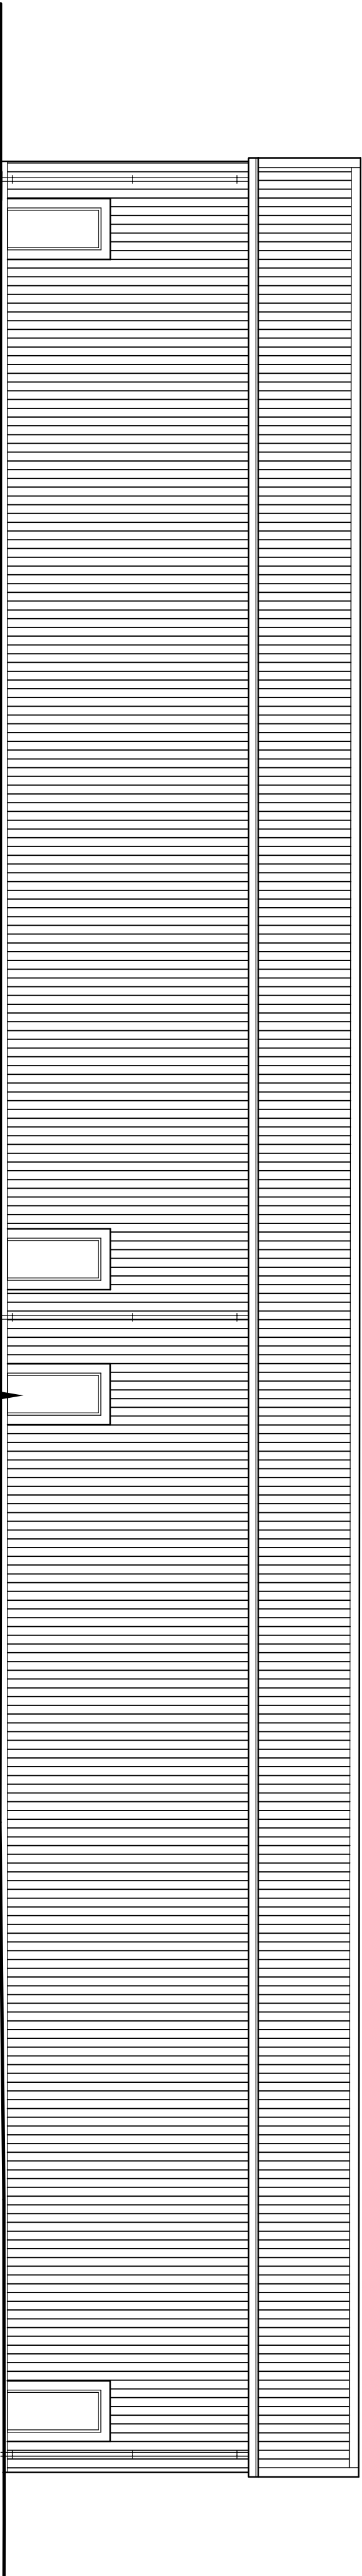


Steel factory coated fire doors in RAL 7016 colour

Proposed East Elevation

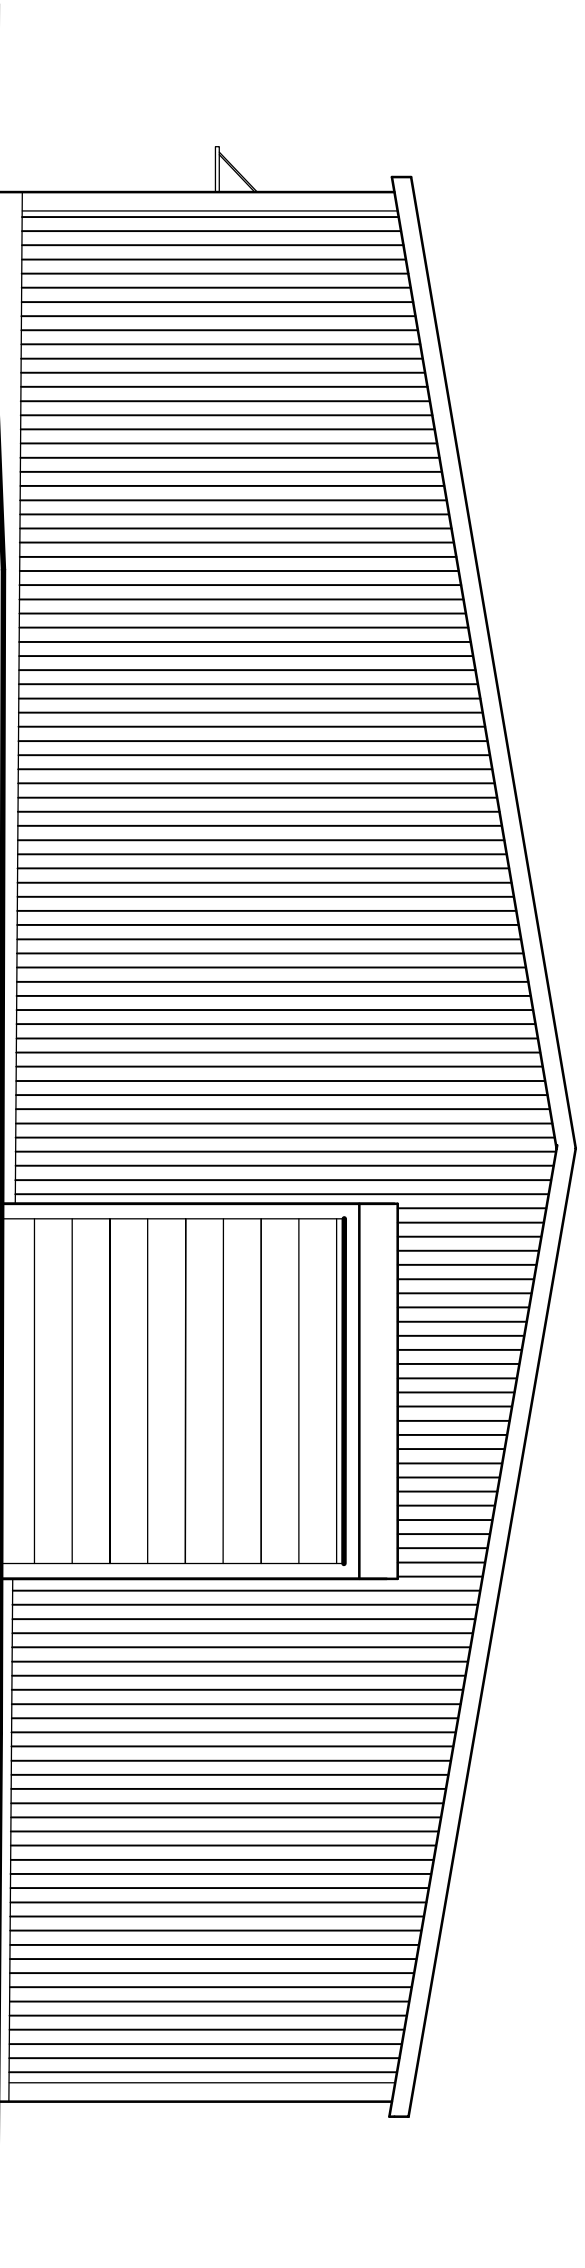

Proposed South Elevation

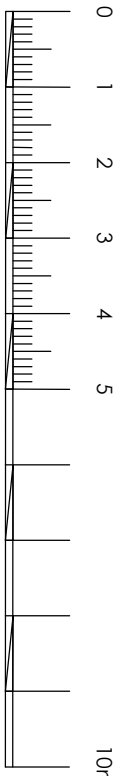

Unit 6

REV	DATE	DESCRIPTION
-----	------	-------------

Woodfellows
building consultancy

PROJECT Unit 6, Wilson Road, Huyton Business Park, Huyton Liverpool, L38 6JF	CLIENT Strong Investments (2007) Ltd c/o Palidon Ltd
SUBJECT Proposed Elevations	DATE March 2021
Job Number 21-046	DRAWING NR 21-046U/0/03
	REV WF
	DRAWN WF
	CHECKED WF