


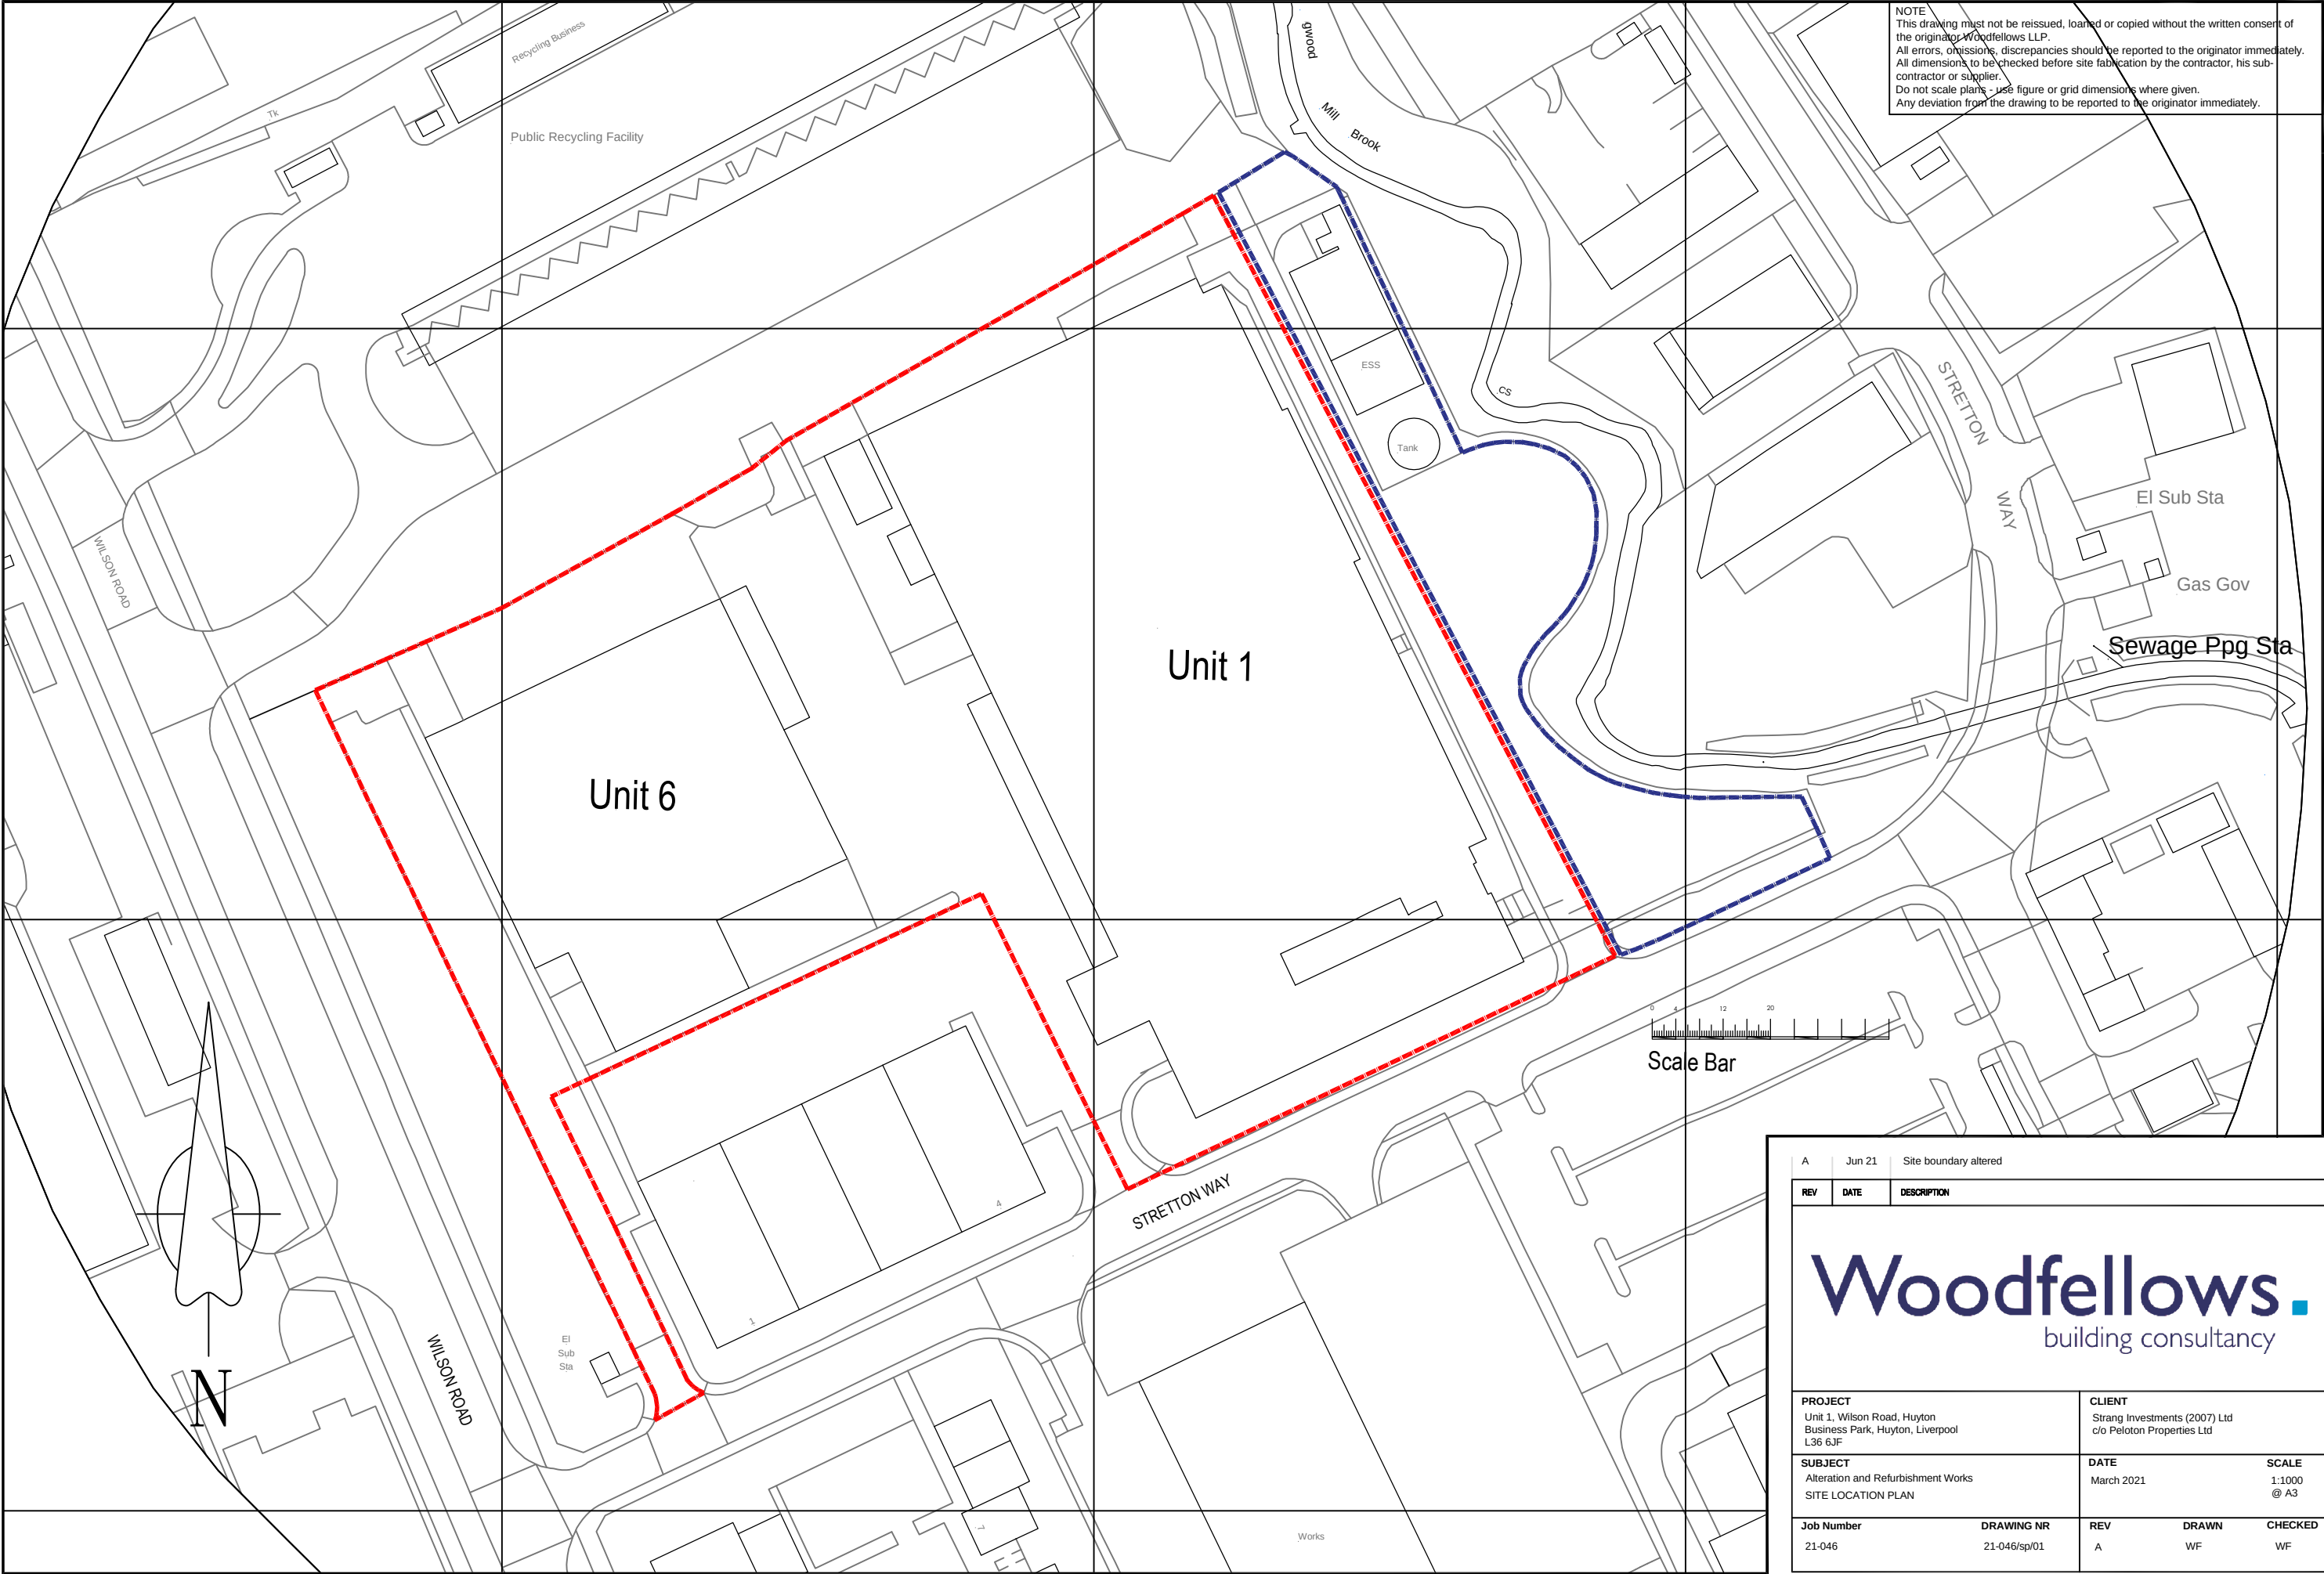

NOTE
This drawing must not be reissued, loaned or copied without the written consent of the originator Woodfellows LLP.
All errors, omissions, discrepancies should be reported to the originator immediately.
All dimensions to be checked before site fabrication by the contractor, his sub-contractor or supplier.
Do not scale plans - use figure or grid dimensions where given.
Any deviation from the drawing to be reported to the originator immediately.

AJun 21Site boundary altered

REV	DATE	DESCRIPTION
-----	------	-------------

Woodfellows.

building consultancy

PROJECT Unit 1, Wilson Road, Huyton Business Park, Huyton, Liverpool L36 6JF		CLIENT Strang Investments (2007) Ltd c/o Peloton Properties Ltd		
SUBJECT Alteration and Refurbishment Works SITE LOCATION PLAN		DATE March 2021	SCALE 1:1000 @ A3	
Job Number 21-046	DRAWING NR 21-046/sp/01	REV A	DRAWN WF	CHECKED WF