


NOTE
This drawing must not be reissued, loaned or copied without the written consent of the originator Woodfellows LLP.
All errors, omissions, discrepancies should be reported to the originator immediately. All dimensions to be checked before site habitation by the contractor, its sub-contractor or supplier.
Do not scale plans > use figure or grid dimensions where given.
Any deviation from the drawing to be reported to the originator immediately.

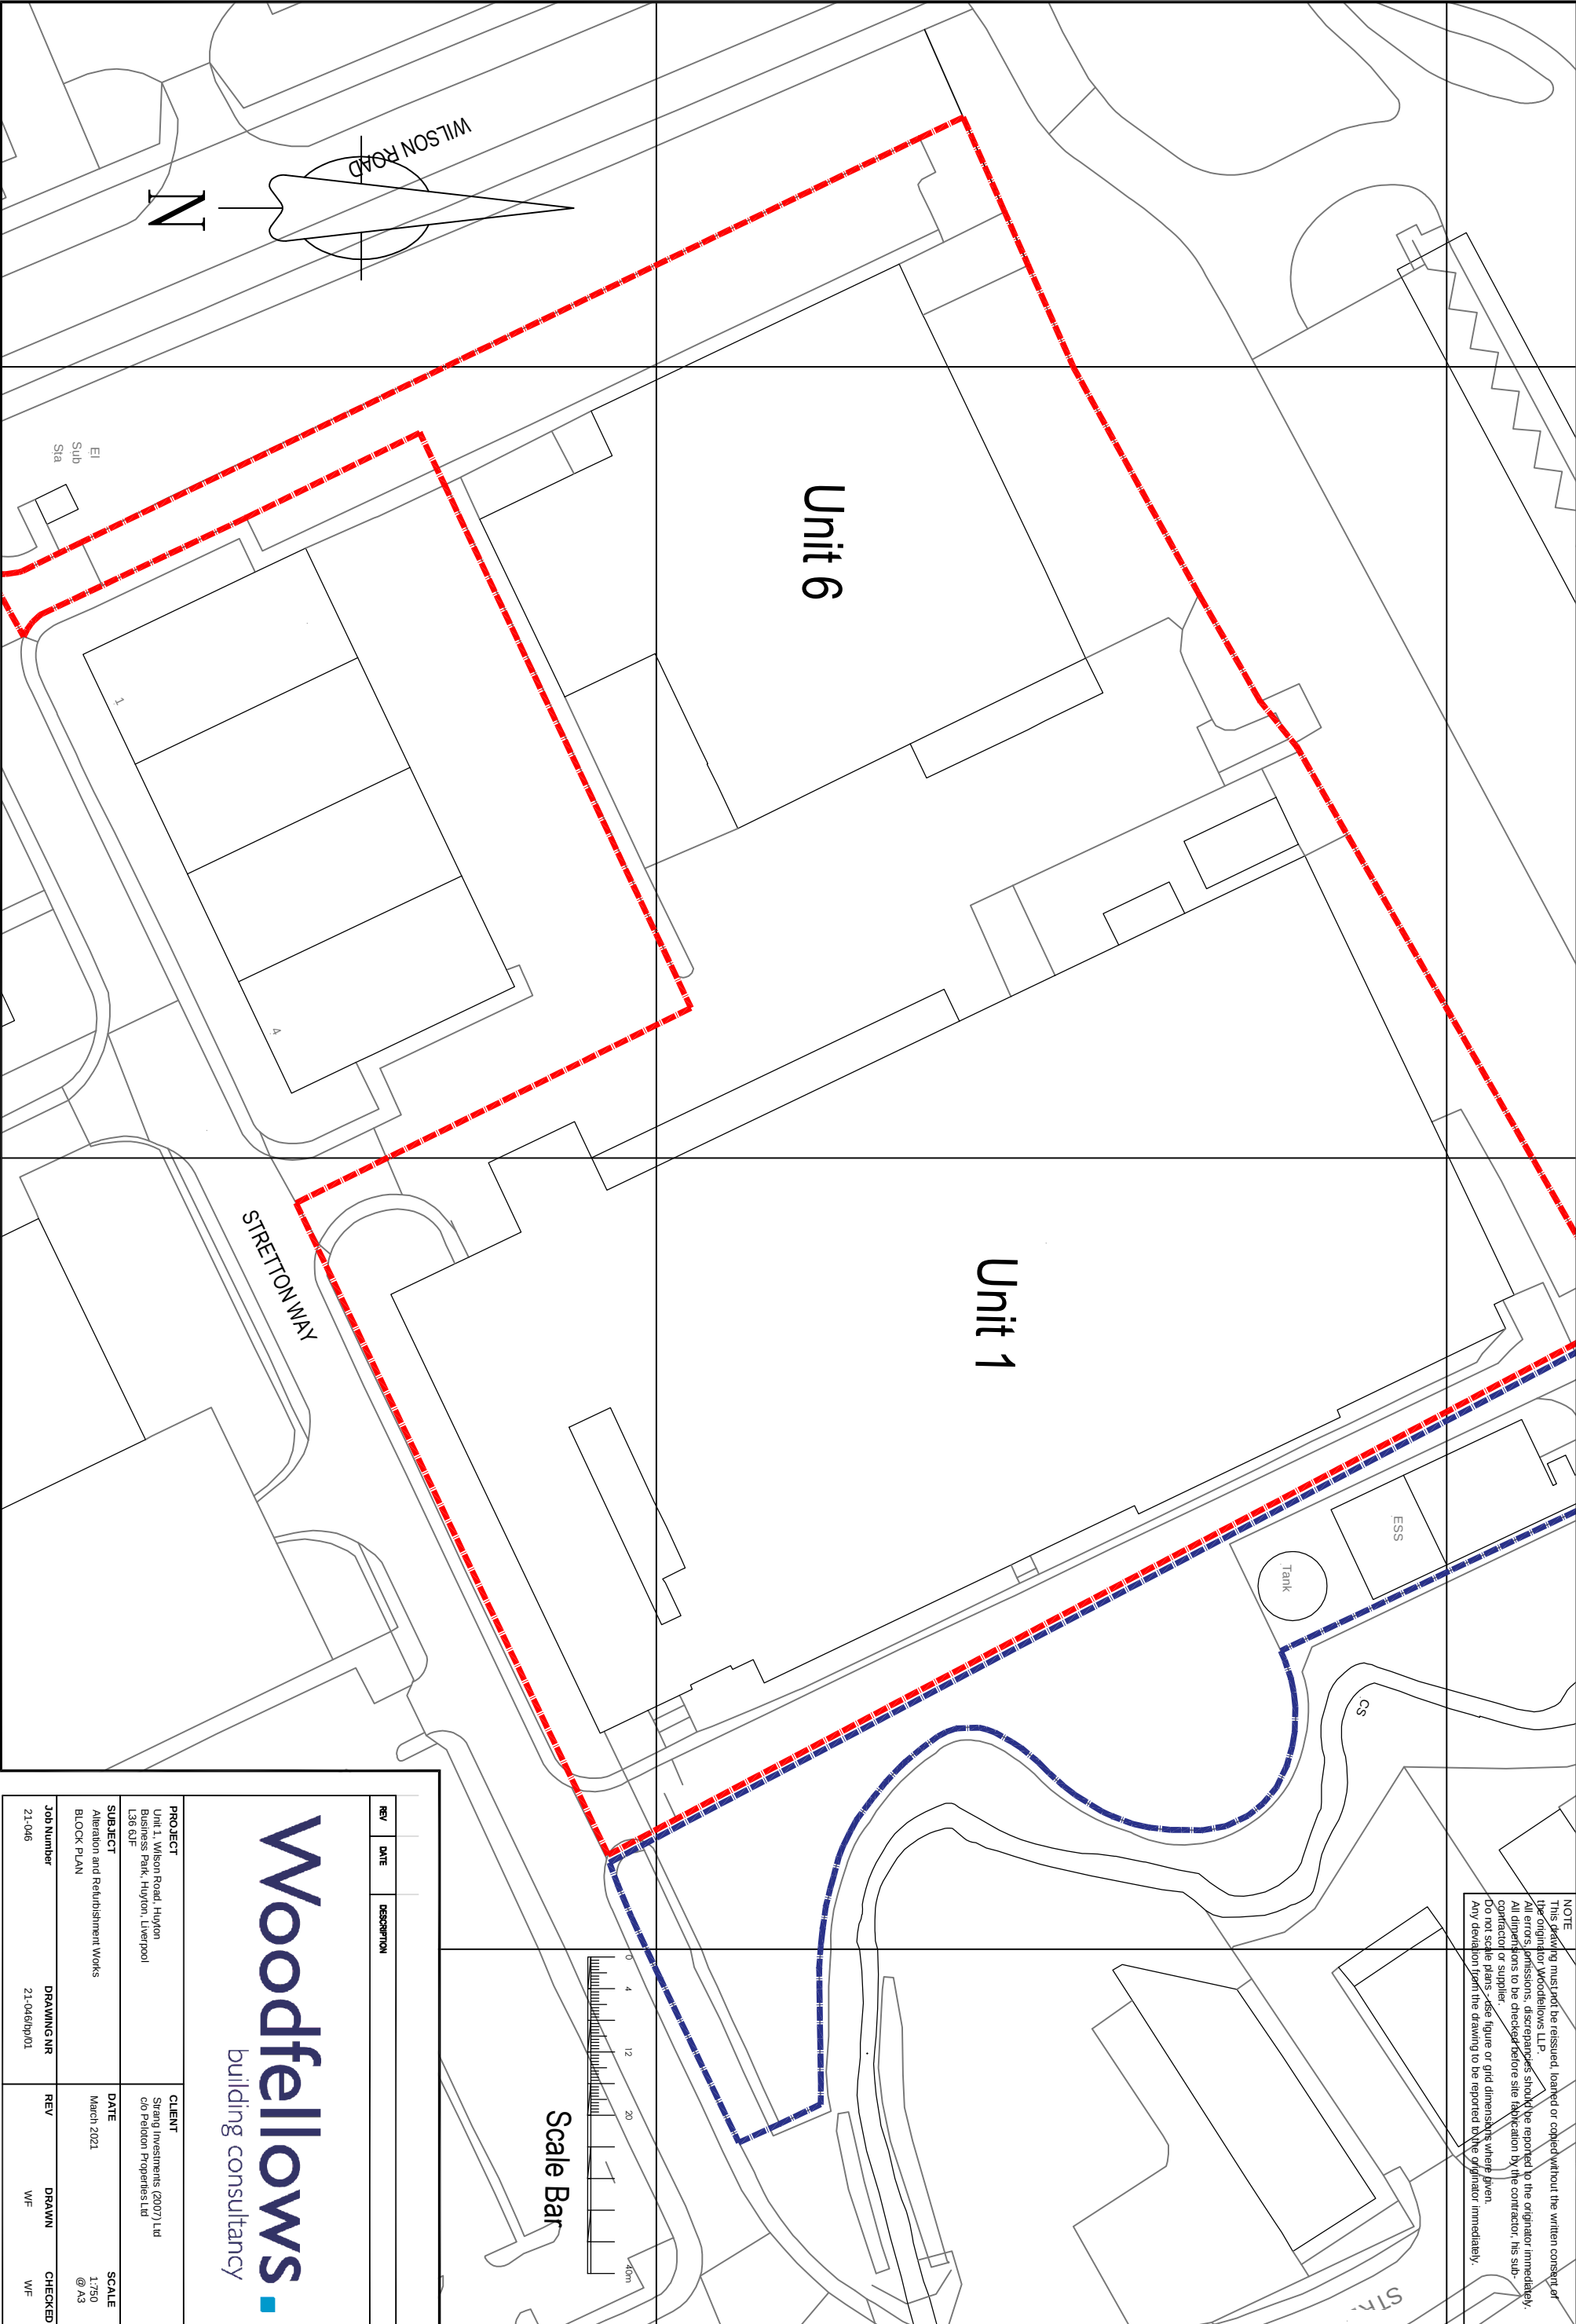

Woodfellows
building consultancy

PROJECT Unit 1, Wilson Road, Huyton Business Park, Huyton, Liverpool L36 6JF		CLIENT Stratton Investments (2007) Ltd c/o Peloton Properties Ltd	
SUBJECT Alteration and Refurbishment Works BLOCK PLAN		DATE March 2021	SCALE 1:750 @ A3
JOB Number 21-046	DRAWING NR 21-046/pp01	REV WF	DRAWN WF
		CHECKED WF	