
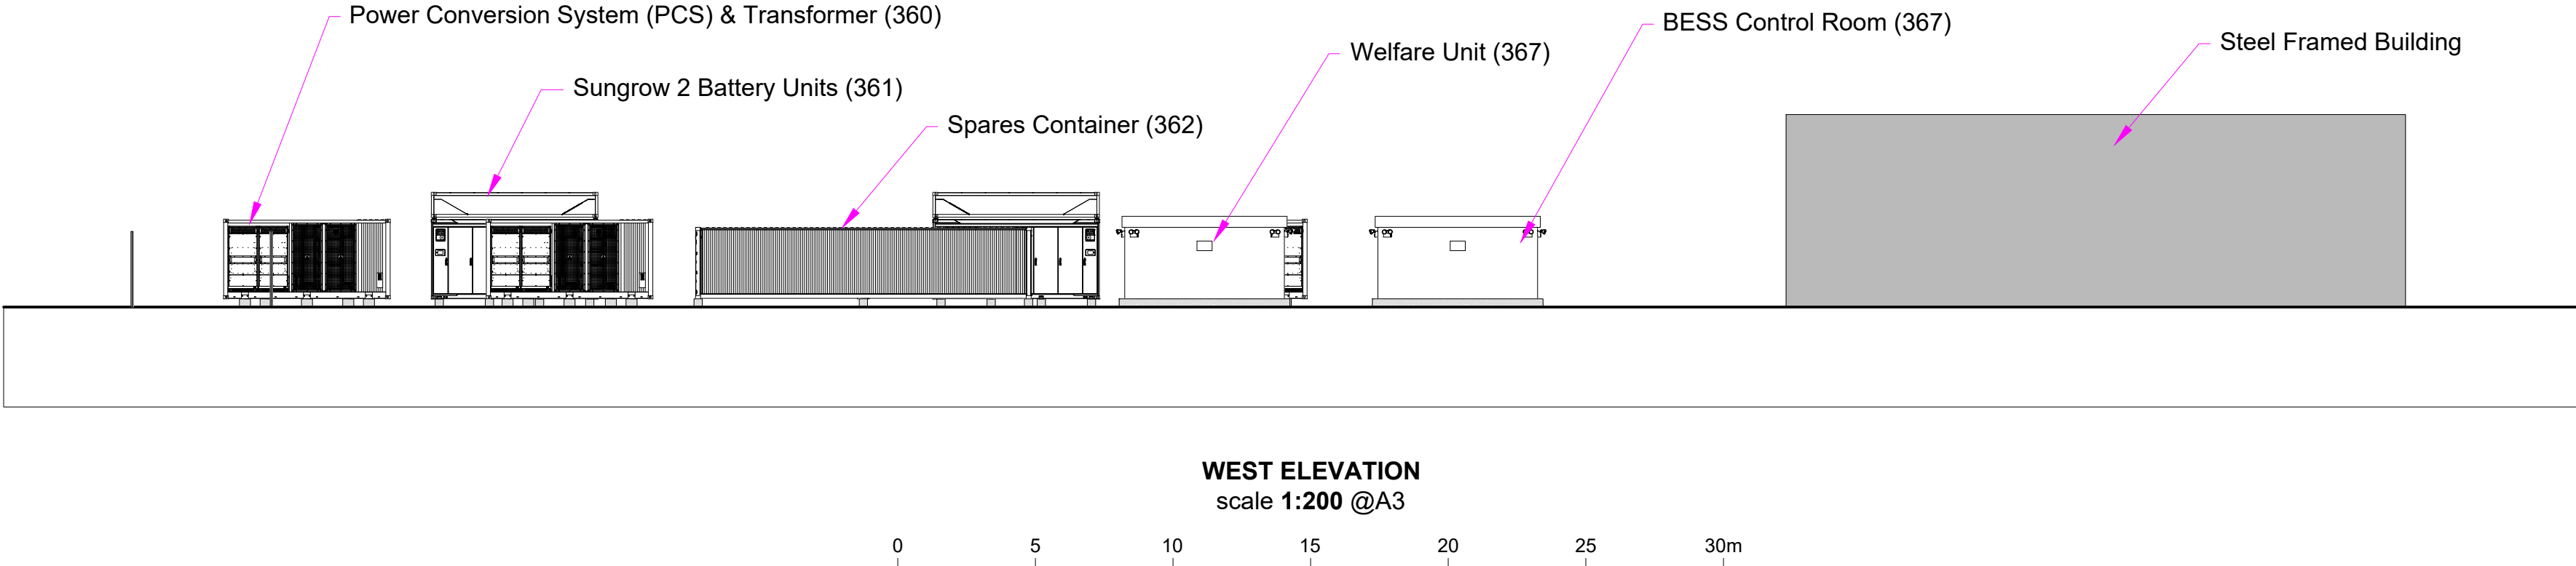
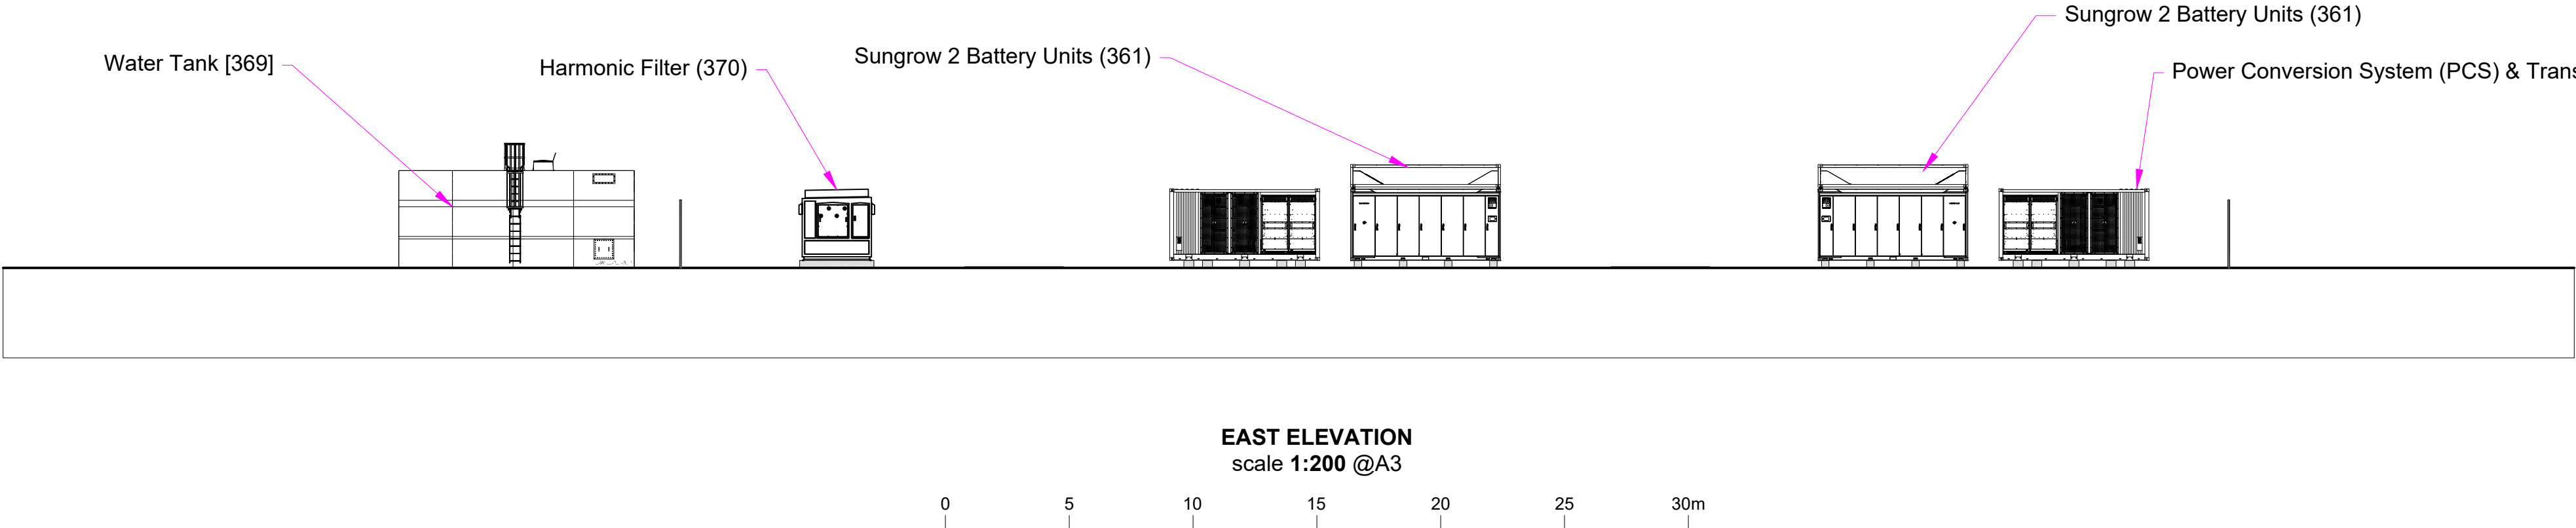
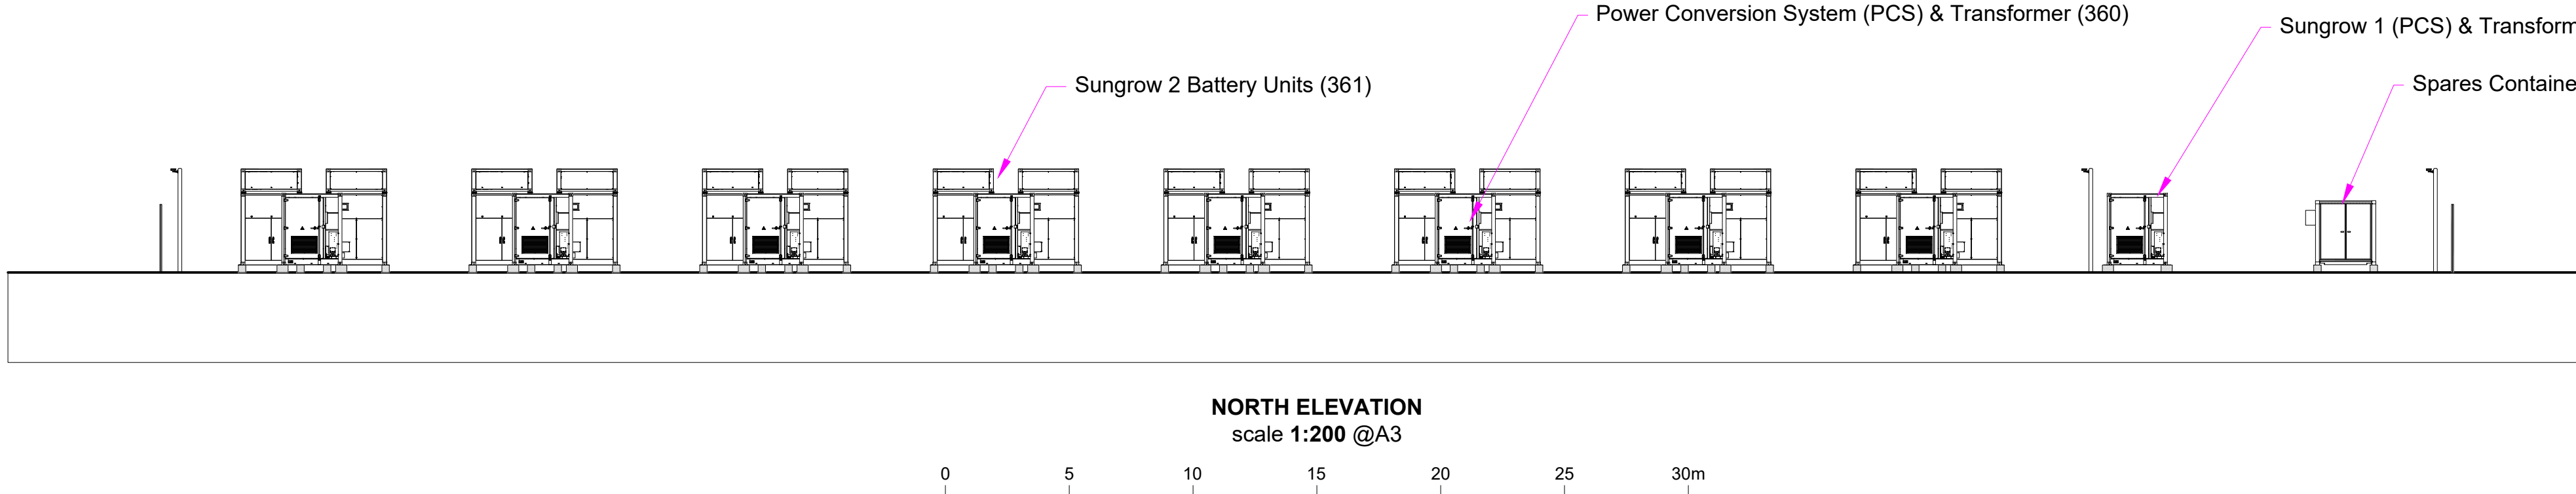


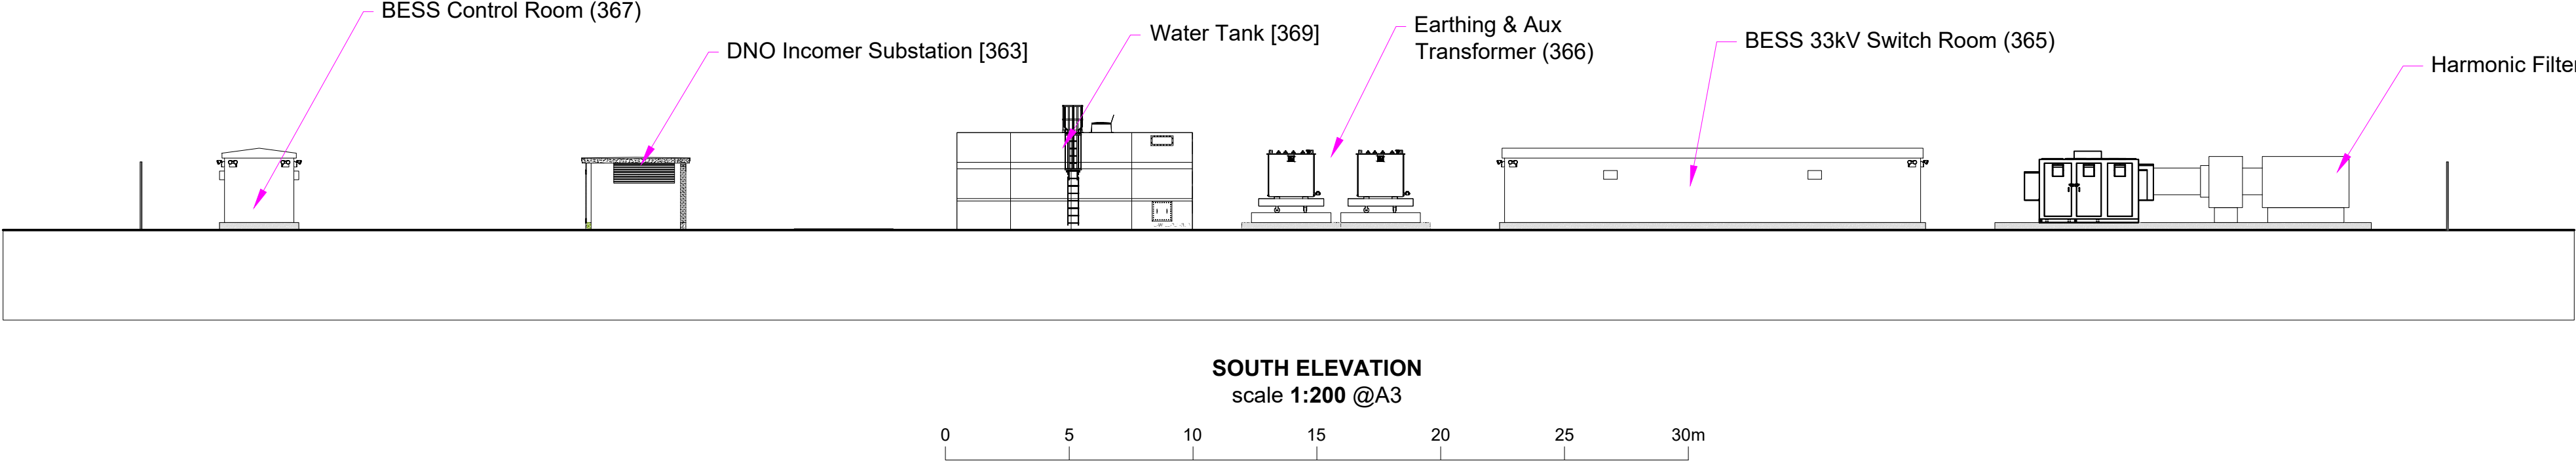

01.	Elevations updated to Y Layout	16.03.25	SS	CH
-	First Issue	16.01.25	SS	CH
Rev	Description	Date	Checked	

Drawing No.
KIR-EDFR-BESS-ARC-DRG-350.01

Project
Kirkby BESS

Title
Site Elevations

Scale
1:200 @A1

Drawn by
JL

Checked
CH

Date
16.01.2025

