




NOTES

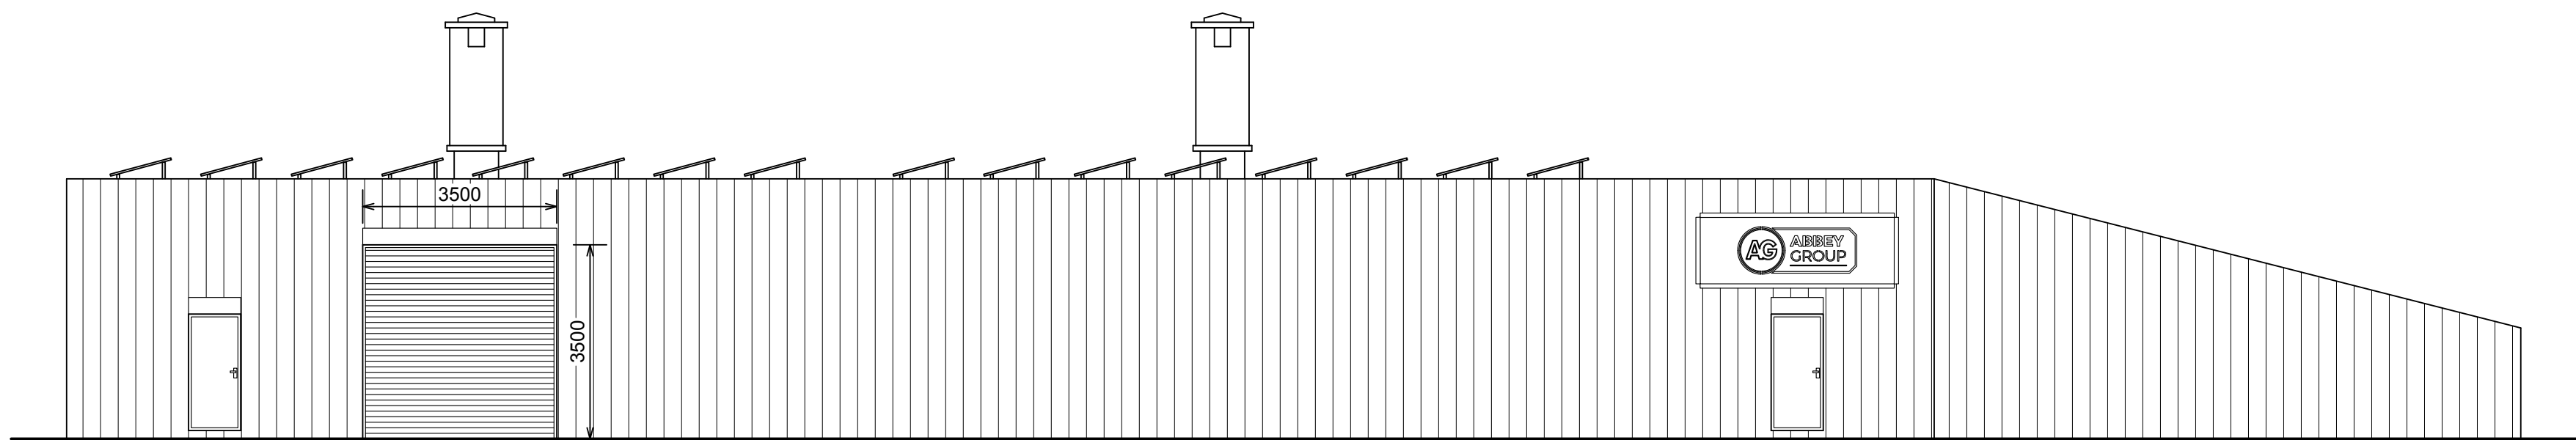


FRONT [EAST] ELEVATION : AS PROPOSED
(ROAD-SIDE)

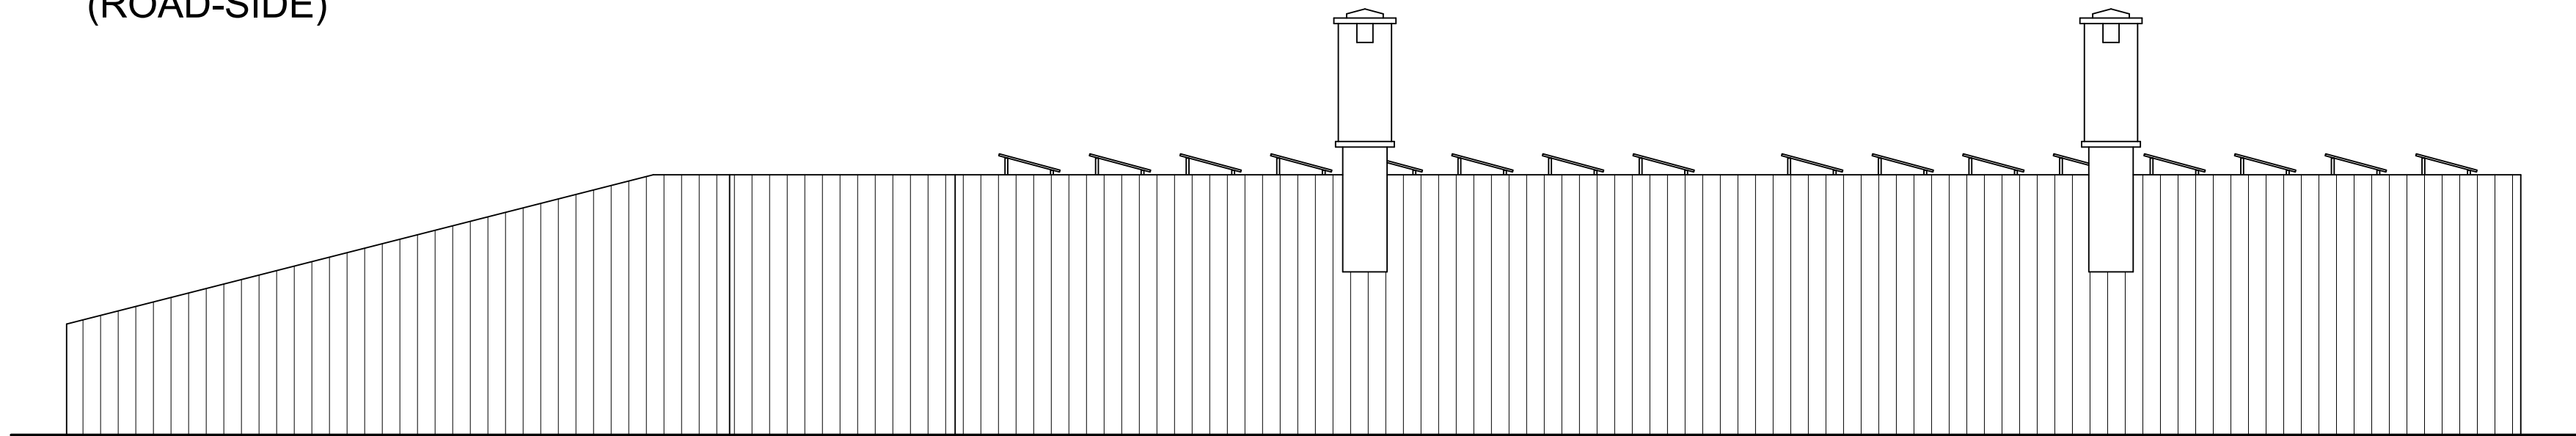

REAR [WEST] ELEVATION : AS PROPOSED

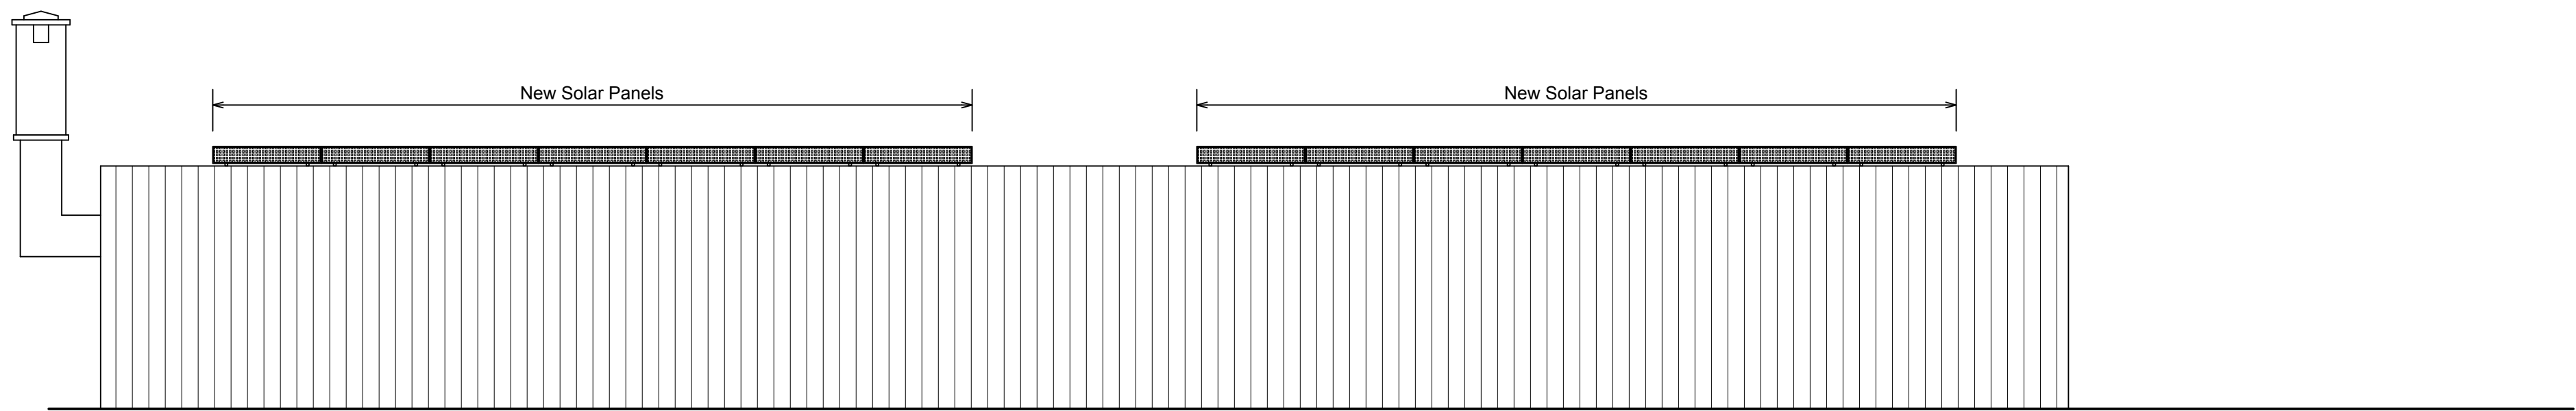

L/H [SOUTH] SIDE ELEVATION : AS PROPOSED

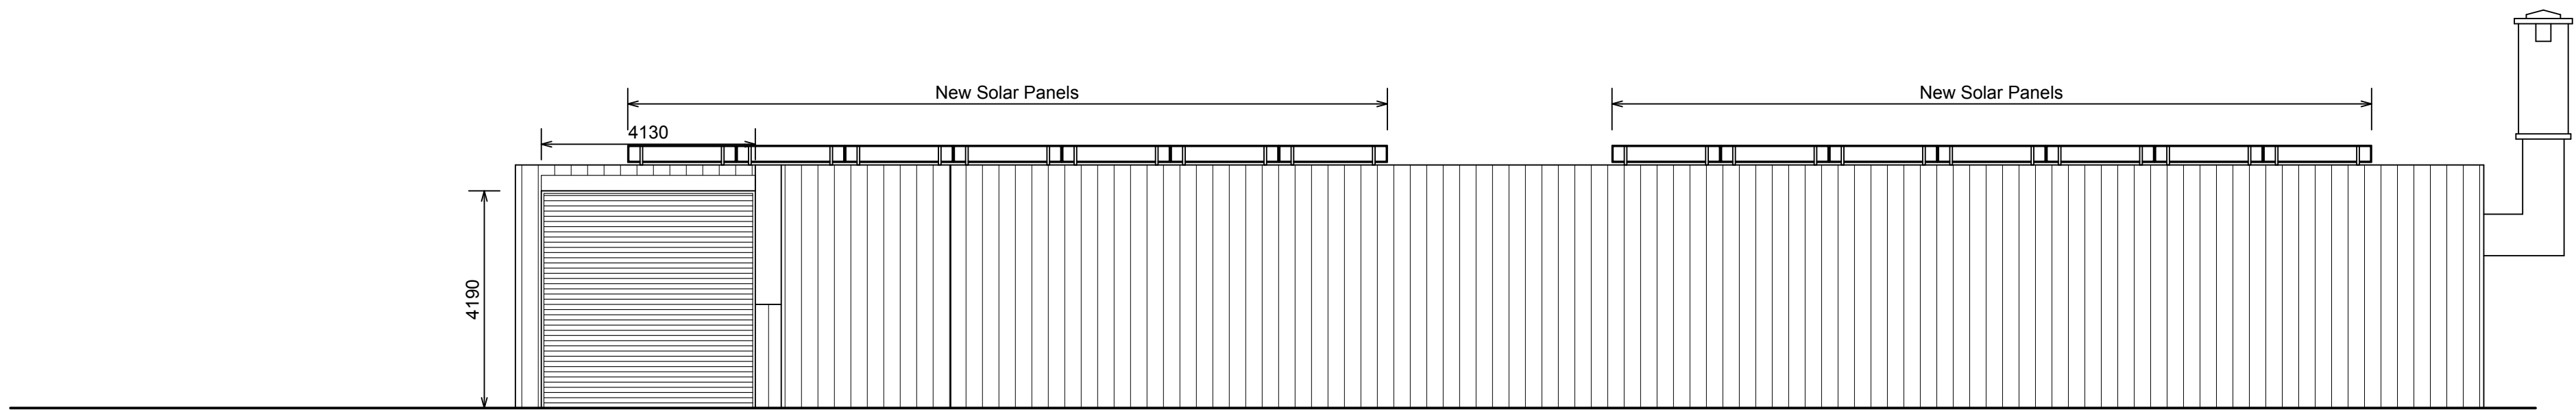

R/H [NORTH] SIDE ELEVATION : AS PROPOSED

Rev	Description	Date
-----	-------------	------

Project
**MAGAZINE BUNKER 9-8,
DRAW WELL ROAD,
KIRKBY,
L33 7BJ**

Client
ABBAY ENGINEERING

Contract. No	Drg. No	Revision	Scale	1:100	@A1
6460	404		By LA	Date	
			Chkd HTL	FEB 2025	

Drawing Title
ELEVATIONS - AS PROPOSED.

LAWRENSON ASSOCIATES
Consulting Structural Engineers
Planning & Development Consultants
Architectural Services
1 THE GLOBE
142 HARDSHAW ST.
ST. HELENS
WA10 1JT
Telephone: (01744) 733446
www.lawrensonassociates.co.uk
E-mail: info@lawrensonassociates.co.uk