


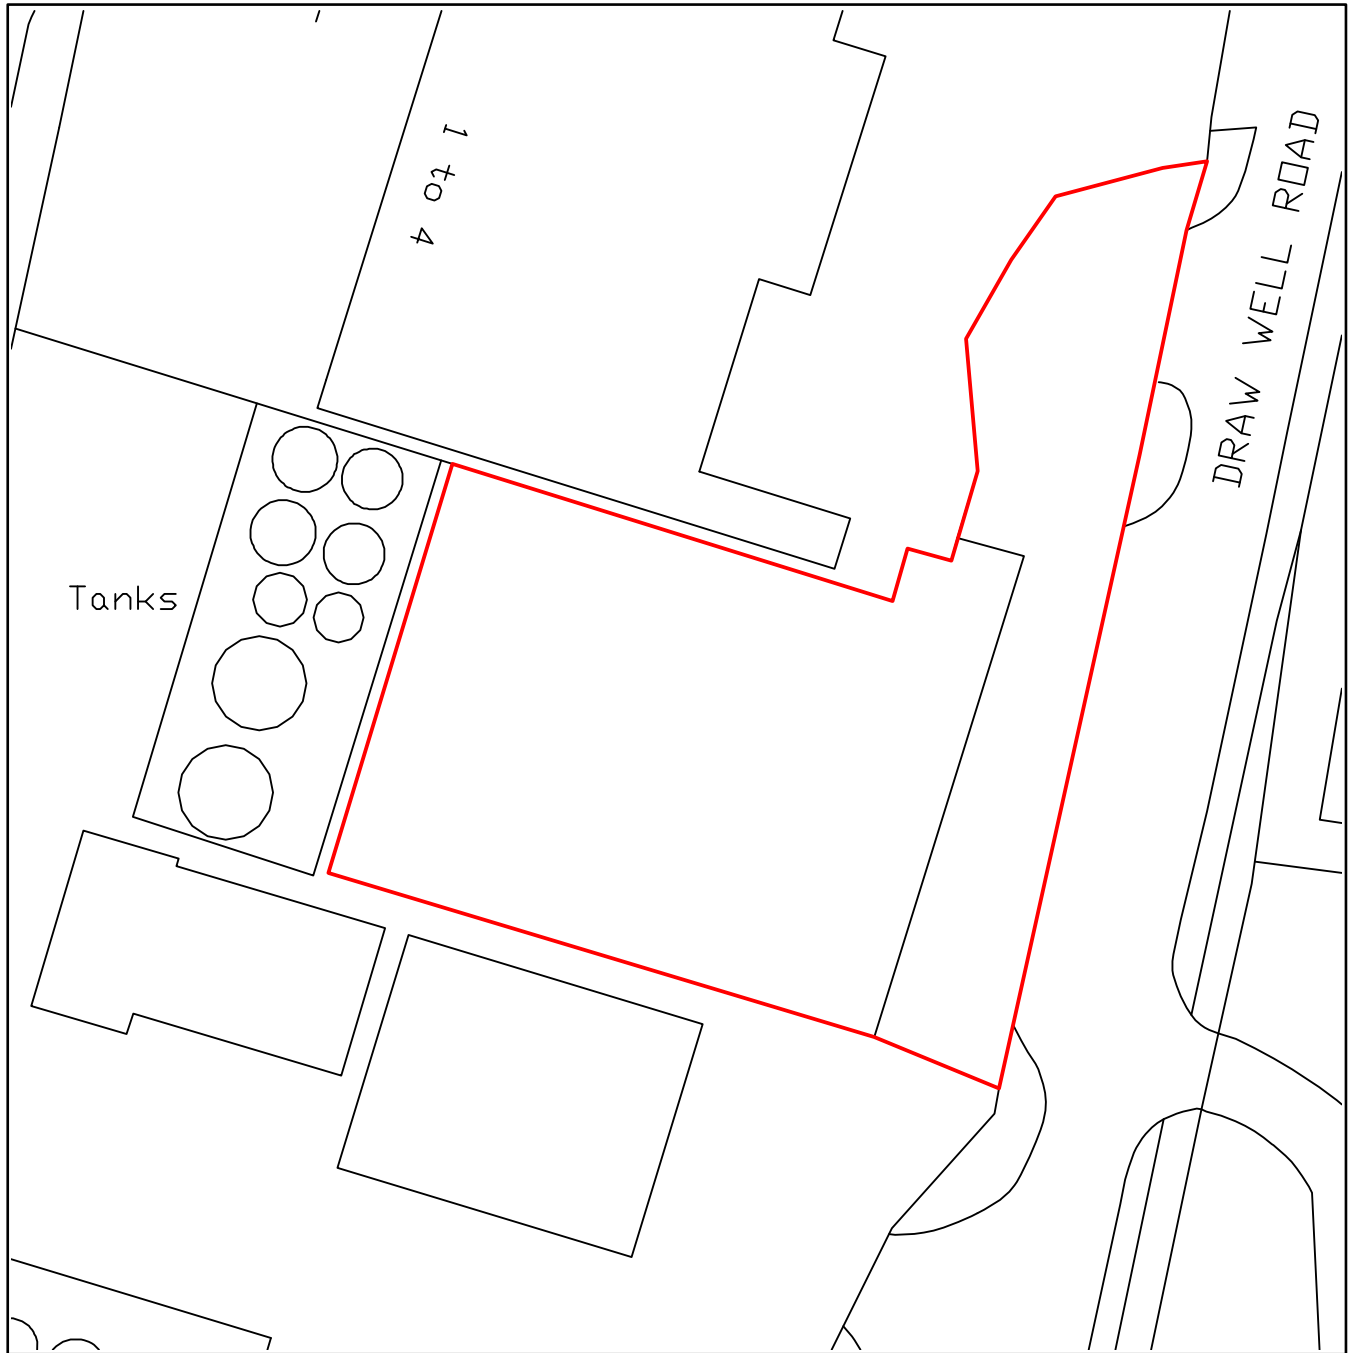

Client ABBEY ENGINEERING LTD.	Contract No.	Drg. No.	Revision	Scale 1:500		@ A4
	6460	BP	A	By	LA	Date
				Chkd	HTL	MAY 2025
Project BUNKER 9-8, DRAW WELL ROAD, KIRKBY, L33 7BJ	Drawing Title BLOCK PLAN					

LAWRENSON ASSOCIATES
Consulting Structural Engineers
Planning & Development Consultants
Architectural Services

1 THE GLOBE
 142 HARDSHAW ST.
 ST. HELENS
 WA10 1JT

Telephone: (01744) 733446
www.lawrensonassociates.co.uk
 E-mail: info@lawrensonassociates.co.uk