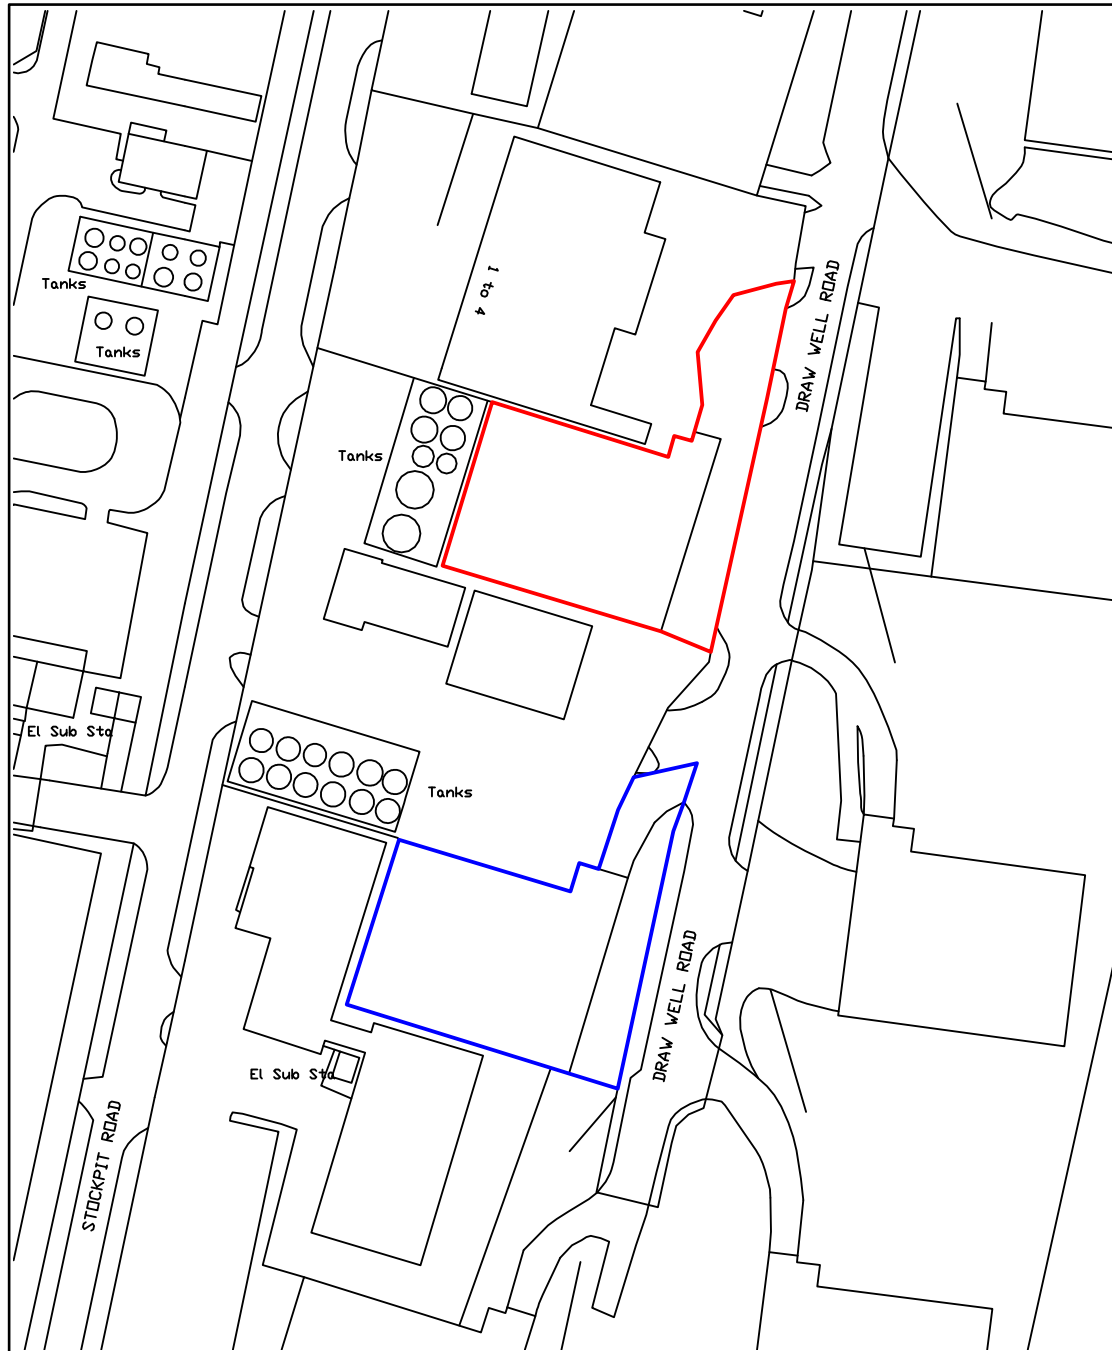
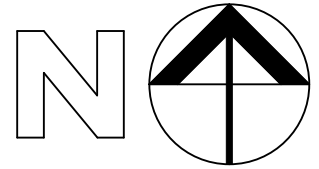


Client ABBEY ENGINEERING LTD.	Contract No.	Drg. No.	Revision	Scale 1:1250 @ A4		
	6460	LP	B	By LA Chkd HTL	Date MAY 2025	
Project BUNKER 9-8, DRAW WELL ROAD, KIRKBY, L33 7BJ	Drawing Title LOCATION PLAN			LAWRENSON ASSOCIATES Consulting Structural Engineers Planning & Development Consultants Architectural Services 1 THE GLOBE 142 HARDSHAW ST. ST. HELENS WA10 1JT Telephone: (01744) 733446 www.lawrensonassociates.co.uk E-mail: info@lawrensonassociates.co.uk		