
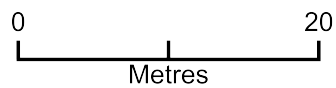


# 9 Ewart Road

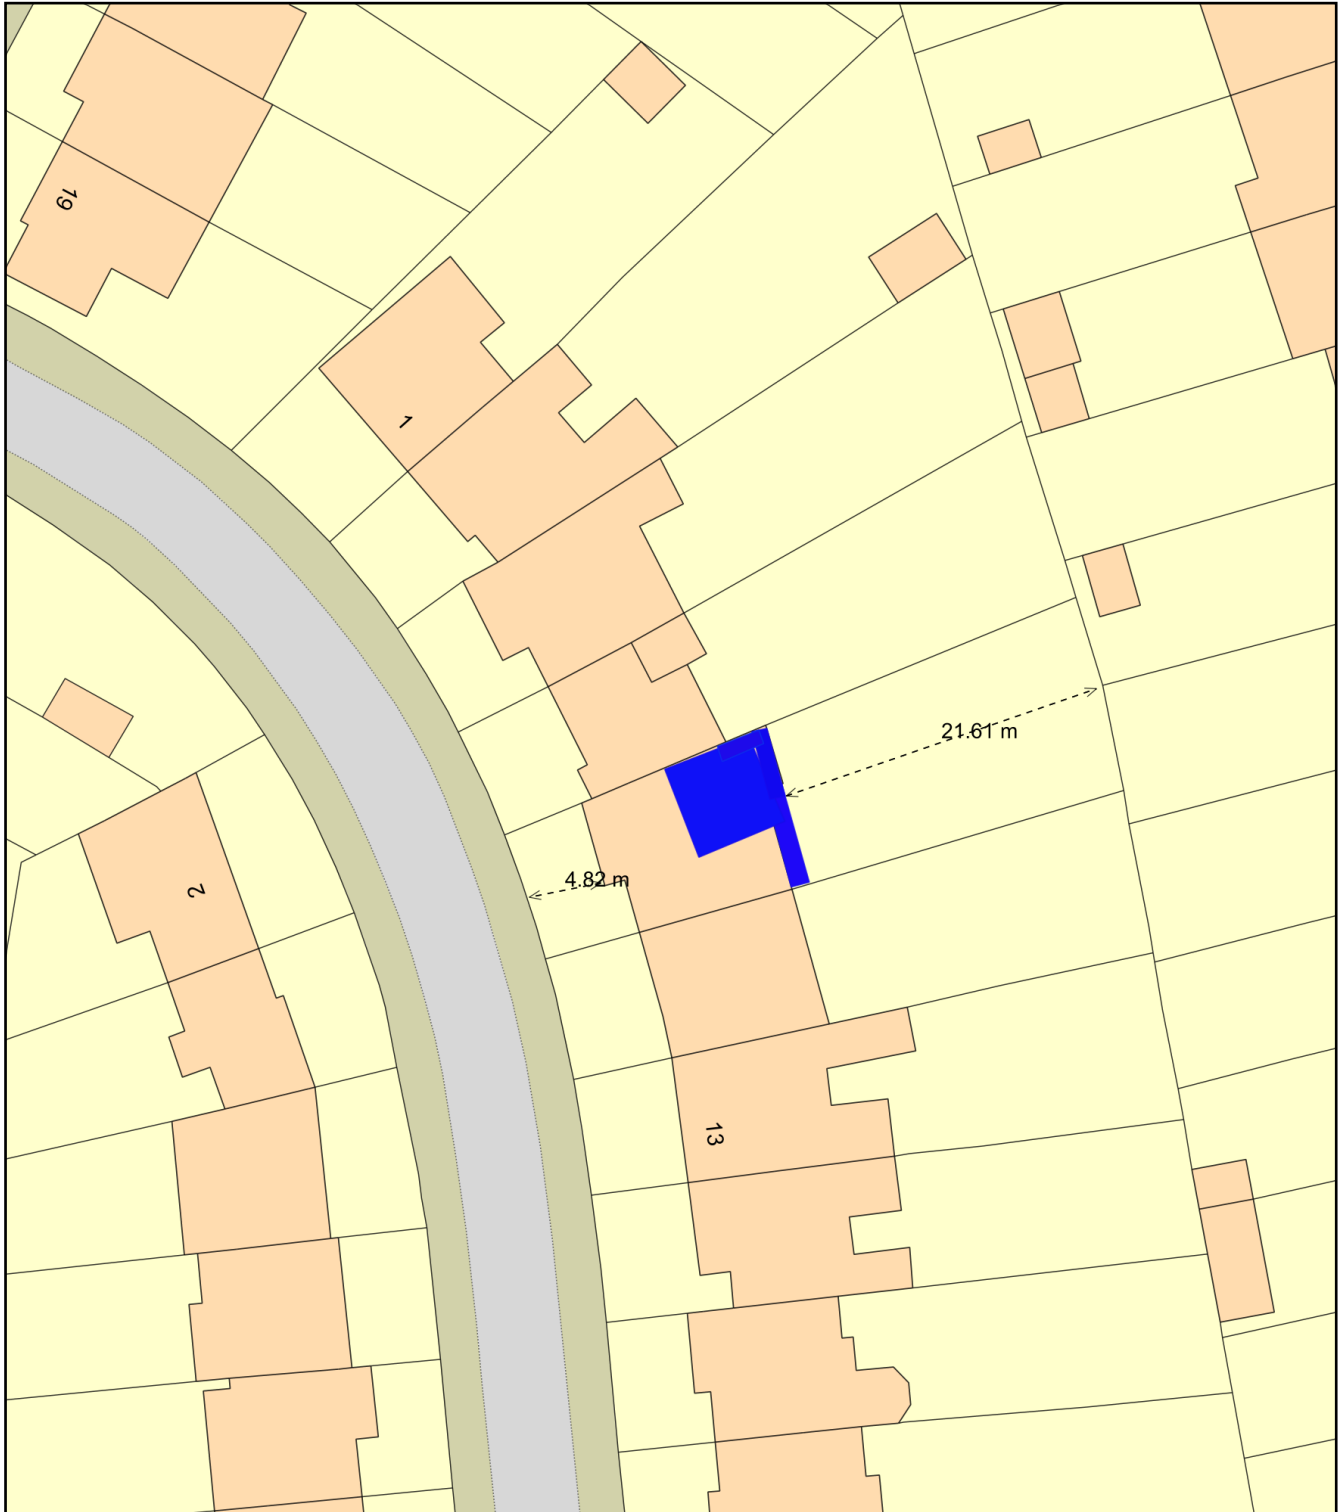

Plan Produced for: Daniel Rees

Date Produced: 29 Apr 2025

Plan Reference Number: TQRQM25119081922520

Scale: 1:500 @ A4