



CAR PARKING

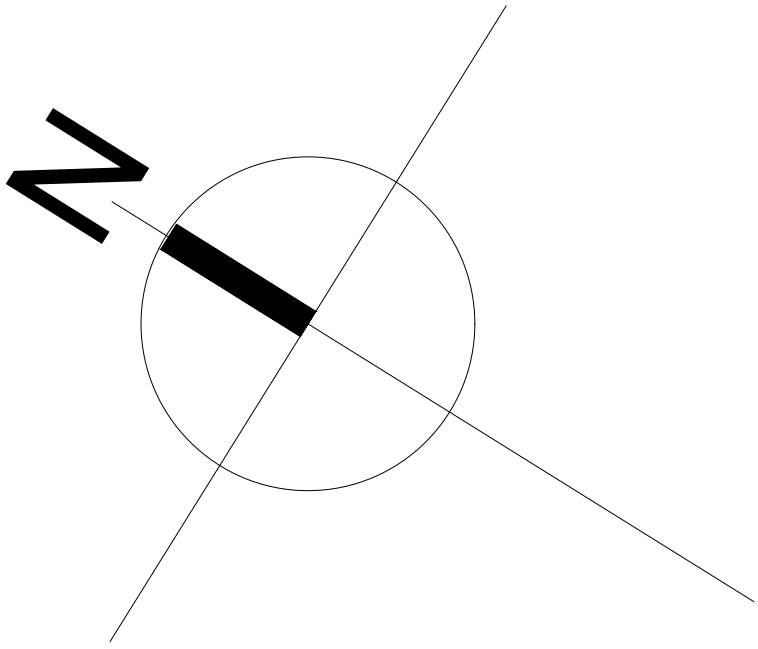

AMBULANCE PARKING

ADJACENT PREMISES

EXISTING PALLISADE FENCE

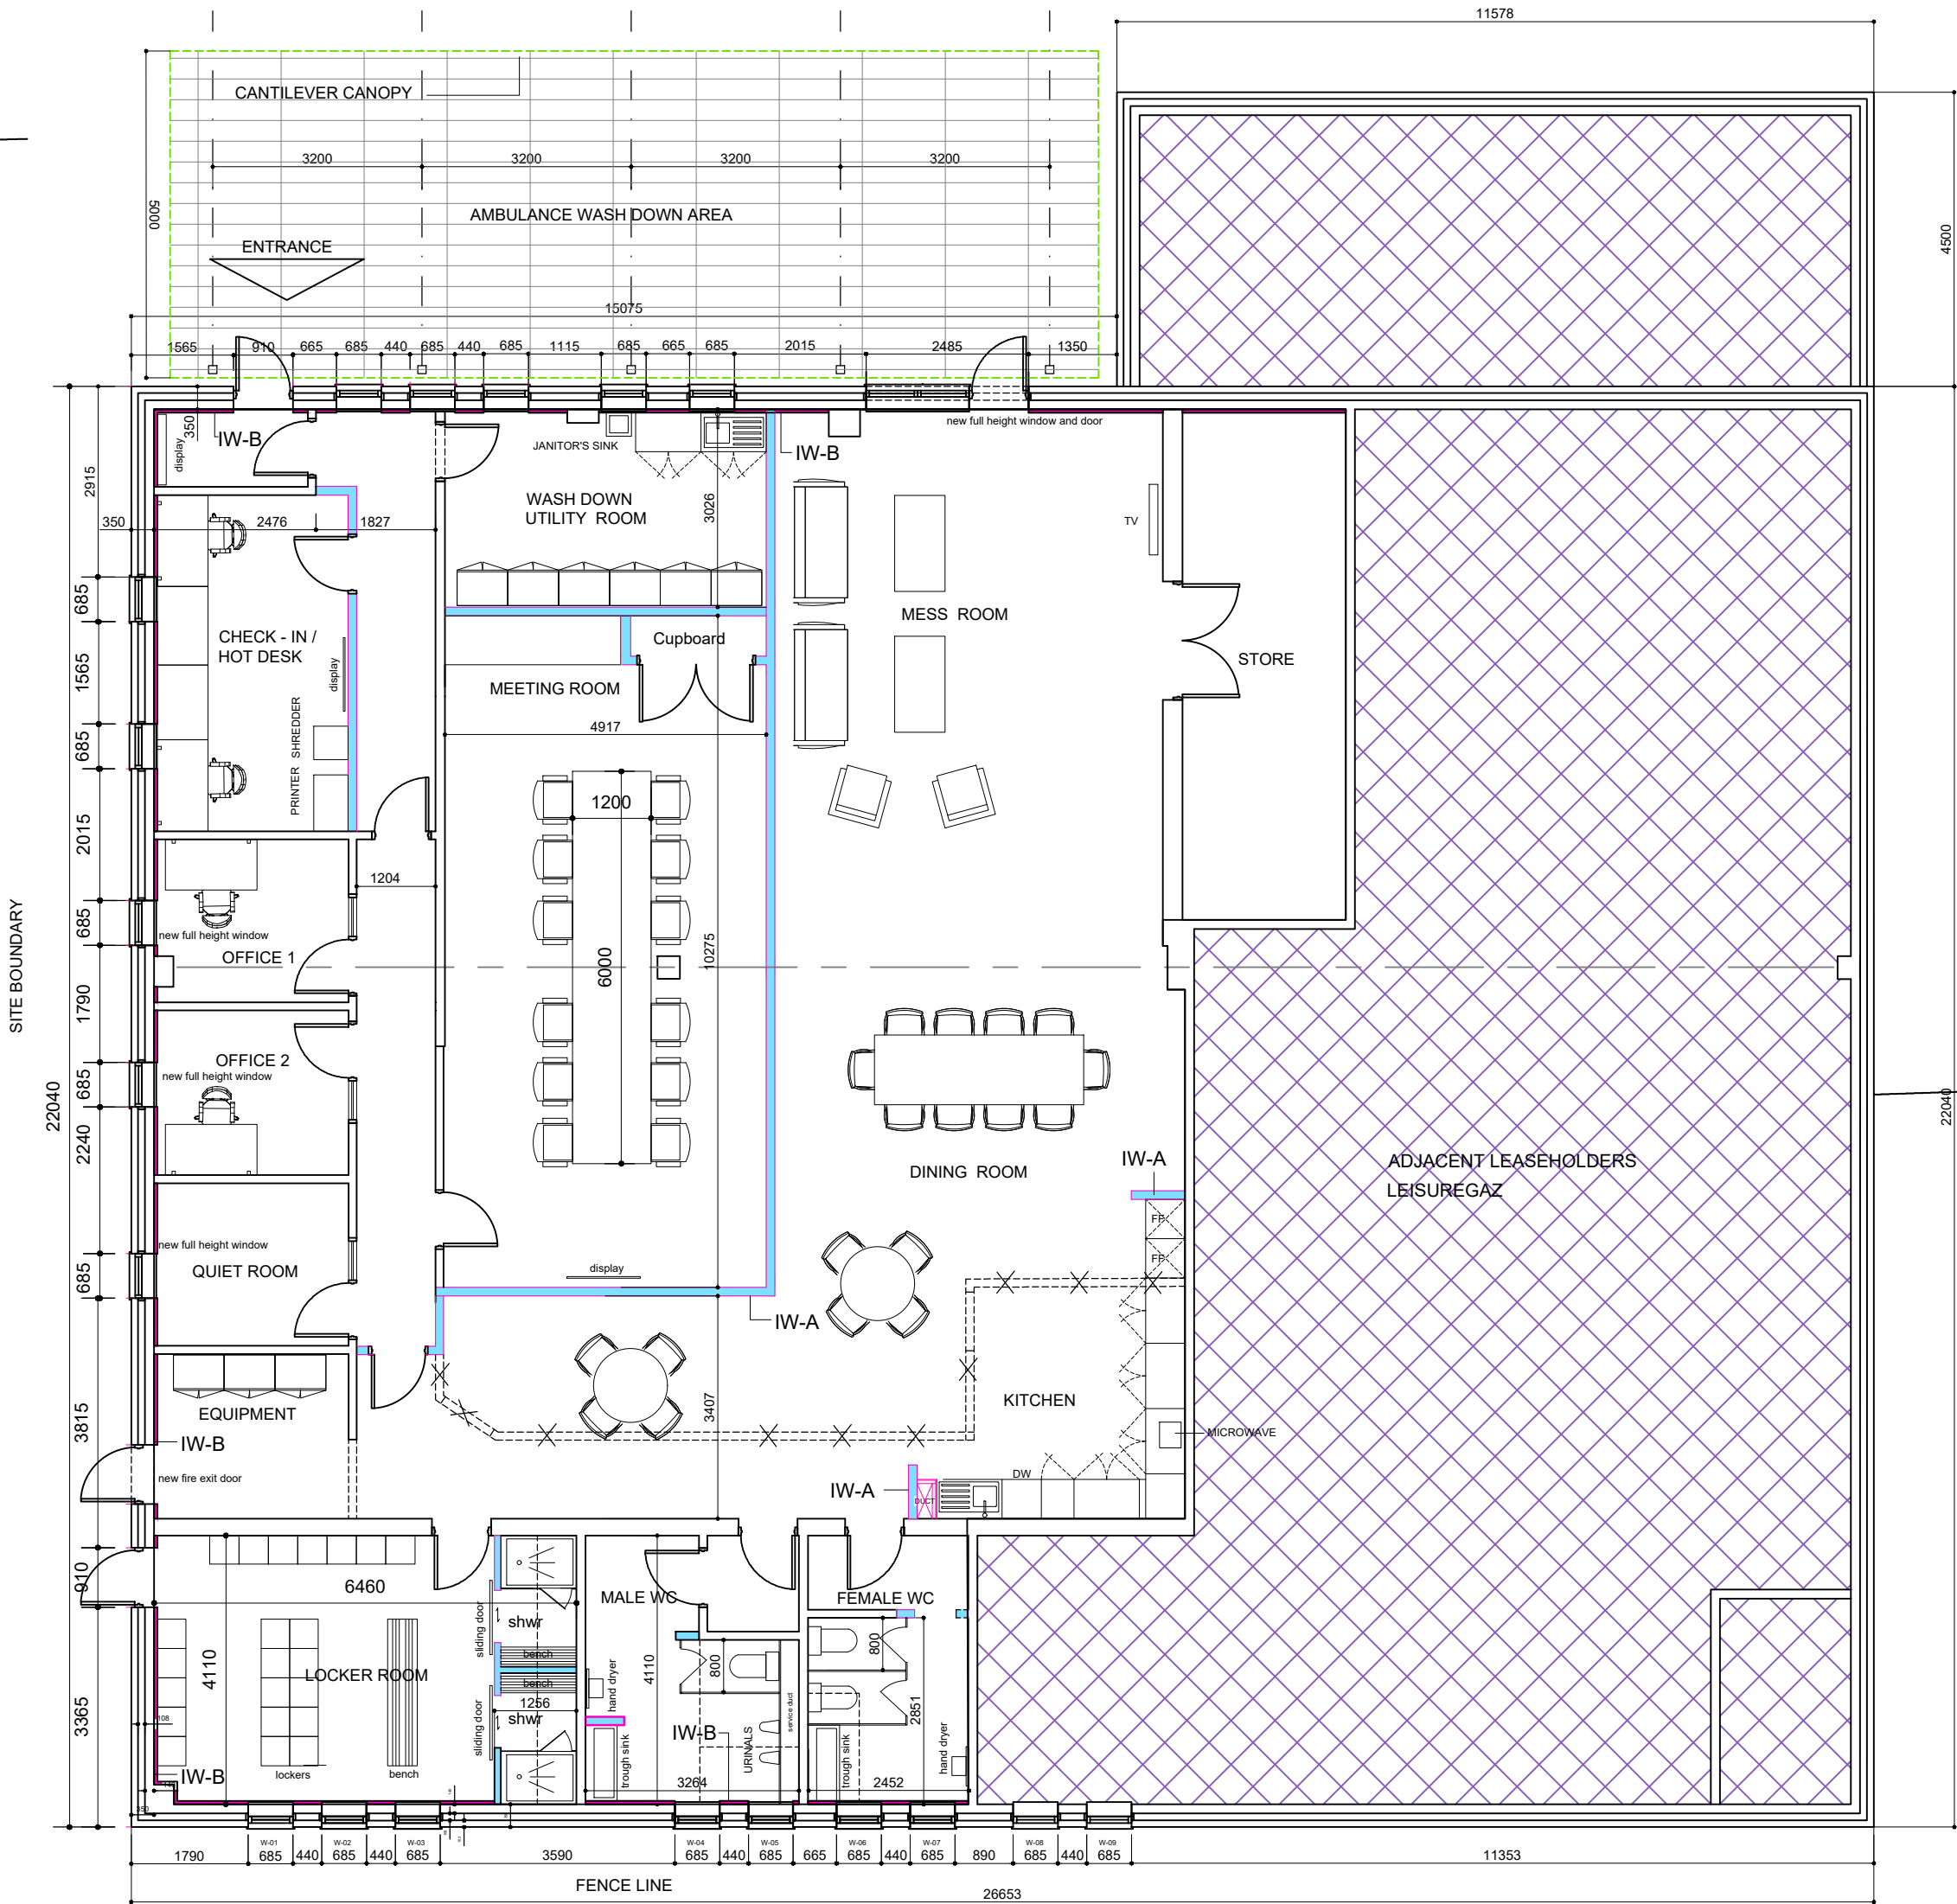

INTERNAL WALL CONSTRUCTION

IW-A



TYPE IW-A 50 DnTw = 56 Rw dB FR90 AS K10/ 30 THICKNESS -132MM.
MAX HEIGHT 4900mm
BRITISH GYPSUM PARTITION REF A206231 132MM TO COMPRISE
70MM S 50 STUDS @ 600mm CENTRES AND TWO LAYERS 15MM
BRITISH GYPSUM SOUNDBLOC PLASTERBOARD EACH SIDE OF
STUD WITH 50MM INSULATION.
STUD PARTITION BASE DETAIL USING RESILIENT FLOOR CHANNEL
SEALED WITH GYPROC SEALANT AND BULK FILLED BASE OF
BOARDS WITH GYPROC JOINTING MATERIAL. 19 X 100MM MDF
SKIRTINGS. DEFLECTION HEAD TO BRITISH GYPSUM WHITE BOOK
TO PROVIDE FOR 25MM DEFLECTION. EXTRA DEEP CEILING
CHANNEL ON SOFT WOOD TIMBER HEAD PLATE-VOIDS FILLED WITH
MINERAL WOOL QUILT INSULATION. SEAL AIR PATHS AS K10/ 87.

IW-B



TYPE IW-B THICKNESS -50mm.
GYFRAME UNIVERSAL WITH GL2 BRACKET AND GL1 LINING
CHANNEL FIXED TO MASONRY WITH GYFRAME GL11 ANCHOR AND
FIXED TO GYFRAME GL8 BASE TRACK IN ACCORDANCE WITH
BRITISH GYPSUM RECOMMENDATIONS. 35MM CAVITY.
PLASTERBOARD LINING: 15MM BRITISH GYPSUM SOUNDBLOC
PLASTERBOARD WITH 25MM ISOWOOL APS1200 INSULATION
BETWEEN STUDS @ 600mm CENTRES. BASE DETAIL FLOOR
CHANNEL SEALED WITH GYPROC SEALANT AND BULK FILLED BASE
OF BOARDS WITH GYPROC JOINTING MATERIAL. 19 X 100MM MDF
SKIRTINGS. SEAL AIR PATHS AS K10/ 87.

rev	date	name	chk	note
-----	------	------	-----	------

A: MAC Design Consultancy Services Ltd,
7 Herp Lane, 7th Floor
London, EC3R 6DP

A: MAC Design Consultancy Services Ltd,
Bell House,
Seelback Place Knowhill
Milton Keynes MK5 8PR
T: 01908 231287

W: www.maconconsultingtd.com

E: contact@maconconsultingtd.com

A1

Original Sheet Size

STATUS

© MAC DESIGN CONSULTANCY SERVICE LTD.
• No part of this drawing may be reproduced without
written consent.
• Where dimensions are not given, drawings must not
be scaled and the matter referred to MAC.
• In the event of any dimensional conflict between MAC
drawings, the matter must be referred to MAC for
clarification.
• All contractors must visit site and be responsible for
taking and checking all dimensions relating to this
work. Any discrepancies in dimensions or details on
or between these drawings/specifications should be
drawn to the attention of the MAC and/or the engineer
in writing for clarification.
• Do not scale from this drawing and work from figured
dimensions only.

HUYTON AMBULANCE STATION

1-2 STRETTON WAY, HUYTON, LIVERPOOL

NORTH WEST AMBULANCE SERVICE NHS TRUST

DRAWING TITLE
GA PLAN AS PROPOSED

SCALE	DATE	DRAWN	CHK
1: 100 @ A1	January 2025	ss	nm
DRAWING NUMBER	REVISION		
58020-PL-102	-		

scale bar 1:100 @ A1

