

Baltik Architecture LTD

Studio M, Baltic Creative Campus
49 Jamaica Street
Liverpool
L1 0AH

george@baltikarchitecture.co.uk
Tel: 0151 622 0590 Mob:07496 834461
www.baltikarchitecture.co.uk



notes

1.

This document and all drawings are copyright of Baltik Architecture LTD and may not be reproduced without their specific permission.
2.

Do not scale from this drawing unless for planning purposes only. All dimensions to be site verified by contractor before construction.
3.


All dimensions are in millimetres unless noted otherwise.
4.

Baltik Architecture LTD shall be notified in writing of any discrepancies.

revisions

REV	DATE	DRAWN BY	NOTES
A	02.12.25	GB	Issued for planning

project north

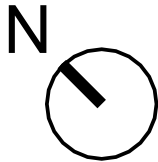

status: PL

client:

Private Client

project:

Red House Farm


title:

Proposed Second Floor

revision:	A
drawn by:	GB
date:	02.12.25
job no:	BKA-402-RED
scale:	1 : 50

Drawing No:

A403

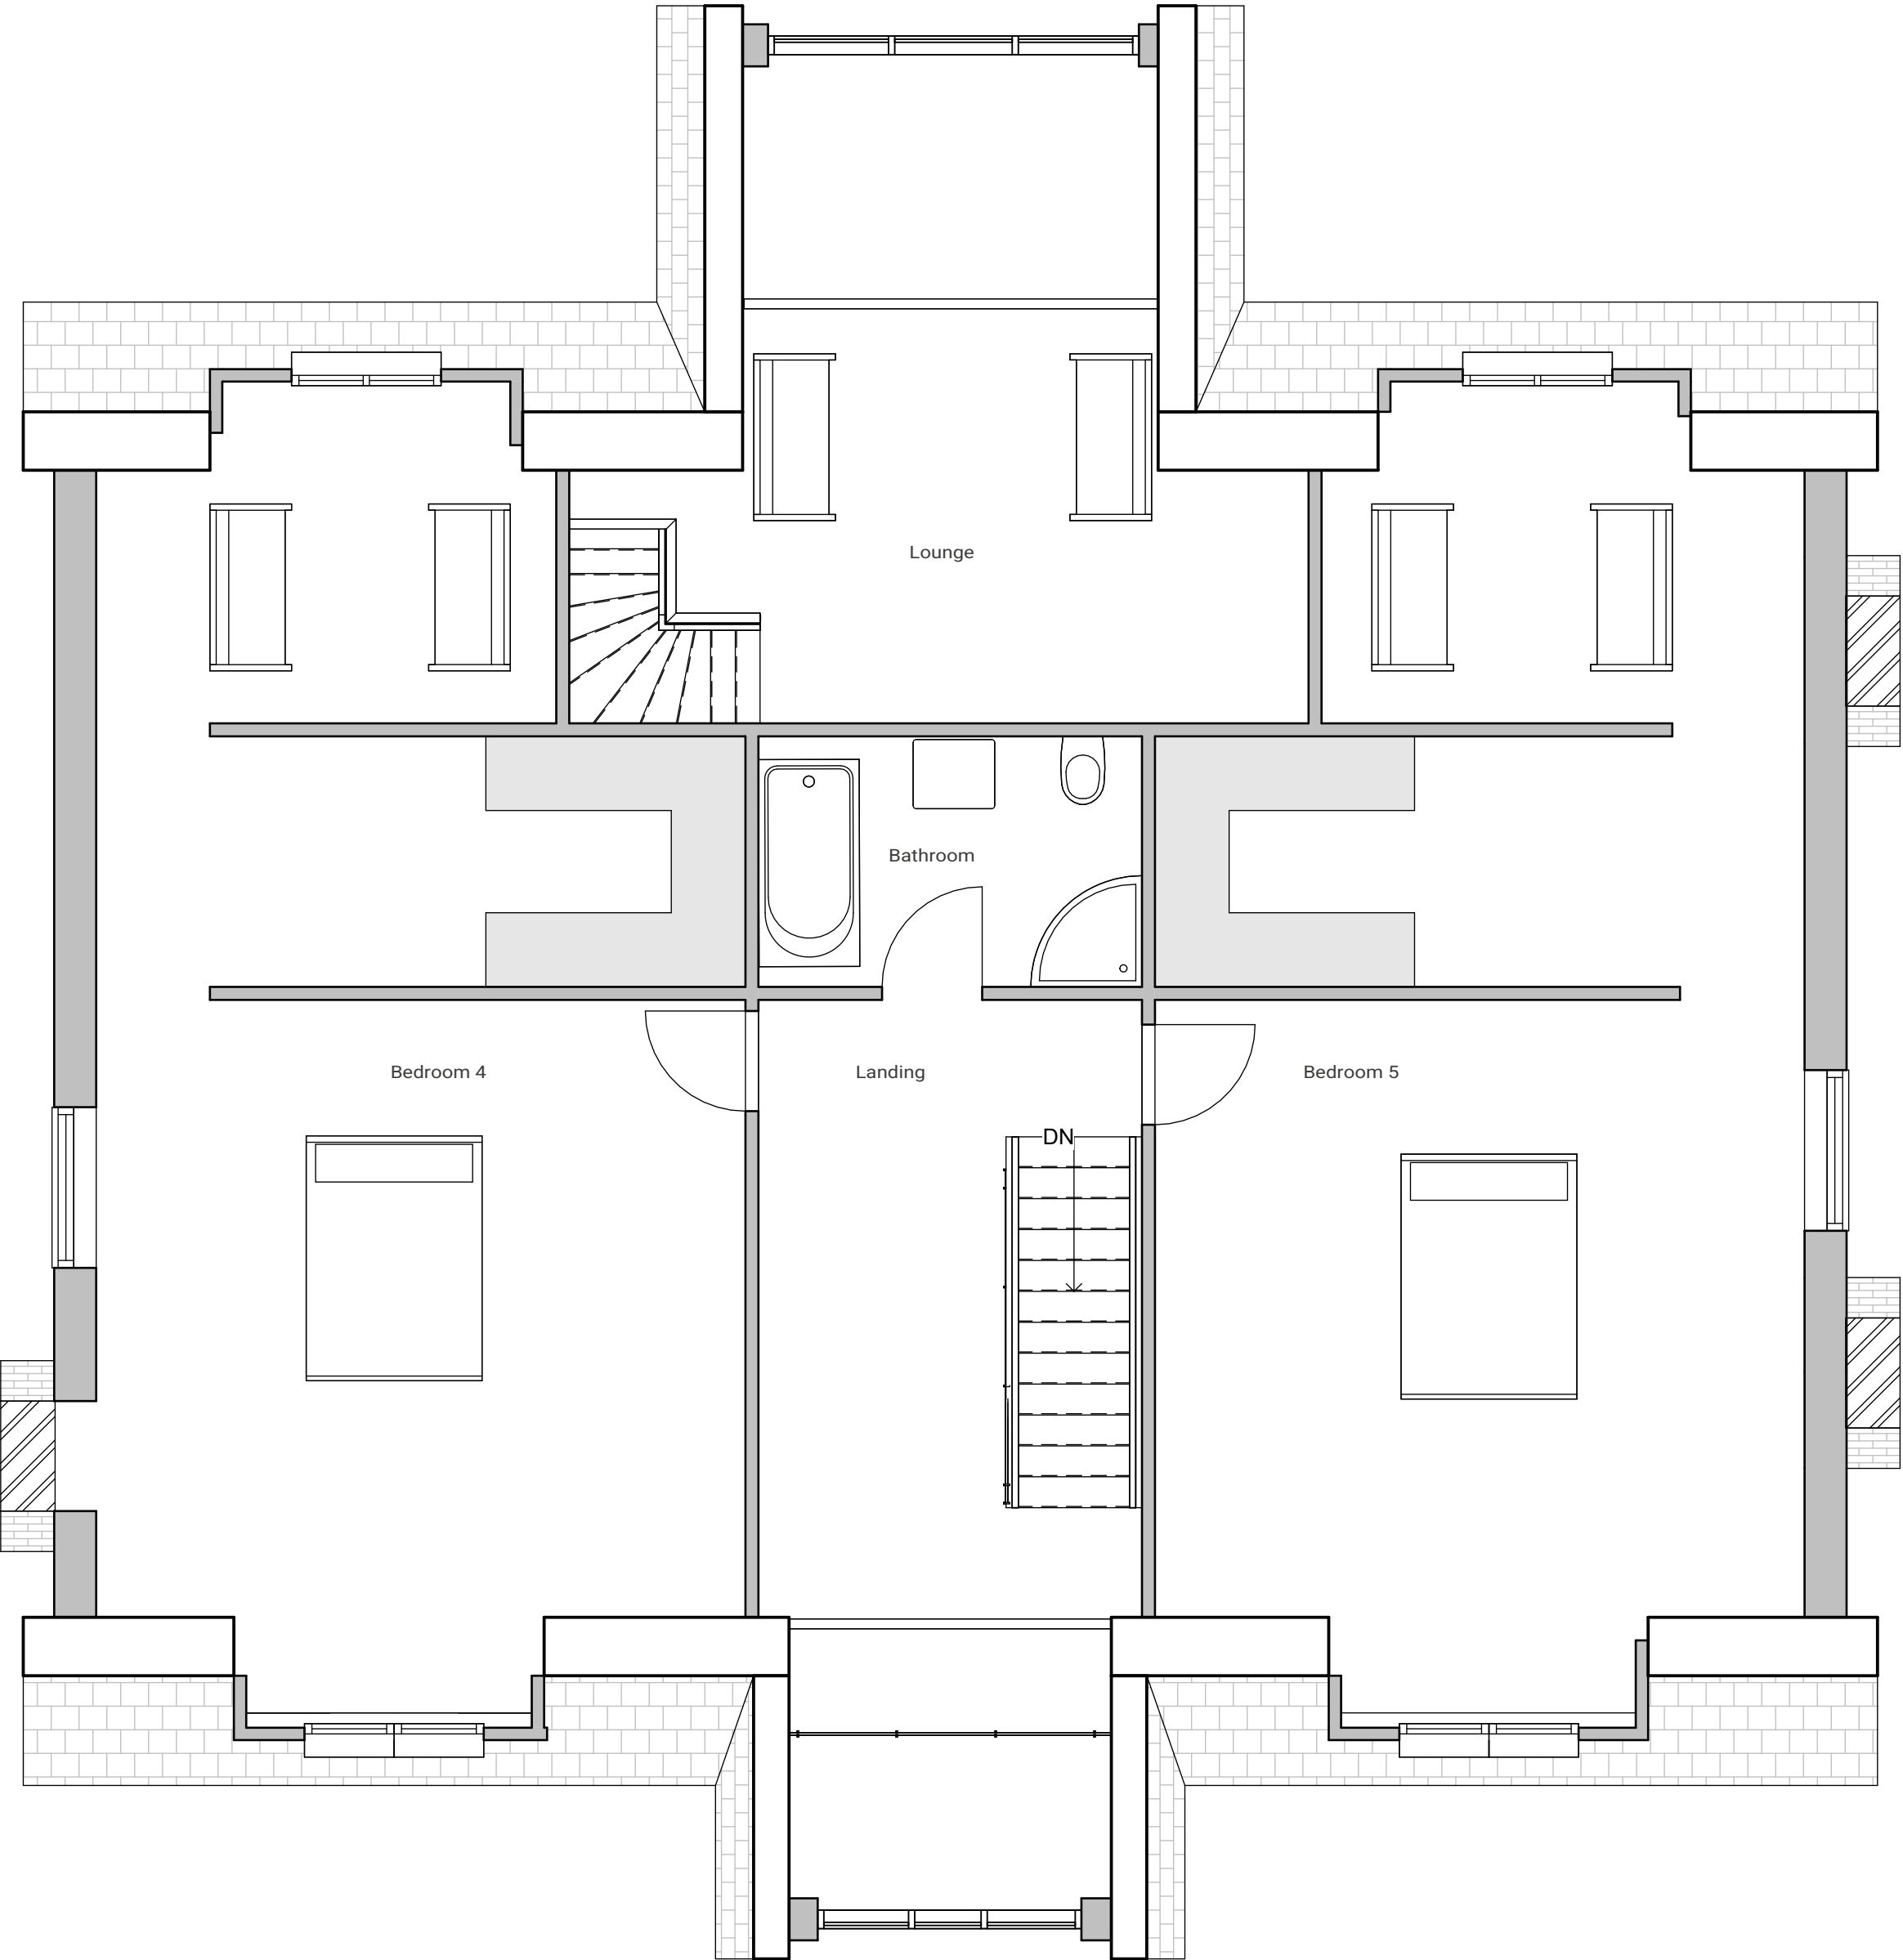

02 Second Floor/ Eaves
1 : 50