

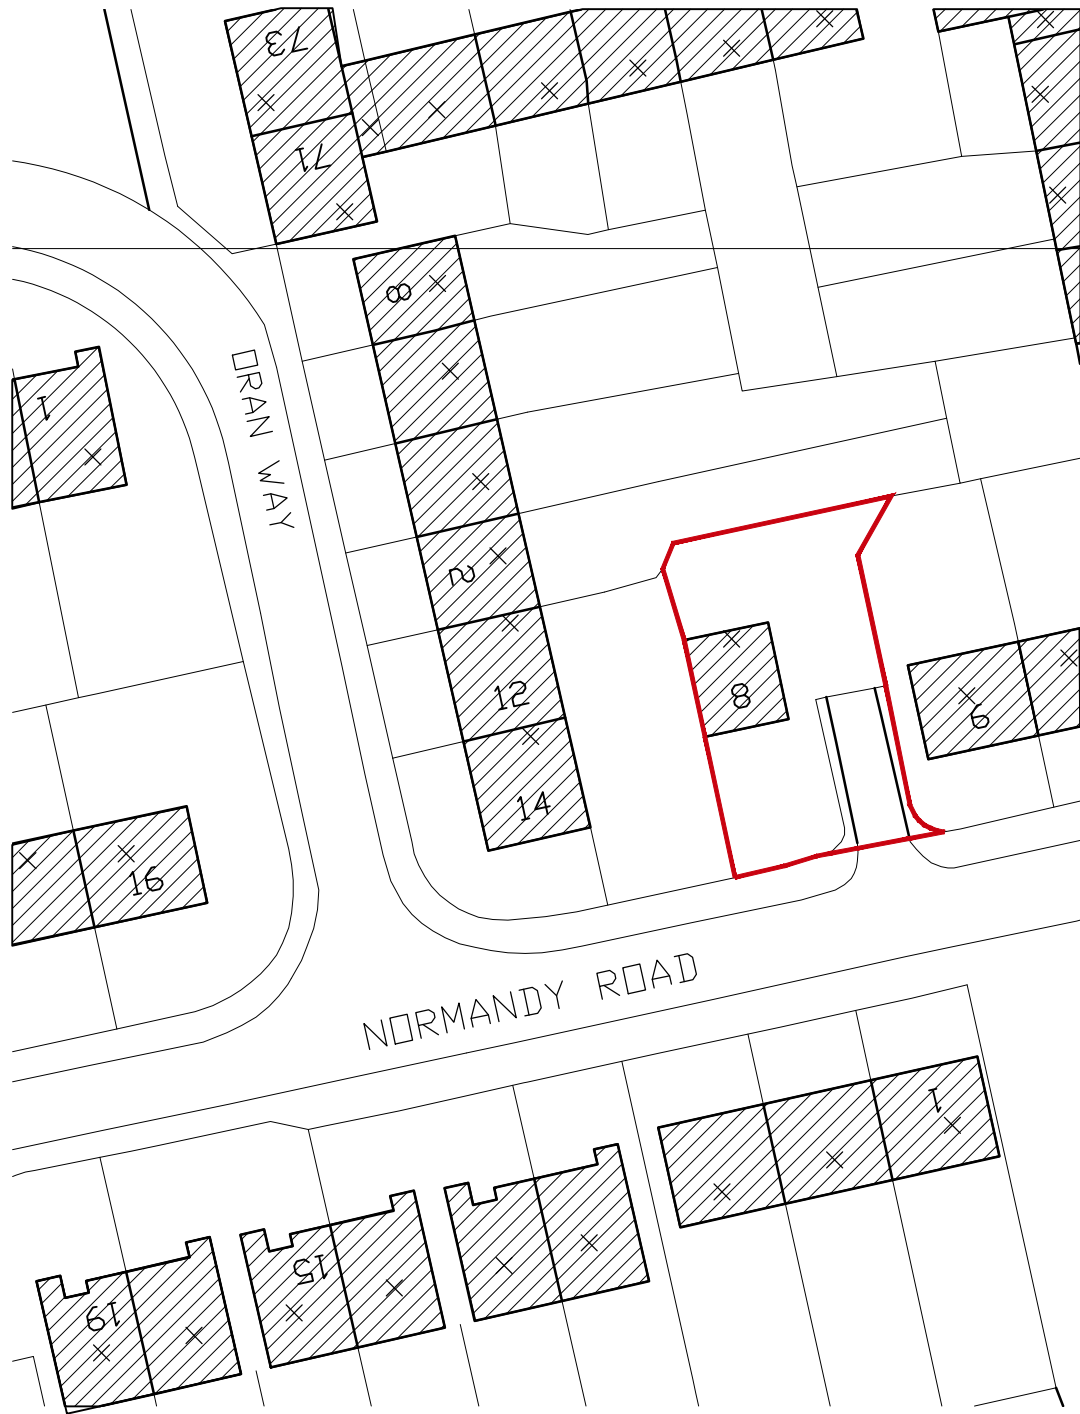


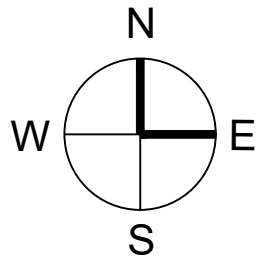

EXISTING BLOCK PLAN @ 1:500

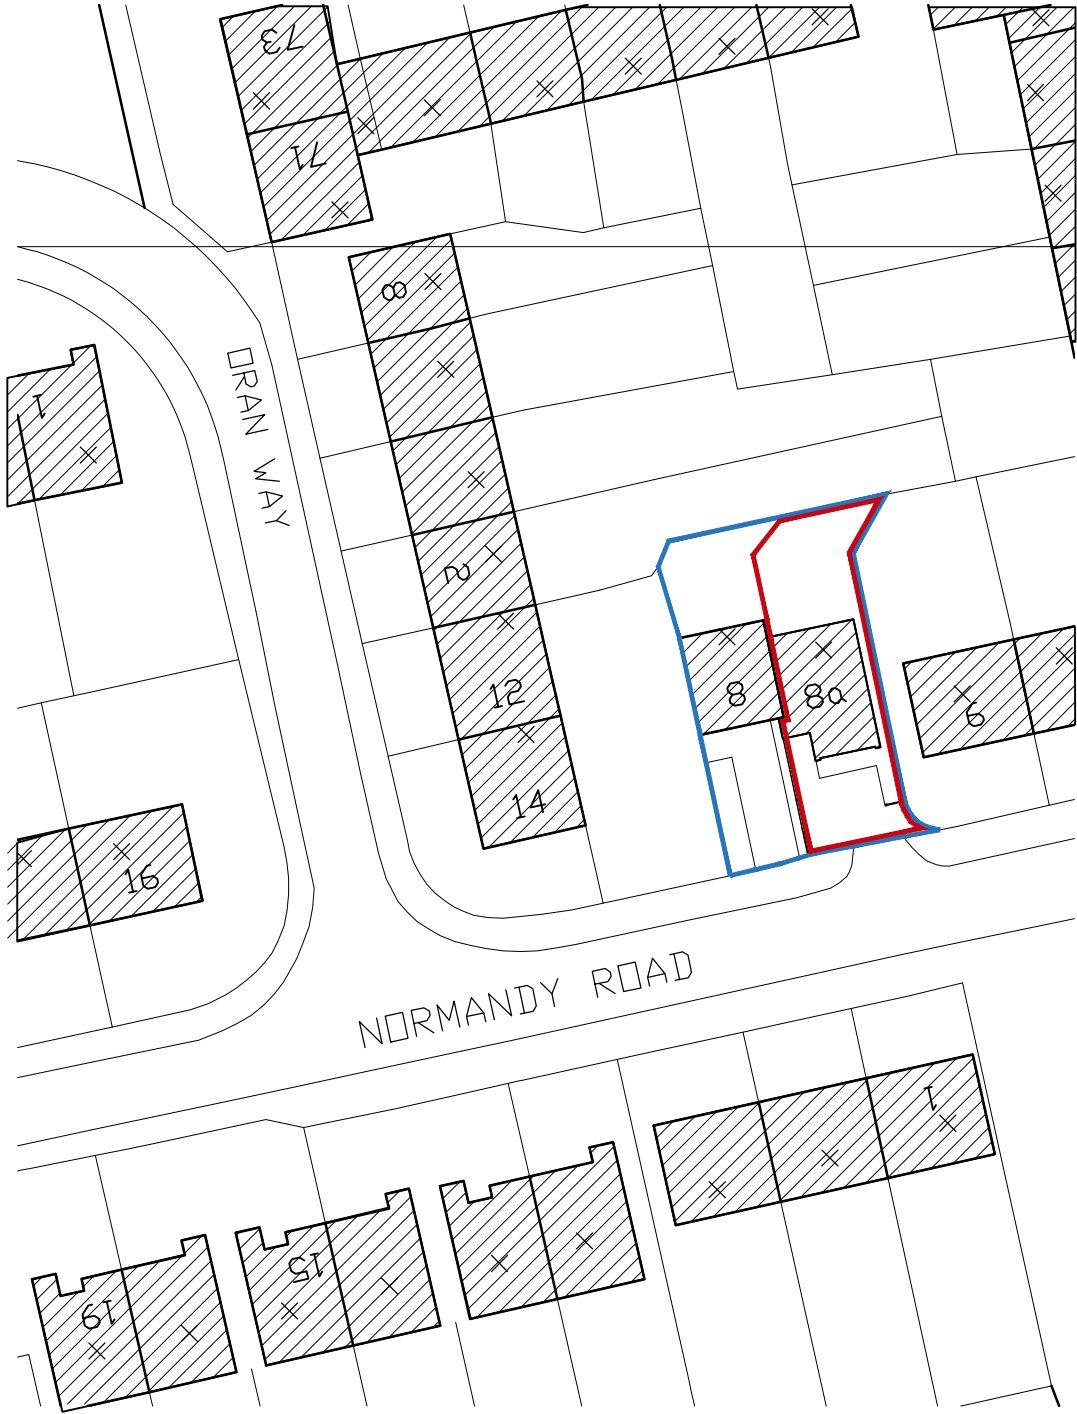

PROPOSED BLOCK PLAN @ 1:500

EXISTING & PROPOSED BLOCK PLAN - 1:500 @ A3

NOTE: This drawing is for the communication of design intent at **developed design** only.
This plan has been produced for Mr P. Barton and Ms R. Parkinson for their project at 8 Normandy Rd, Huyton, Liverpool L36 7UU and has been prepared for communicating developed design (stage 3) information and is not intended for use by any other person or for any other purpose.
NOTE: Any Levels and figured dimensions are for the purposes of communicating design intent. Any figured dimensions and levels **must be verified by site measure**
Copyright **Tom Black Architects Ltd** 2022

Revisions:
Date: Rev: Description:

Notes:

- Stage 0: Strategic Definition
- Stage 1: Preparation and Brief
- Stage 2: Concept Design
- Stage 3: Developed Design
- Stage 4: Technical Design
- Stage 5: Construction
- Stage 6: Hand Over & Close Out
- Stage 7: In Use Services

PROJECT STATUS:
DEVELOPED DESIGN

CLIENT:
Mr Philip Barton and Ms Rebecca Parkinson,
16 The Avenue, Huyton, Liverpool, L36 7SD

JOB TITLE:
8 Normandy Road, Huyton, Liverpool, L36 7UU

DRAWING TITLE:
Existing and Proposed Ground Floor GA Plan

DRAWN: **SCALE:** **DATE:**

TPB 1 : 500 @A3 23-08-22

DRAWING NUMBER: **REVISION:**

22-023 (01)002 P01



TOM BLACK ARCHITECTS LTD
Studio 1,
12 Jordan Street
Liverpool, L1 0BP
T 07717297174
E tom@tomblackarchitects.co.uk
W www.tomblackarchitects.co.uk