



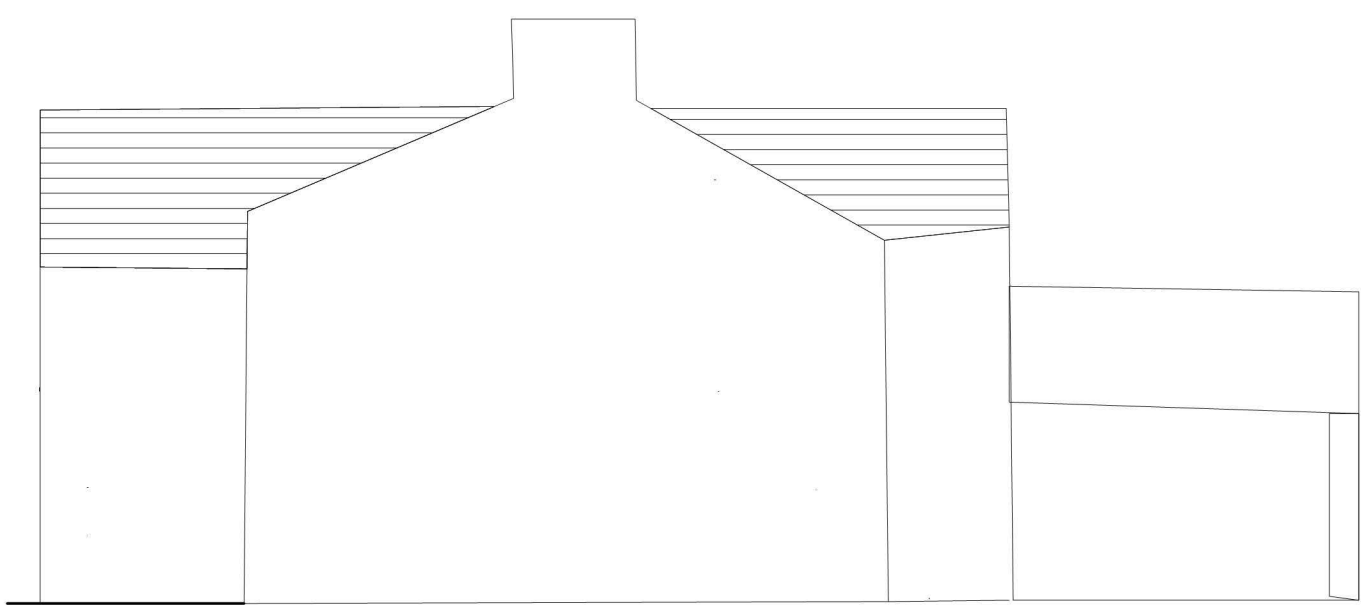


Existing East Elevation


10.402

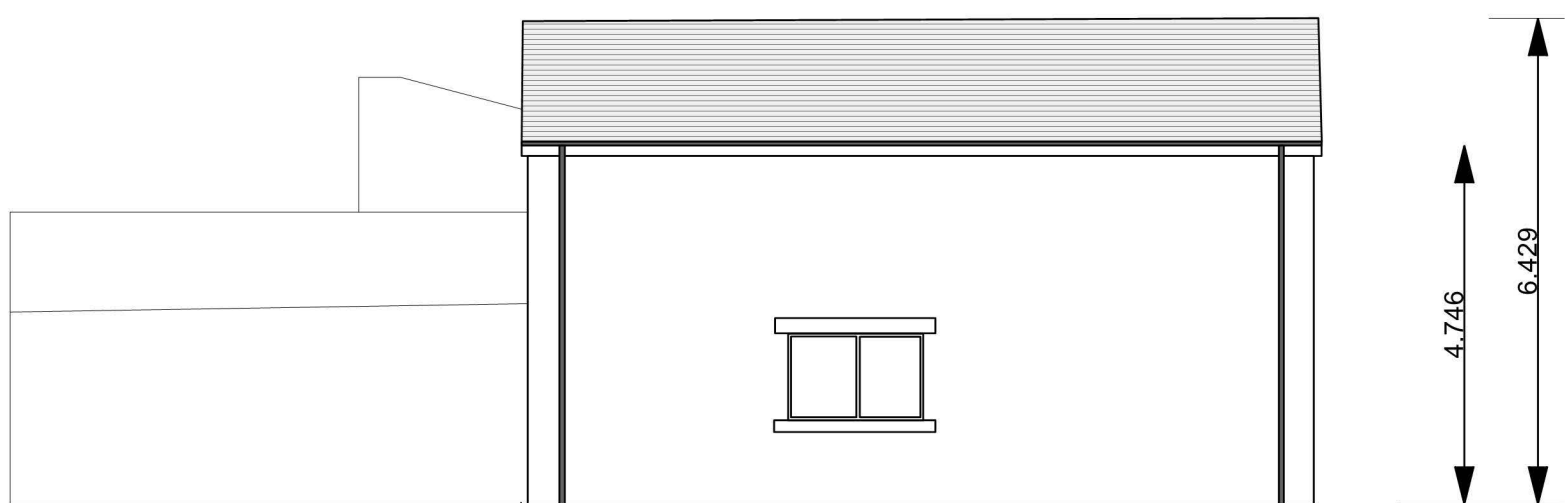

Existing West Elevation

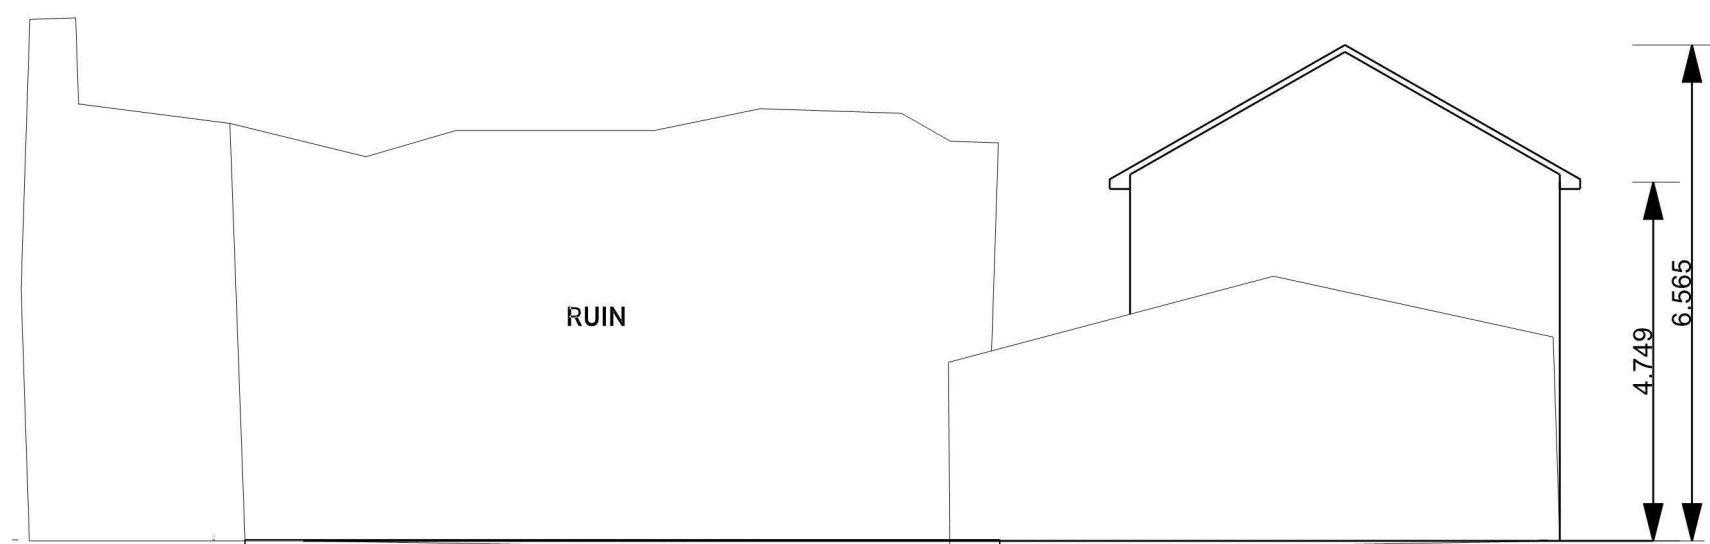


Existing North Elevation

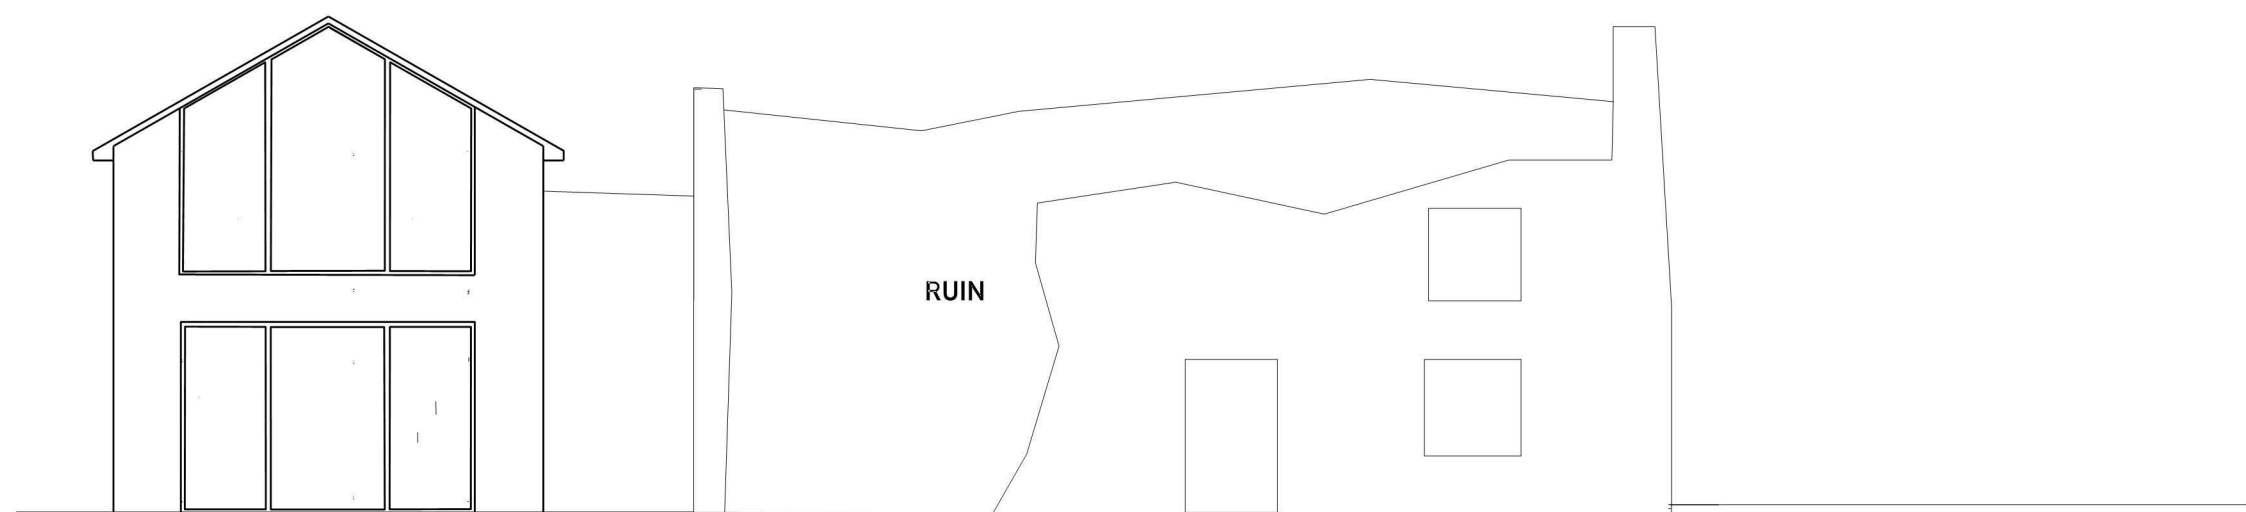


Existing South Elevation

Ground Floor Existing

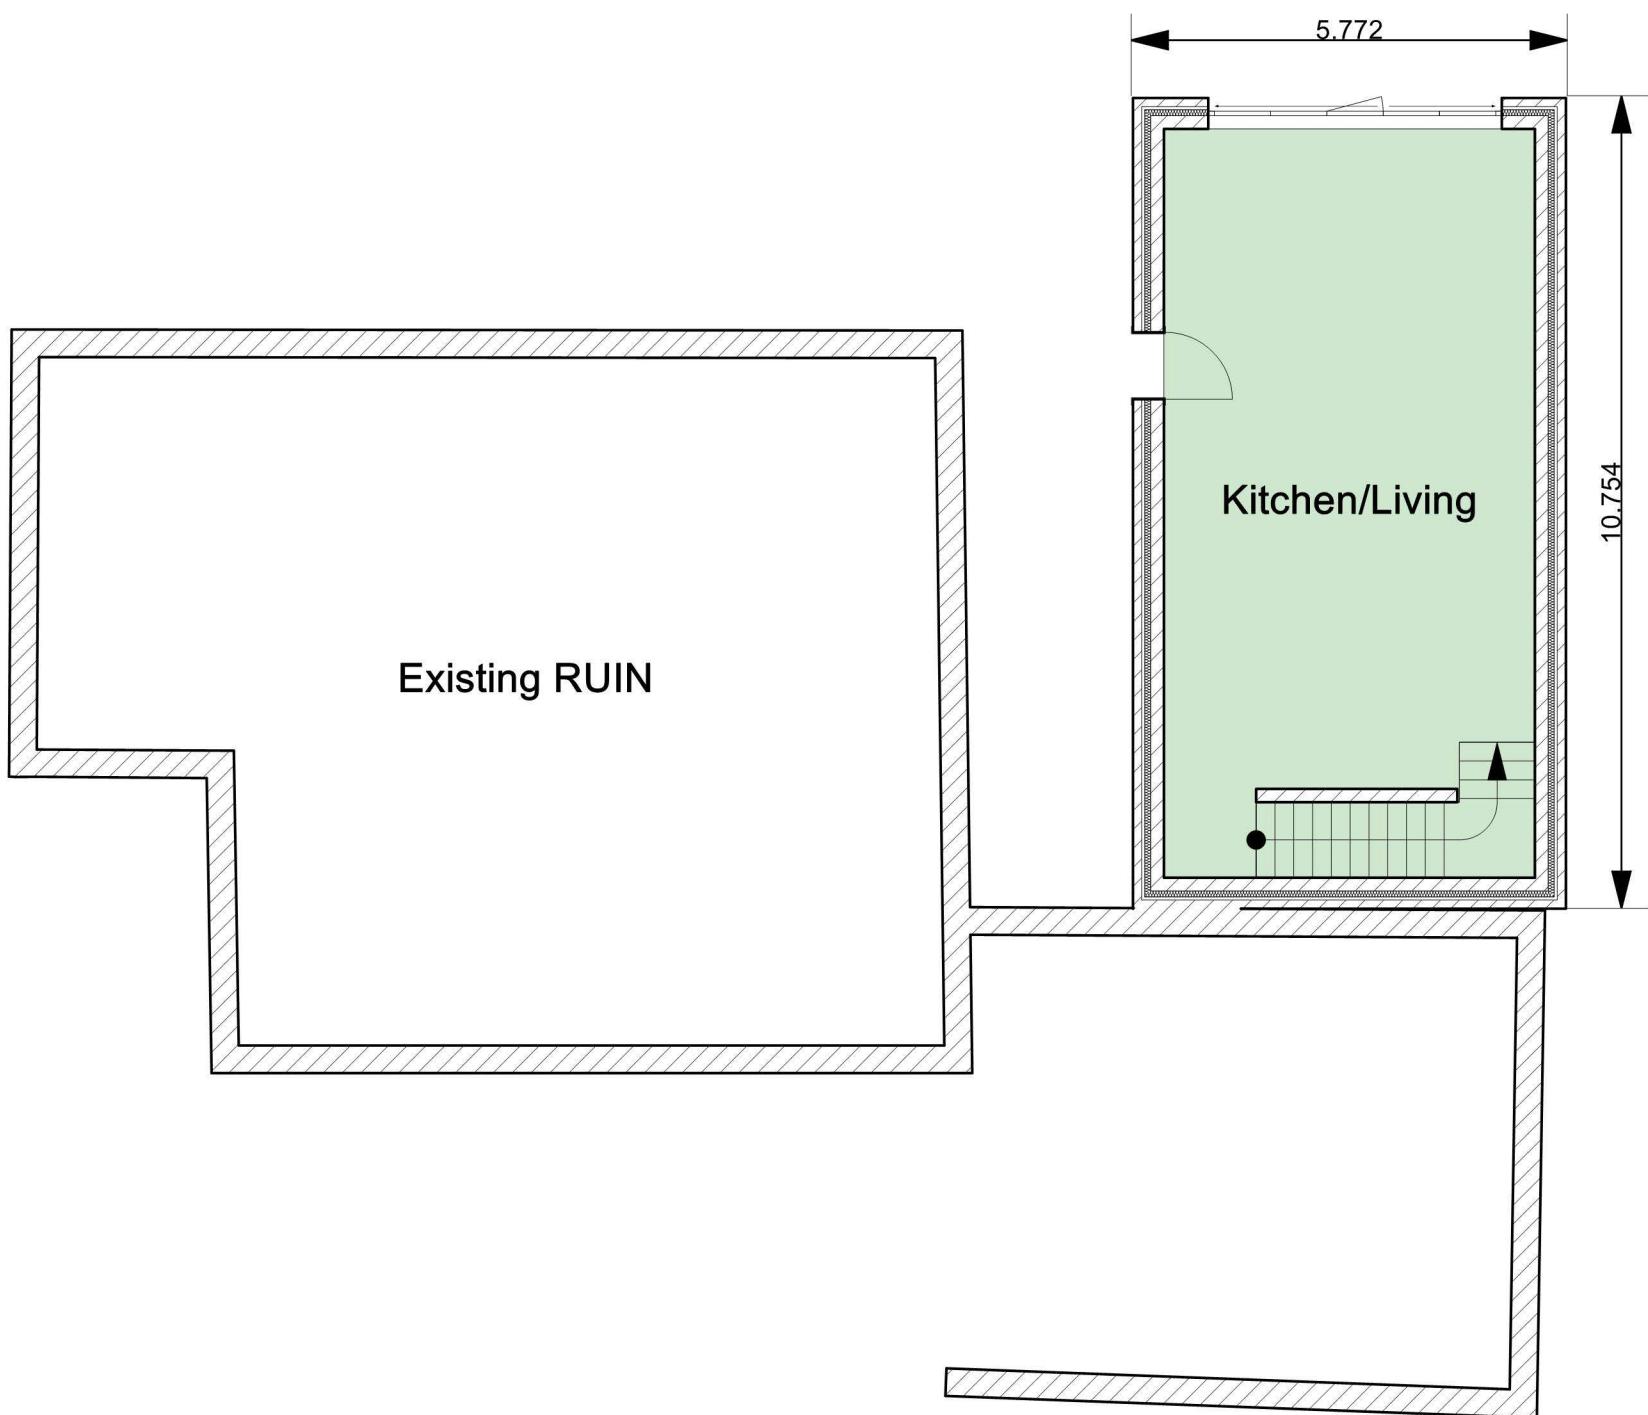

First Floor Existing

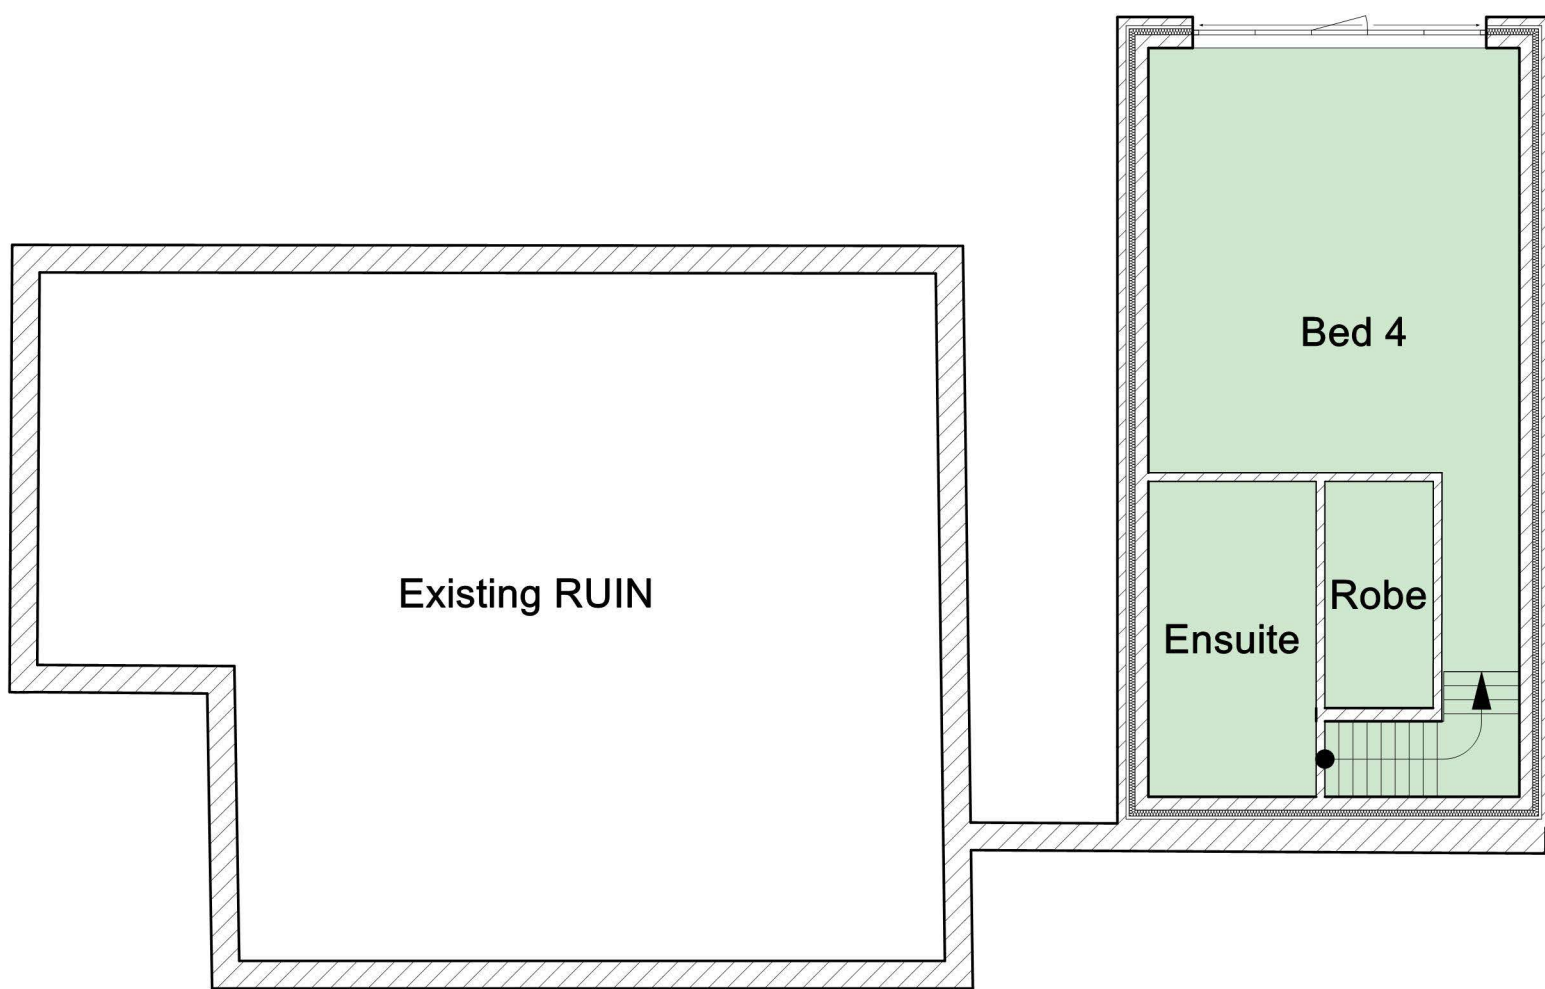

Existing Roof Layout

