

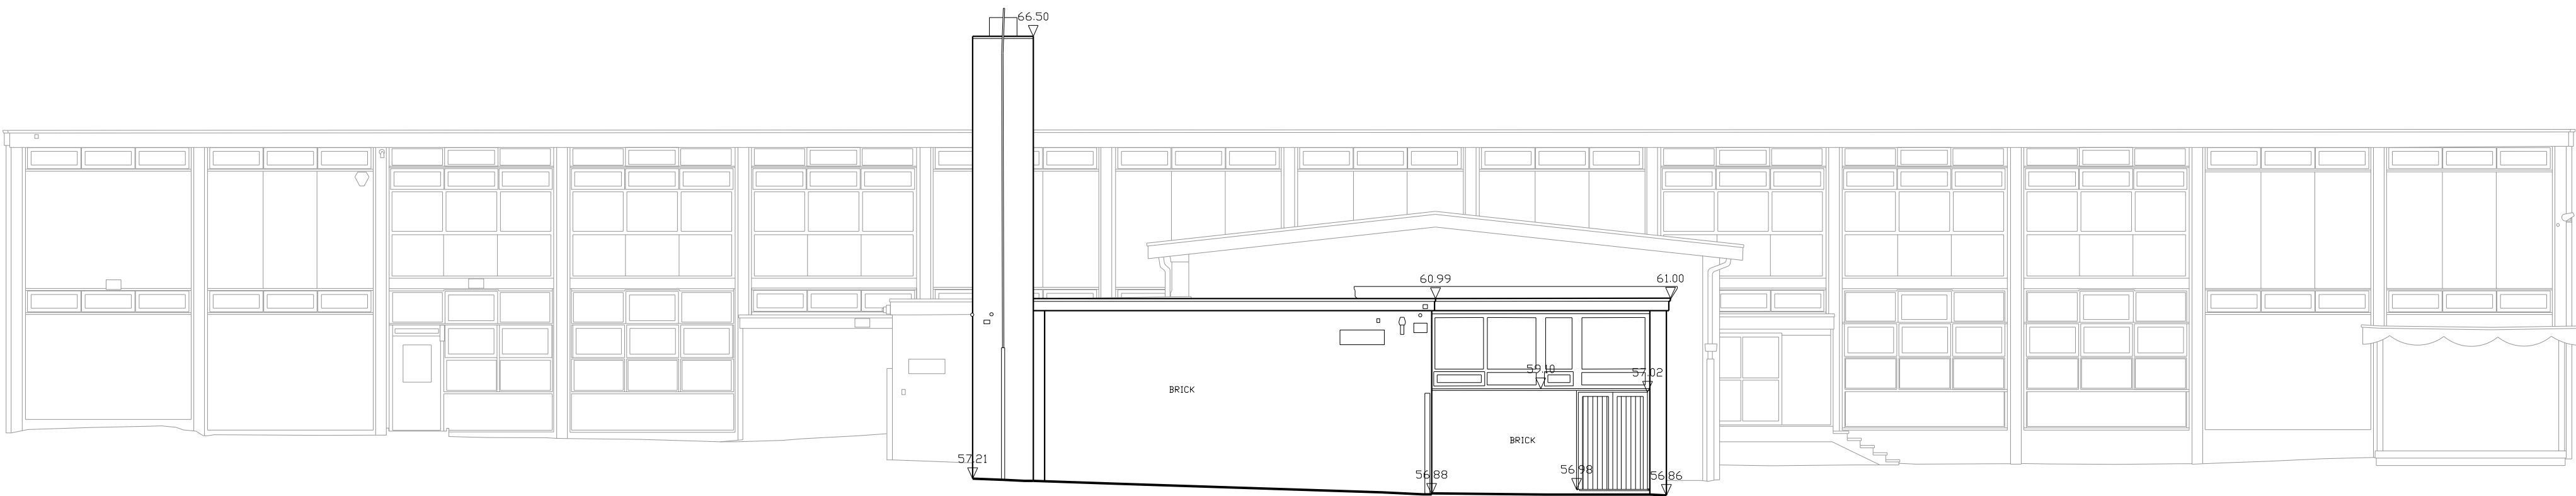


Notes
This document is © Falconer Chester Hall Limited.
All drawing measurements shall not be obtained by scaling. Any discrepancies on this document to be immediately reported to the Architect. Verify all dimensions and levels prior to construction. This Document shall be read in conjunction with related documents, specifications and associated models.

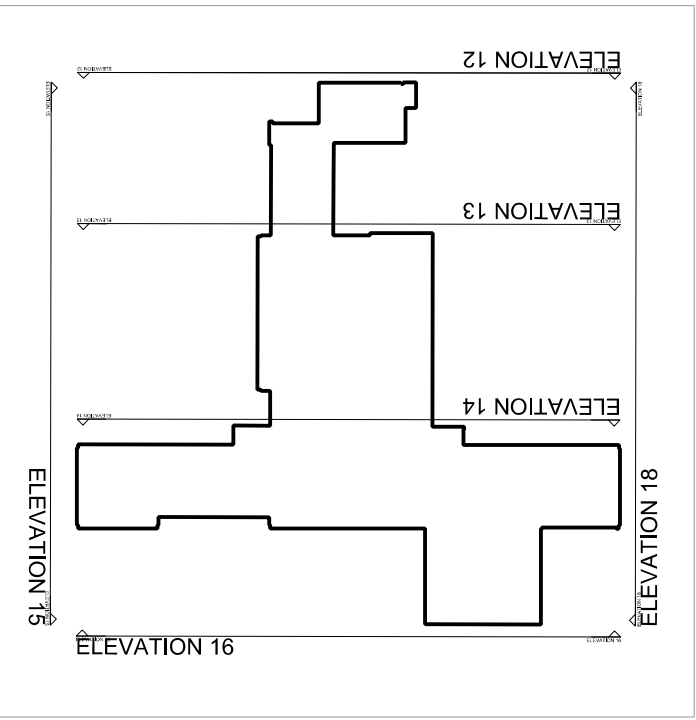


52.00
▽ OS DATUM + 52.00m

12 ELEVATION

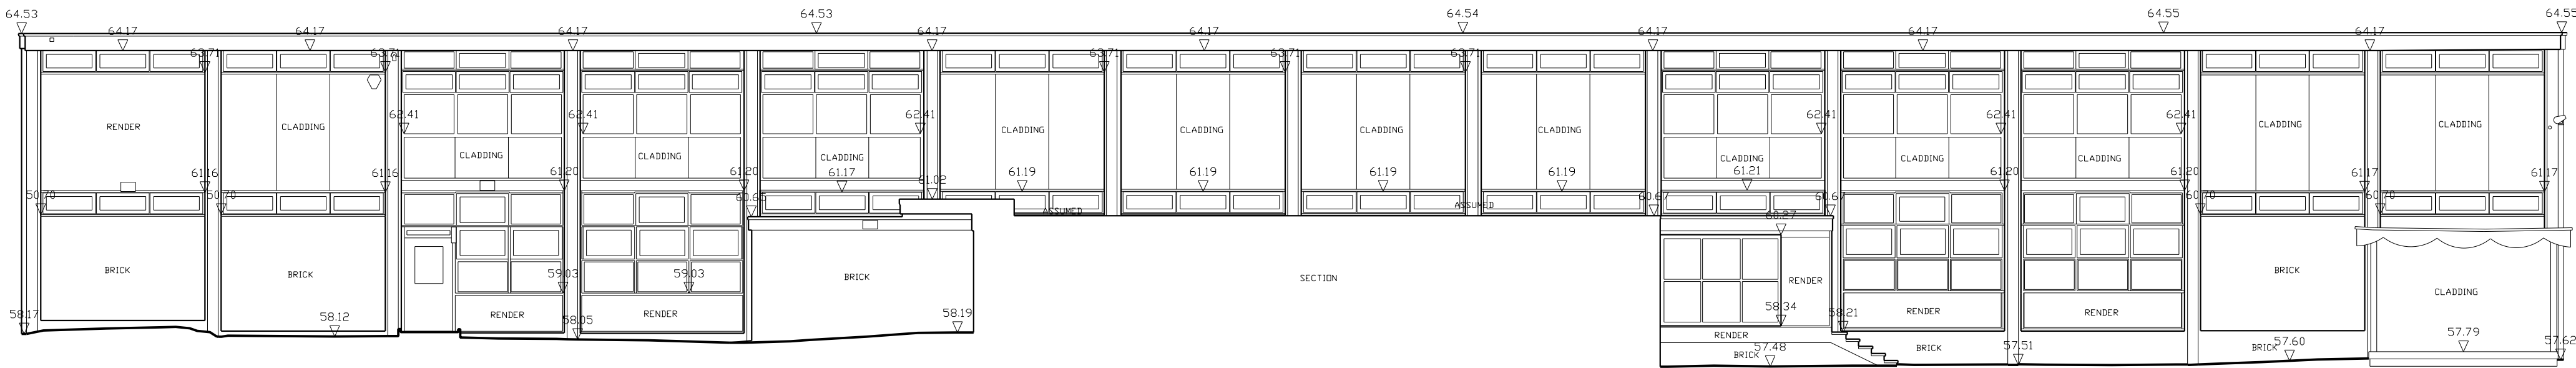

52.00
▽ OS DATUM + 52.00m

14 ELEVATION

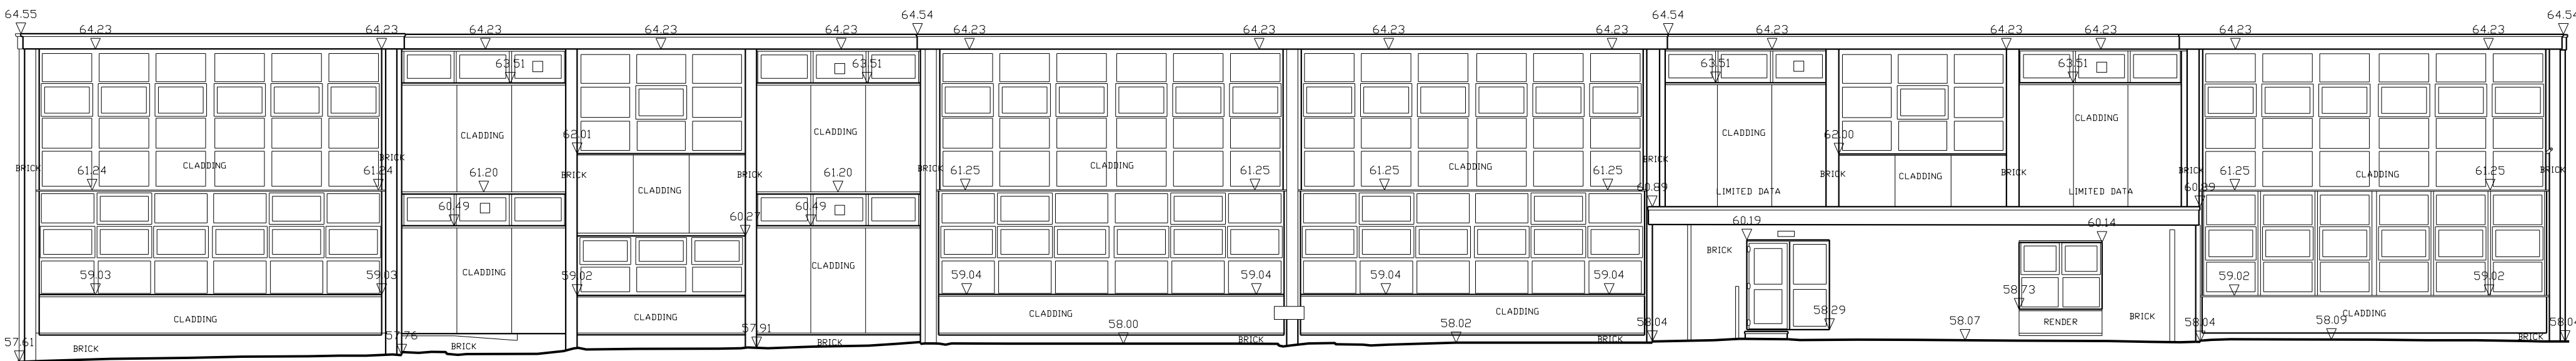

52.00
▽ OS DATUM + 52.00m

16 ELEVATION

P01 29.10.24 ST MG First Issue
Rev: | Date: | By: | Chk By: | Rev Note:

FALCONER
CHESTER
HALL

London | Liverpool | Manchester | www.fcharchitects.com | +44(0)151 243 5800

Project Title
Whiston Willis Primary School
Client
Waide Deacon Trust
Drawing Title
Existing Elevations_Sht 01

Drawing No.
P24088-FCH-BA-00-DR-A-0401

Status
S2

Issue suitable for:
Planning

Job No.
P24-088

Date
Oct 24

Scale
1:100 @ A1

Checked By
MG

Rev

P01

Drawn By

ST