

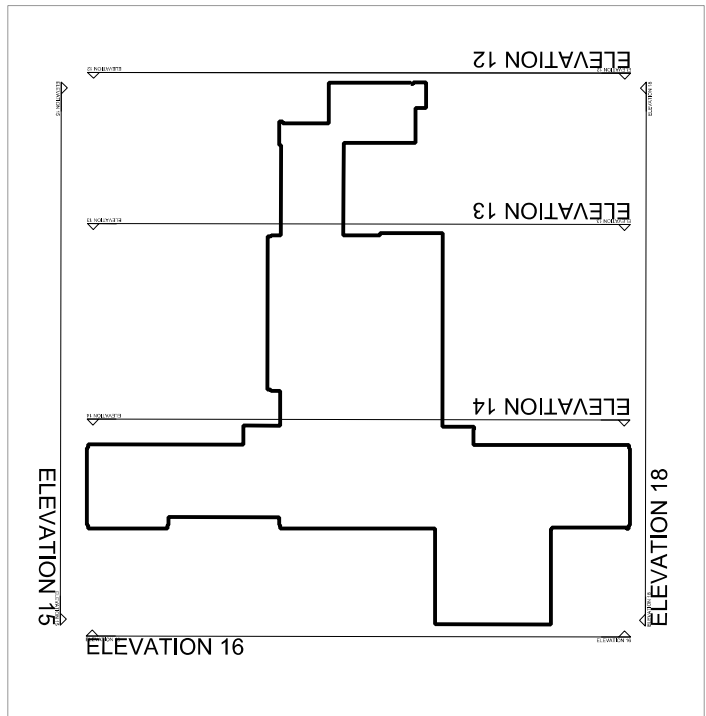



This document is © Falconer Chester Hall Limited.
All drawing measurements shall not be obtained by scaling. Any discrepancies on this document to be immediately reported to the Architect. Verify all dimensions and levels prior to construction. This Document shall be read in conjunction with related documents, specifications and associated models.

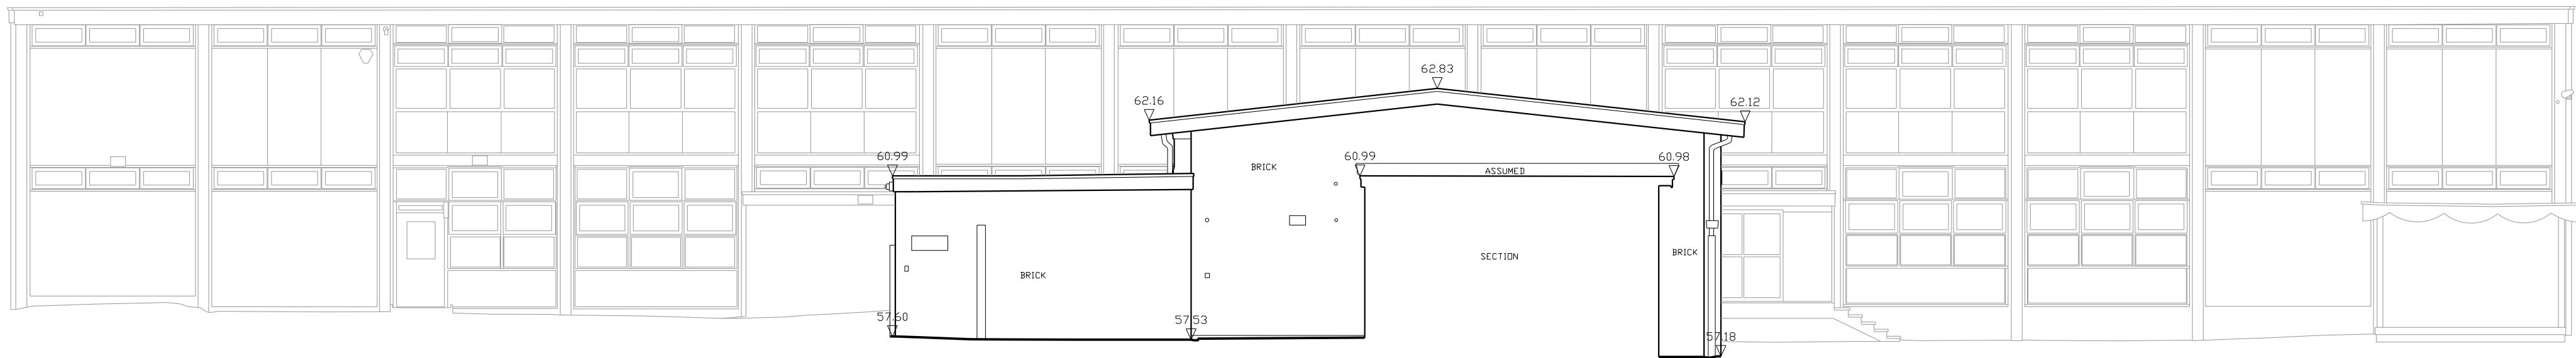

13 ELEVATION

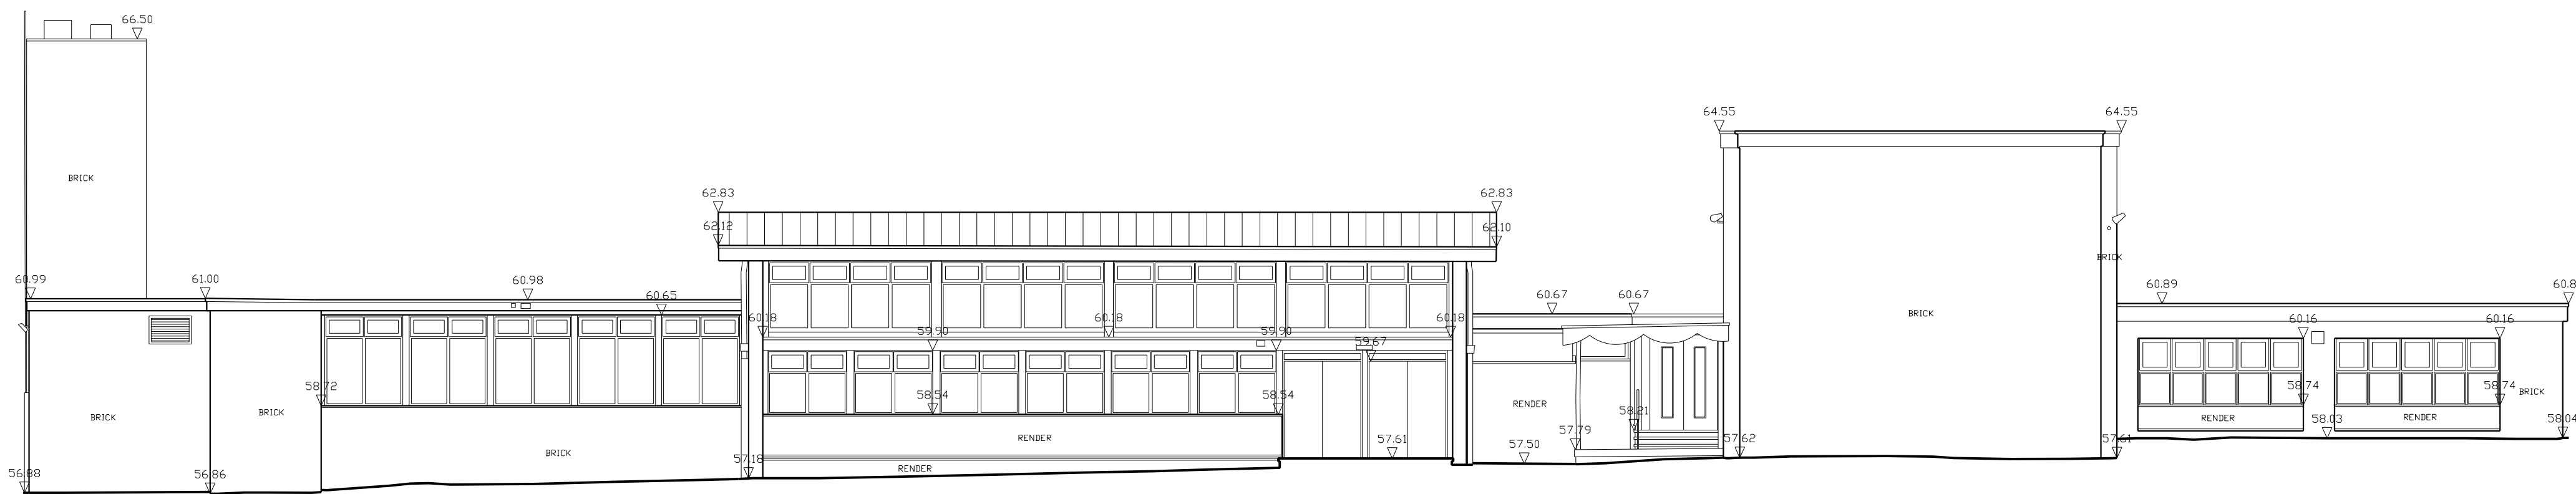

15 ELEVATION

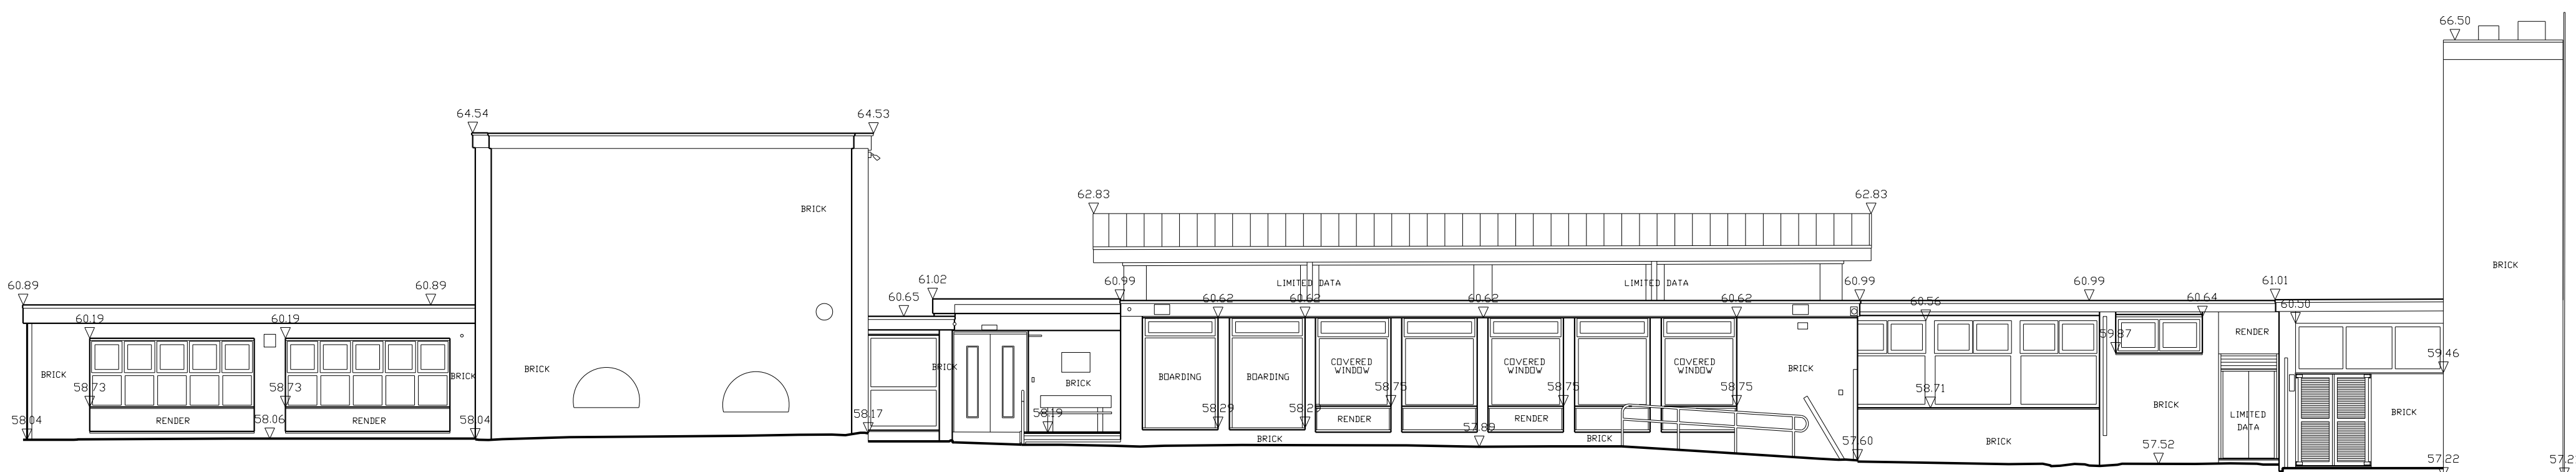

18 ELEVATION

FALCONER
CHESTER
HALL



Project Title
Whiston Willis Primary School
Client
Wade Deacon Trust
Drawing Title
Existing Elevations_Sht 02

Rev
P01
Drawn By
ST
Checked By
MG