



Notes
This document is © Falconer Chester Hall Limited.
All drawing measurements shall not be obtained by scaling. Any discrepancies on this document to be immediately reported to the Architect. Verify all dimensions and levels prior to construction. This Document shall be read in conjunction with related documents, specifications and associated models.

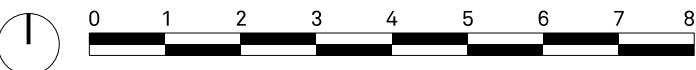


KEY PLAN

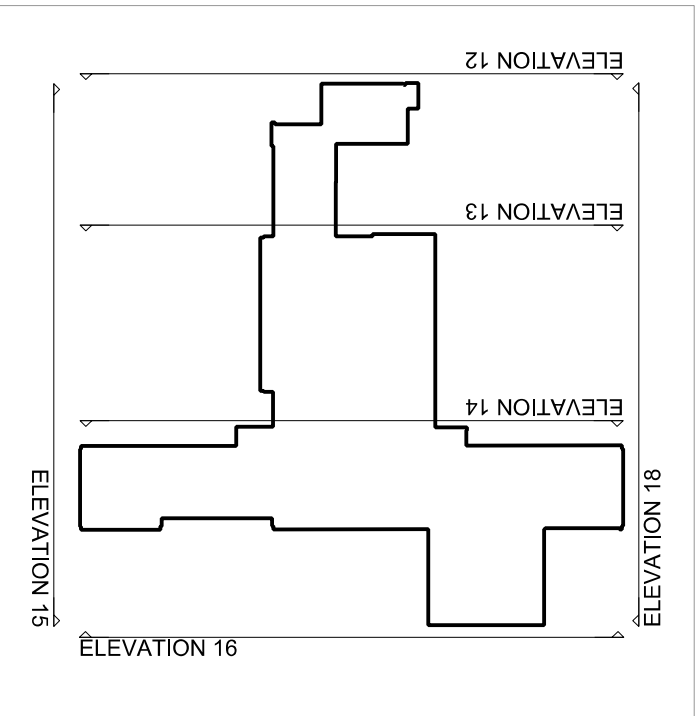


KEY:

- Indicates opaque panel
- Indicates replaced render panel
- Indicates replaced cladding panel
- Indicates windows to be replaced
- Indicates windows to be replaced with louvres

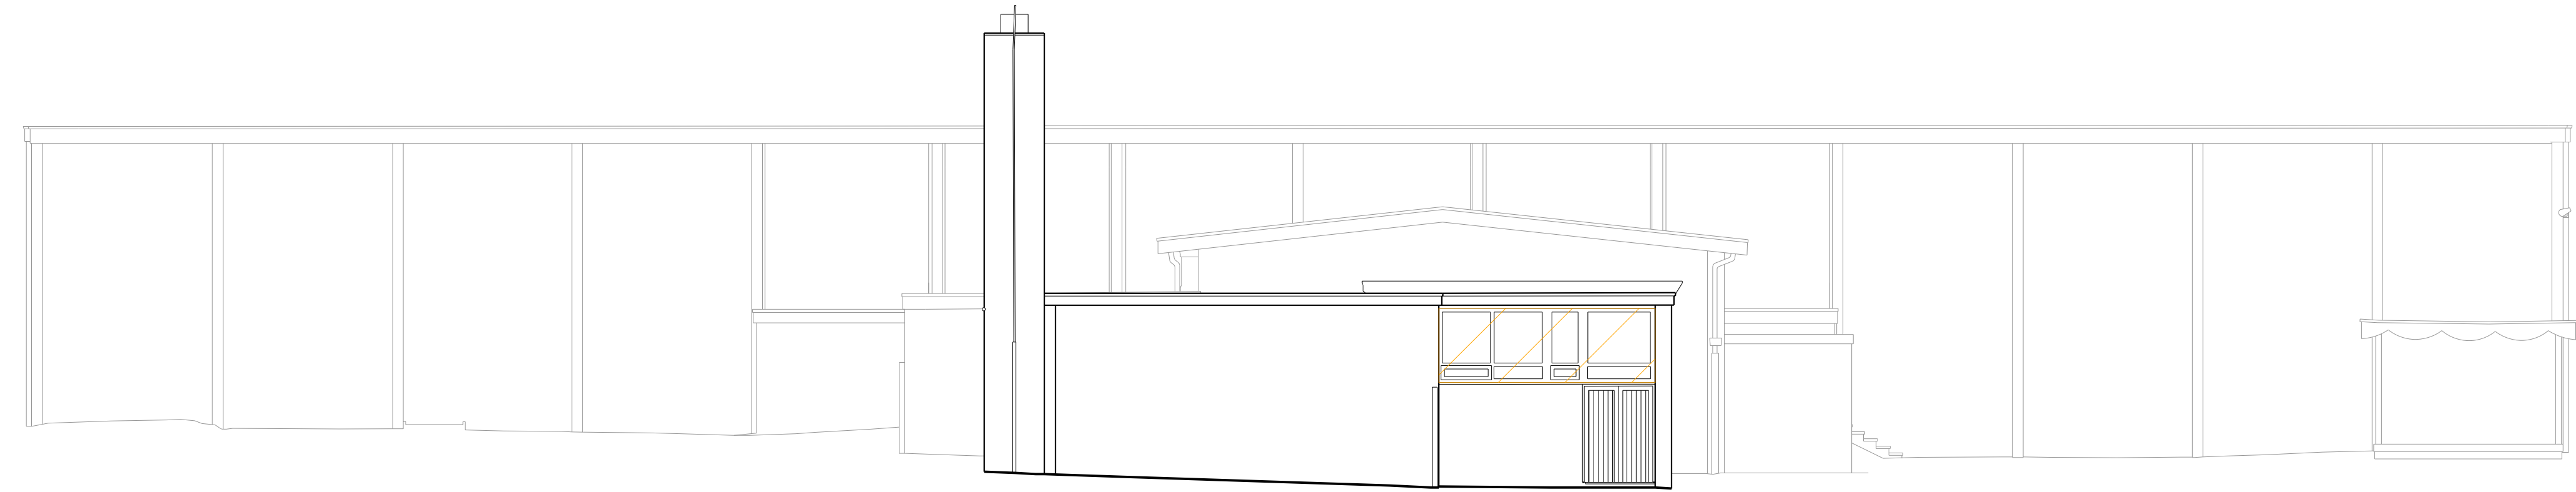


52.00 OS DATUM + 52.00m

12 ELEVATION

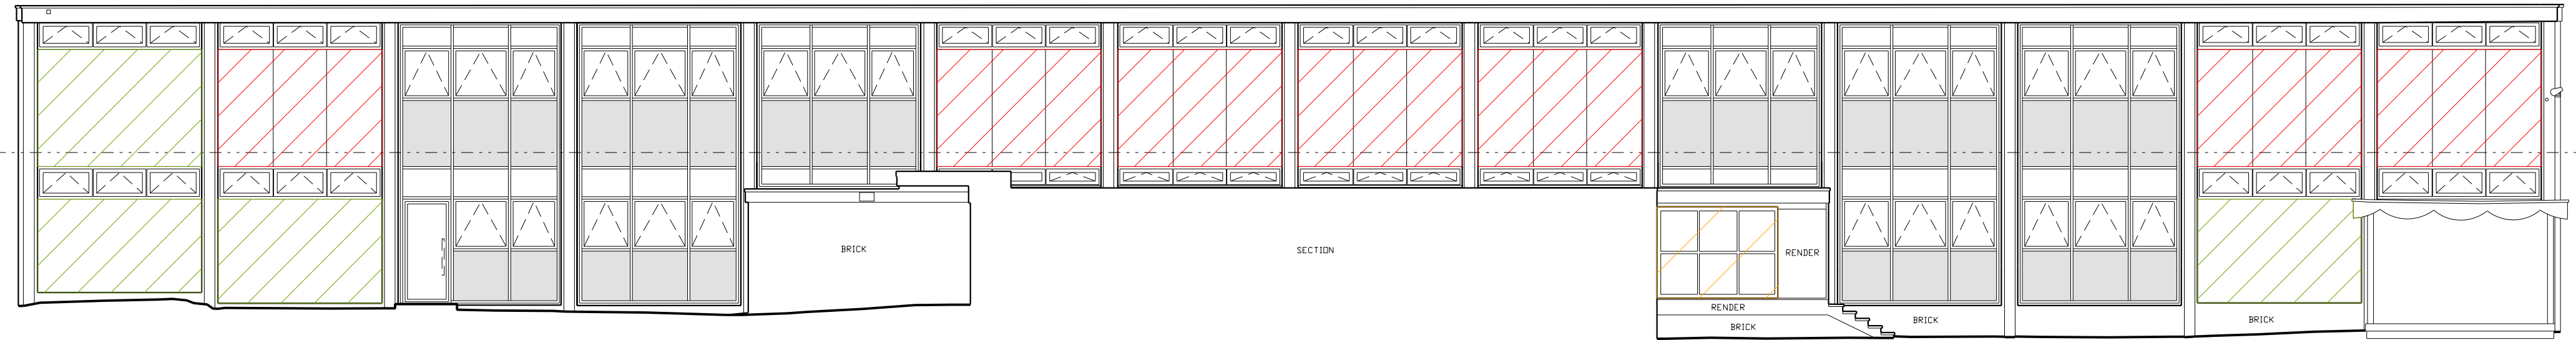

52.00 OS DATUM + 52.00m

14 ELEVATION

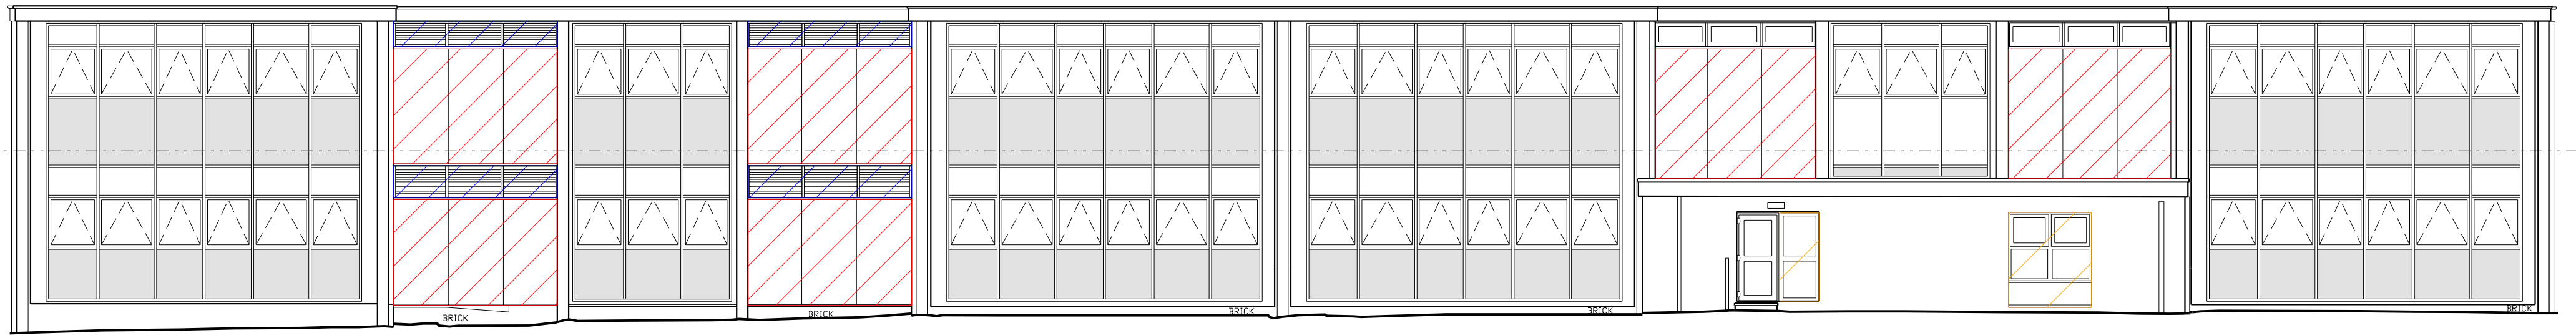

52.00 OS DATUM + 52.00m

16 ELEVATION

P02 26.02.25 AM ST Key updated. Louvres indicated on elevation.

P01 24.12.24 ST MG First Issue

Rev: | Date: | By: | Chk By: | Rev Note:

FALCONER
CHESTER
HALL



London | Liverpool | Manchester | www.fcharchitects.com | +44(0)151 243 5800

Project Title
Whiston Willis

Client

Wade Deacon Trust

Drawing Title

Proposed Elevations

Drawing No.
P24088-FCH-XX-XX-DR-A-0410

Status
S2

Issue suitable for:
Information

Date
24.12.24

Job No.
P24-088

Drawing Stage
Planning

Scale
1:100 @ A1

Rev

P02

Drawn By

ST

Checked By

MG