



Notes
This document is © Falconer Chester Hall Limited.
All drawing measurements shall not be obtained by scaling. Any discrepancies on this document to be immediately reported to the Architect. Verify all dimensions and levels prior to construction. This Document shall be read in conjunction with related documents, specifications and associated models.

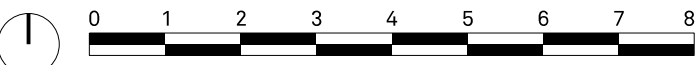


KEY PLAN

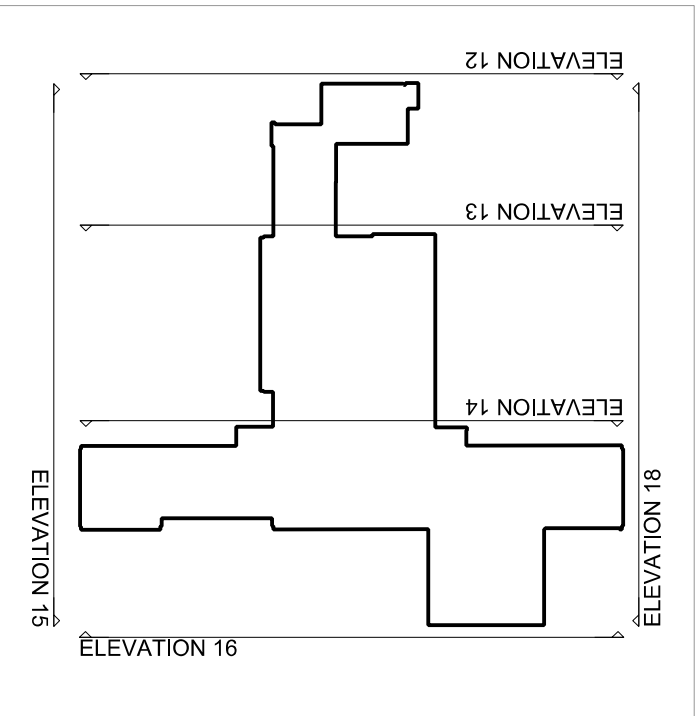


KEY:

- Indicates opaque panel
- Indicates replaced render panel
- Indicates replaced cladding panel
- Indicates windows to be replaced
- Indicates new render to extension

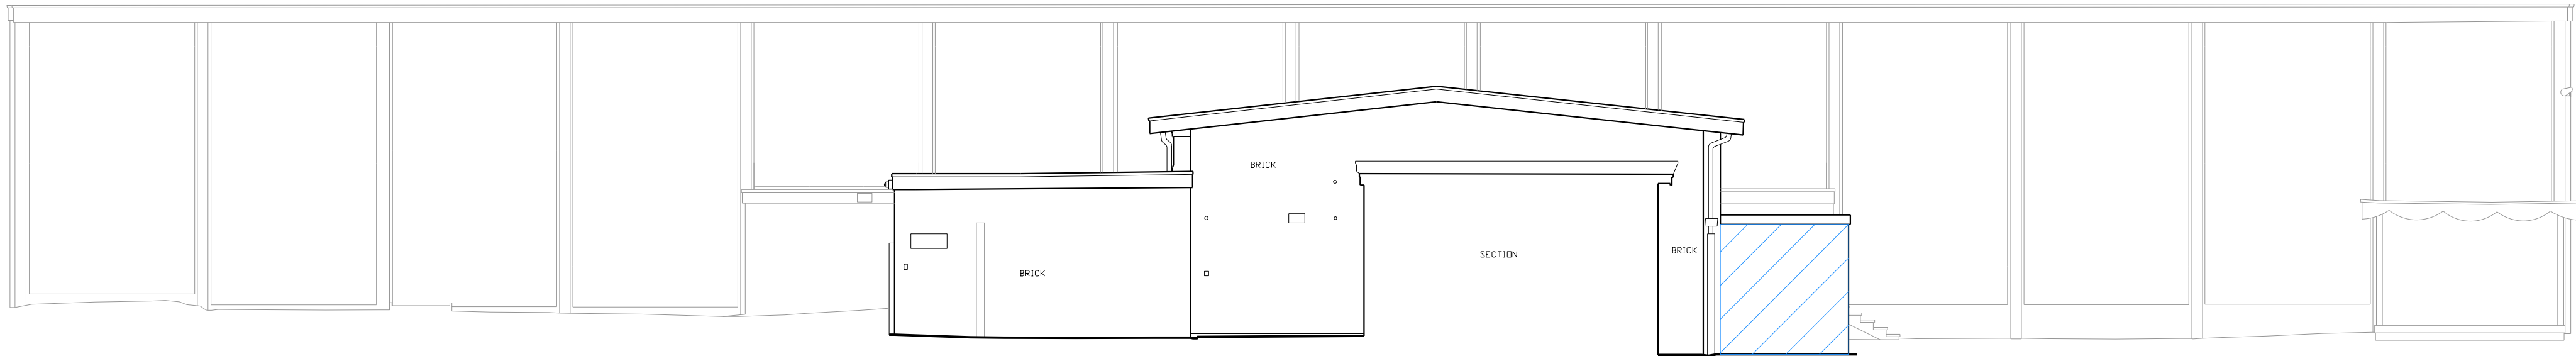

52.00 OS DATUM + 52.00m

13 ELEVATION

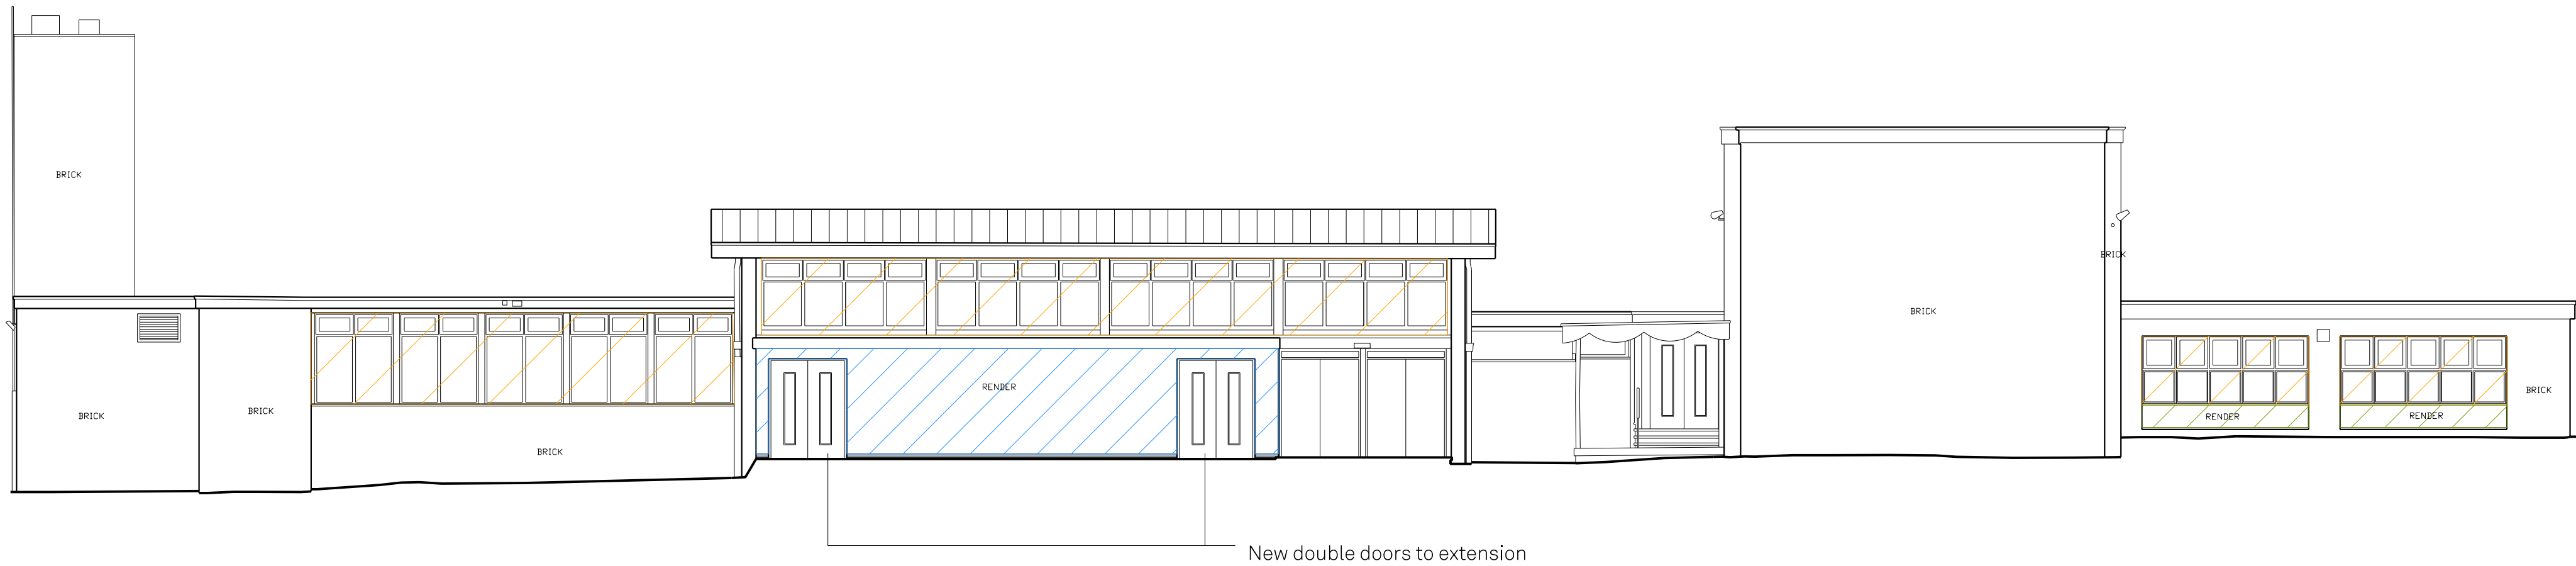

52.00 OS DATUM + 52.00m

15 ELEVATION



52.00 OS DATUM + 52.00m

18 ELEVATION

P01 24.12.24 ST MG First Issue
Rev: | Date: | By: | Chk By: | Rev Note:

FALCONER
CHESTER
HALL



London | Liverpool | Manchester | www.fcharchitects.com | +44(0)151 243 5800

Project Title
Whiston Willis
Client
Wade Deacon Trust
Drawing Title
Proposed Elevations
Drawing No.
P24088-FCH-XX-XX-DR-A-0411
Status
S2
Job No.
P24-088
Issue suitable for:
Information
Drawing Stage
Planning
Date
24.12.24
Scale
1:200 @ A1
Rev
P01
Drawn By
ST
Checked By
MG